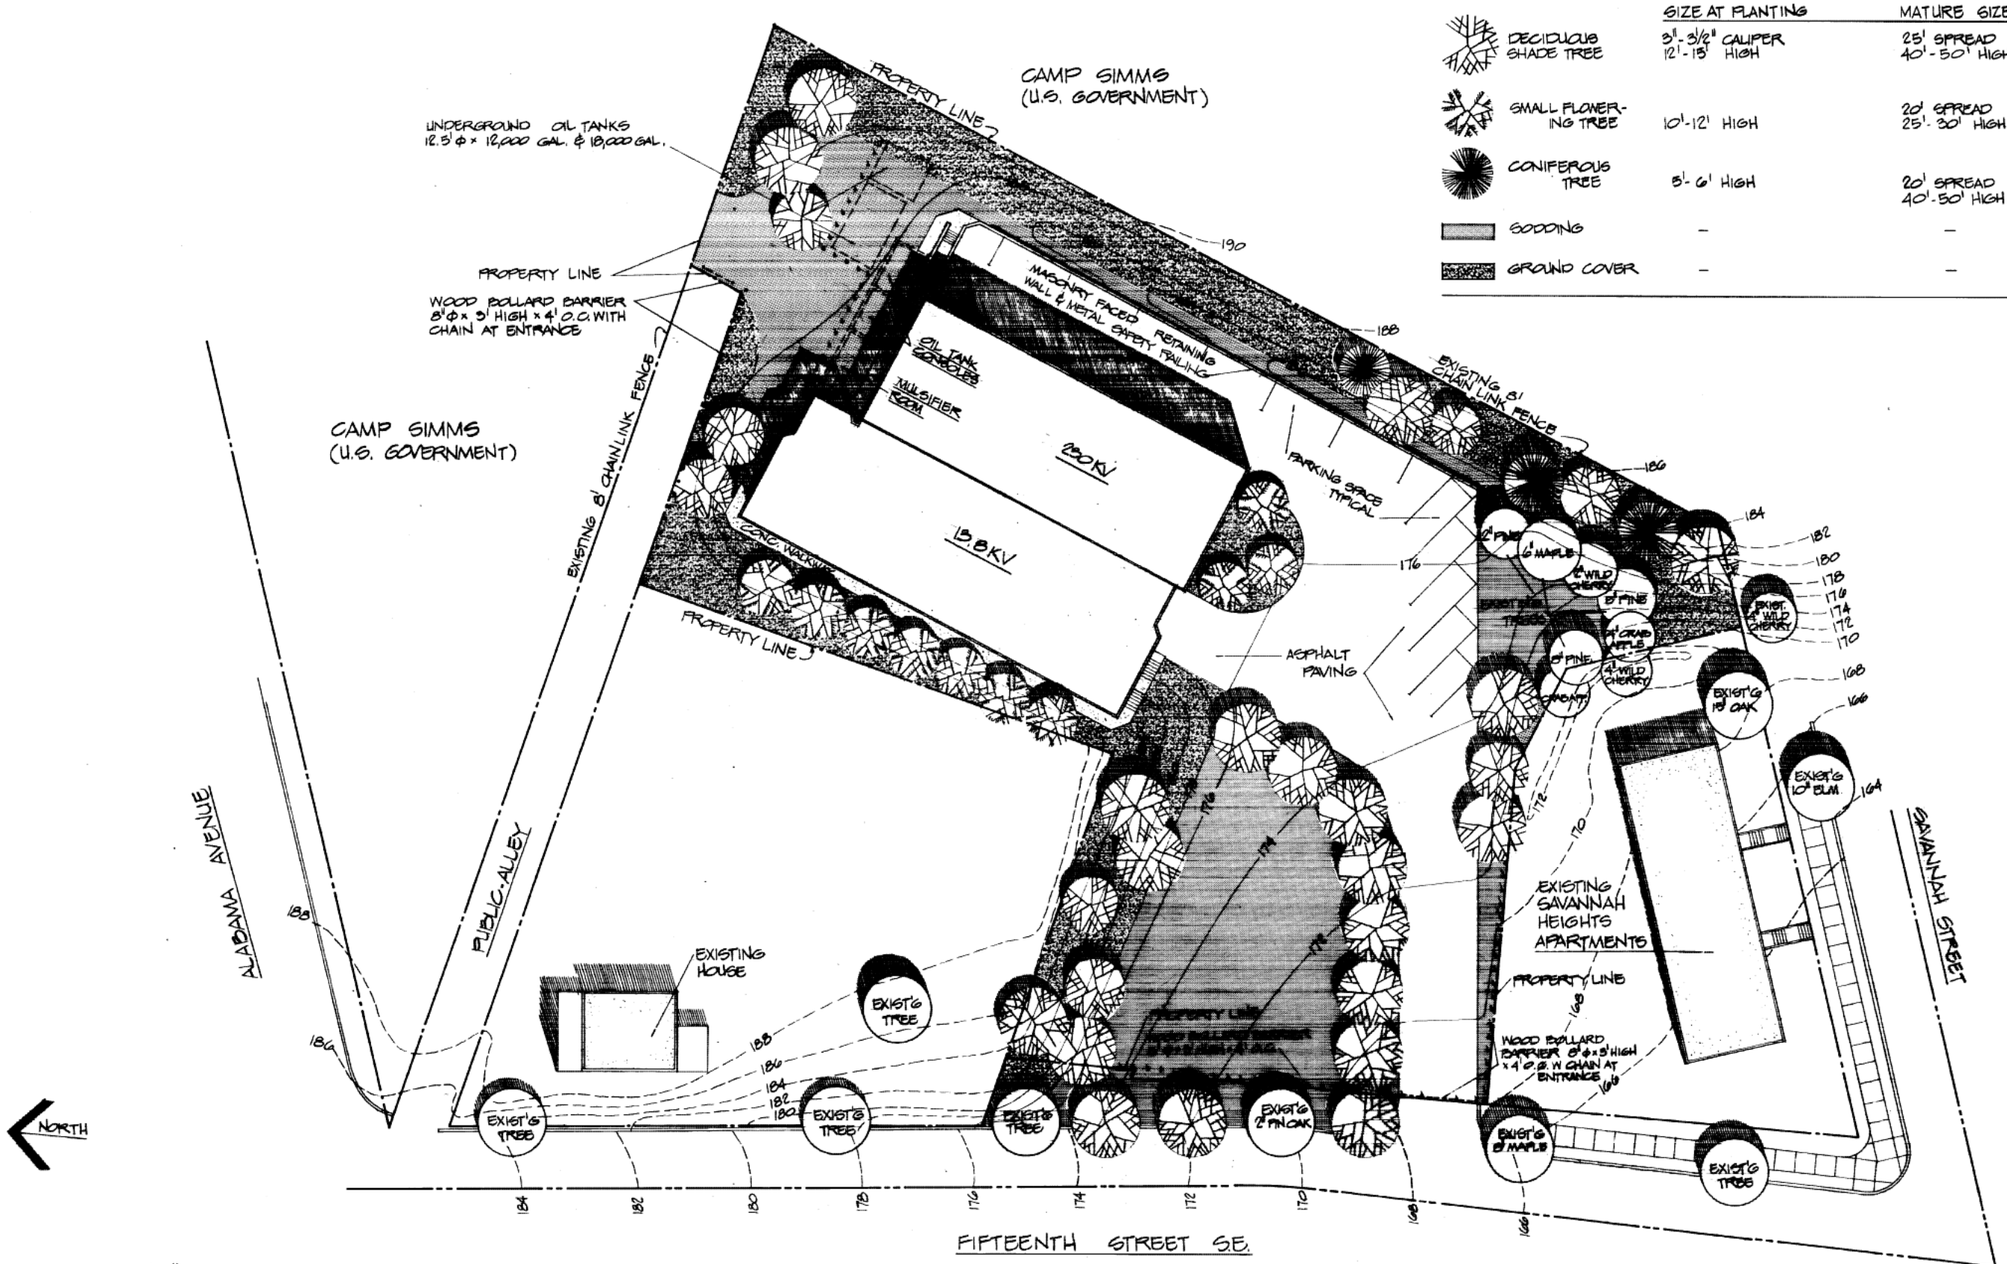

PLANTING SCHEDULE

	SIZE AT PLANTING	MATURE SIZE
DECIDUOUS SHADE TREE	3"-3½" CALIPER 12'-15' HIGH	25' SPREAD 40'-50' HIGH
SMALL FLOWERING TREE	10'-12' HIGH	20' SPREAD 25'-30' HIGH
CONIFEROUS TREE	5'-6' HIGH	20' SPREAD 40'-50' HIGH
SODDING	–	–
GROUND COVER	–	–

SCALE 1"=20'-0"

POTOMAC ELECTRIC POWER COMPANY ALABAMA AVENUE SUBSTATION #136 LANDSCAPE PLAN

KEYES, LETHBRIDGE & CONDON ARCHITECTS 1320 19th STREET, NW WASHINGTON DC 20036 8-14-74

CHKD	APPD	APPD	APPD	APPD	APPD
8-15-74	8-15-74	8-15-74	8-15-74		
CSB	DCW	JCE DPC	WJ		

136-S-010