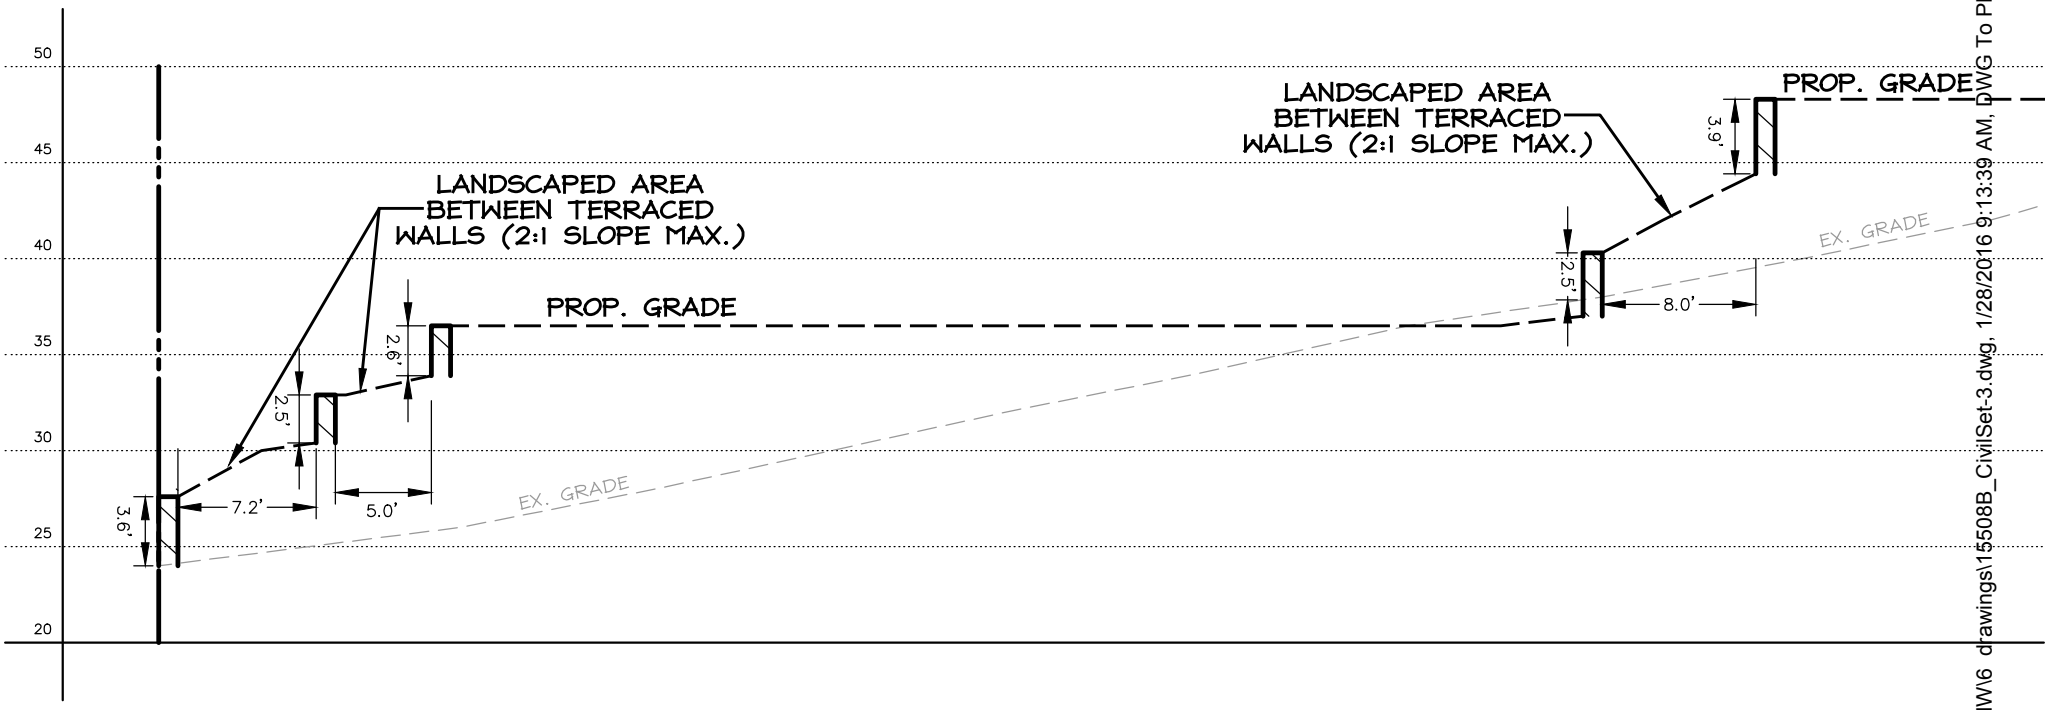

5 0 5 10

SCALE: 1 INCH = 10 FEET

CAS Engineering
Attn: David C. Landsman, PE
1001 Connecticut Avenue, NW, Suite 401
Washington, DC 20036
(202) 393-7200 phone
david@casengineering.com

5029, 5031 & 5033 Garfield Street, NW
Lots 48, 55 & 56, Square 1426
Retaining Wall Section (walls immediately behind 5031 & 5033 Garfield Street, NW)

P:\2015\15508B__5033 Garfield Street, NW\6 drawings\15508B_CivilSet-3.dwg, 1/28/2016 9:13:39 AM, DWG To PDF.pc3, © 2015, CAS Engineering, a division