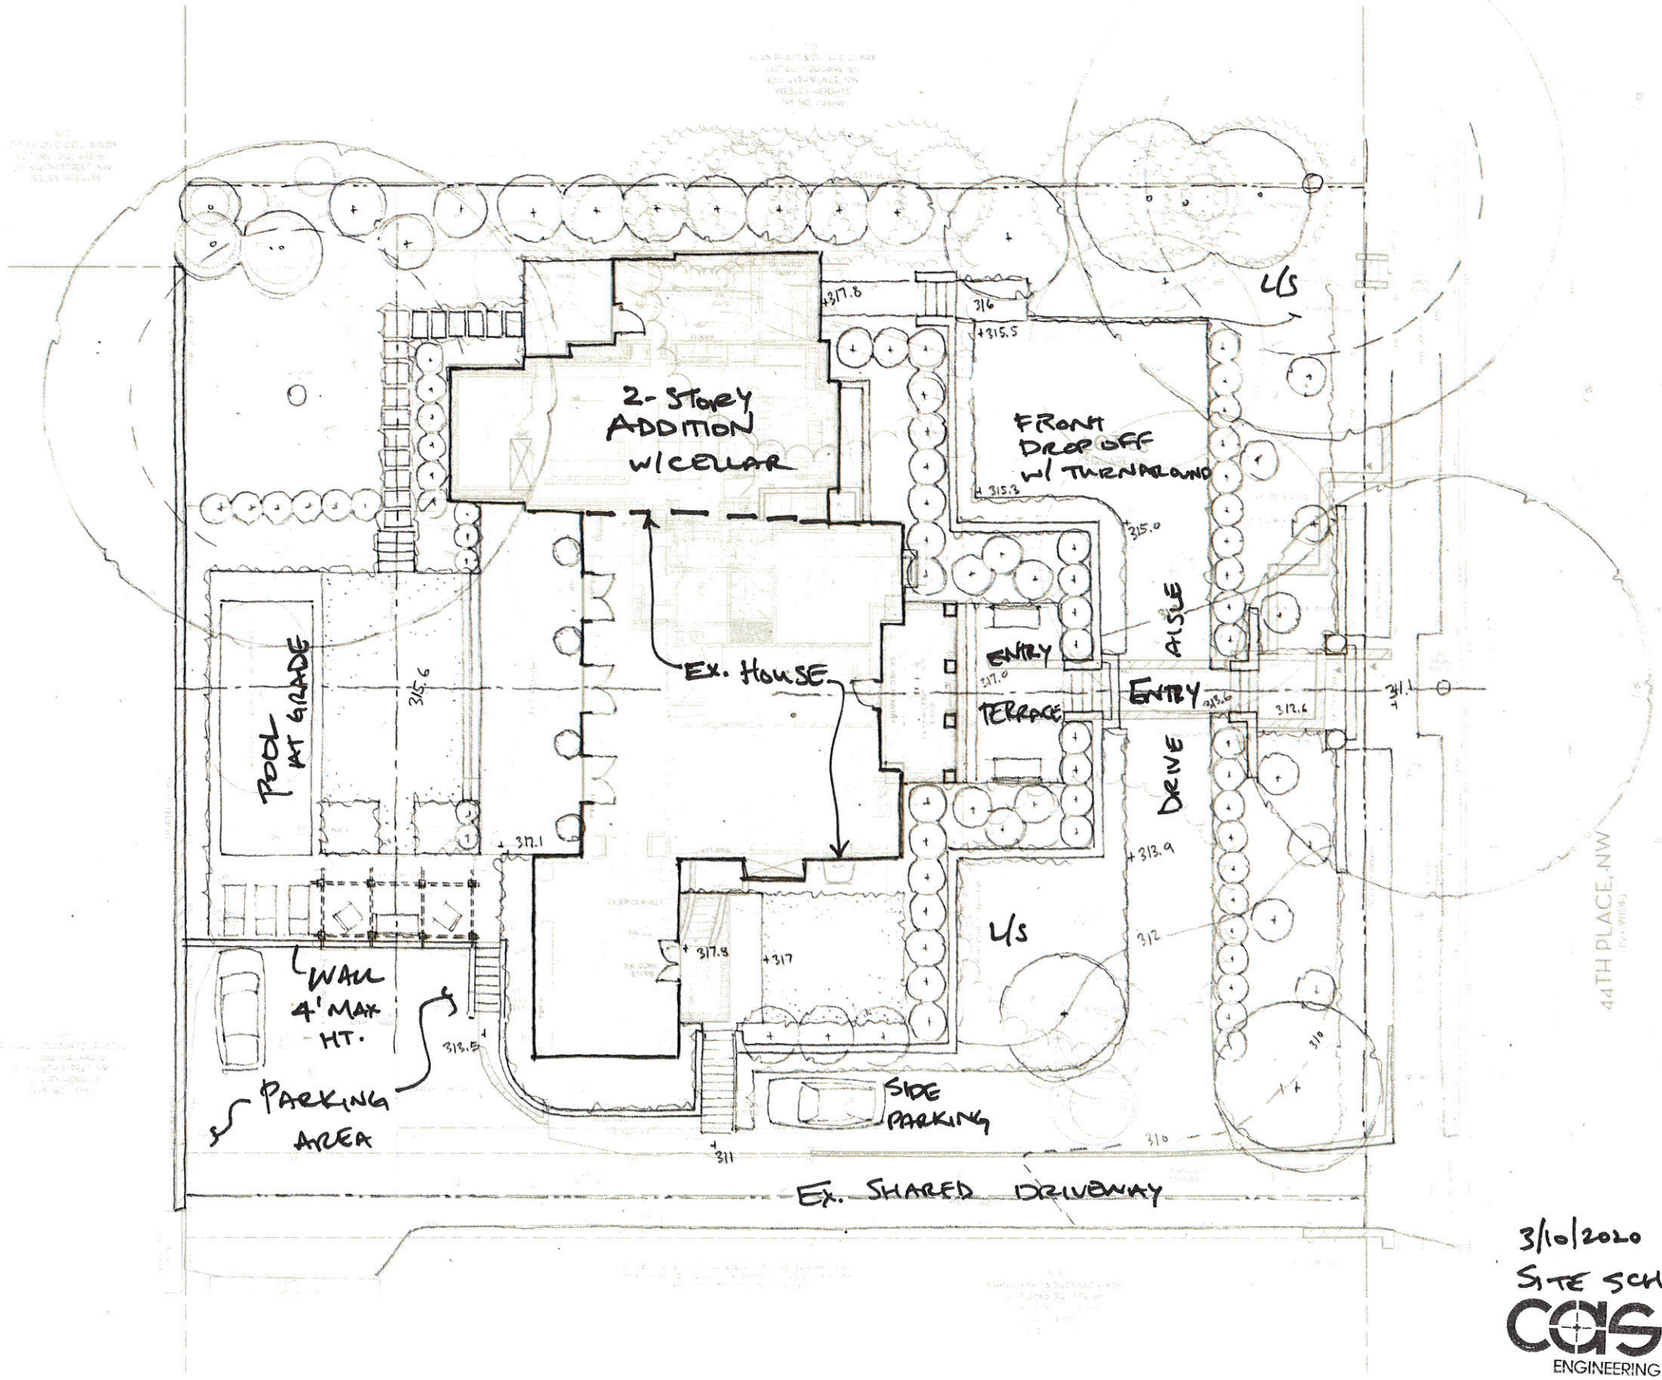

3/10/2020 N.T.S.

SITE SCHEMATIC

cas ENGINEERING
cas engineering
1001 connecticut ave, nw
suite 401
washington, dc 20036
202.393.7200 phone

CHLA CAMPION/HRUBY

GARNETT RESIDENCE
3018 44th Pl. N.W.
Washington, DC 20016

SCHEMATIC PLAN A
SCALE: 1/8" = 1'-0"
02 March 2020