Proposed Plan
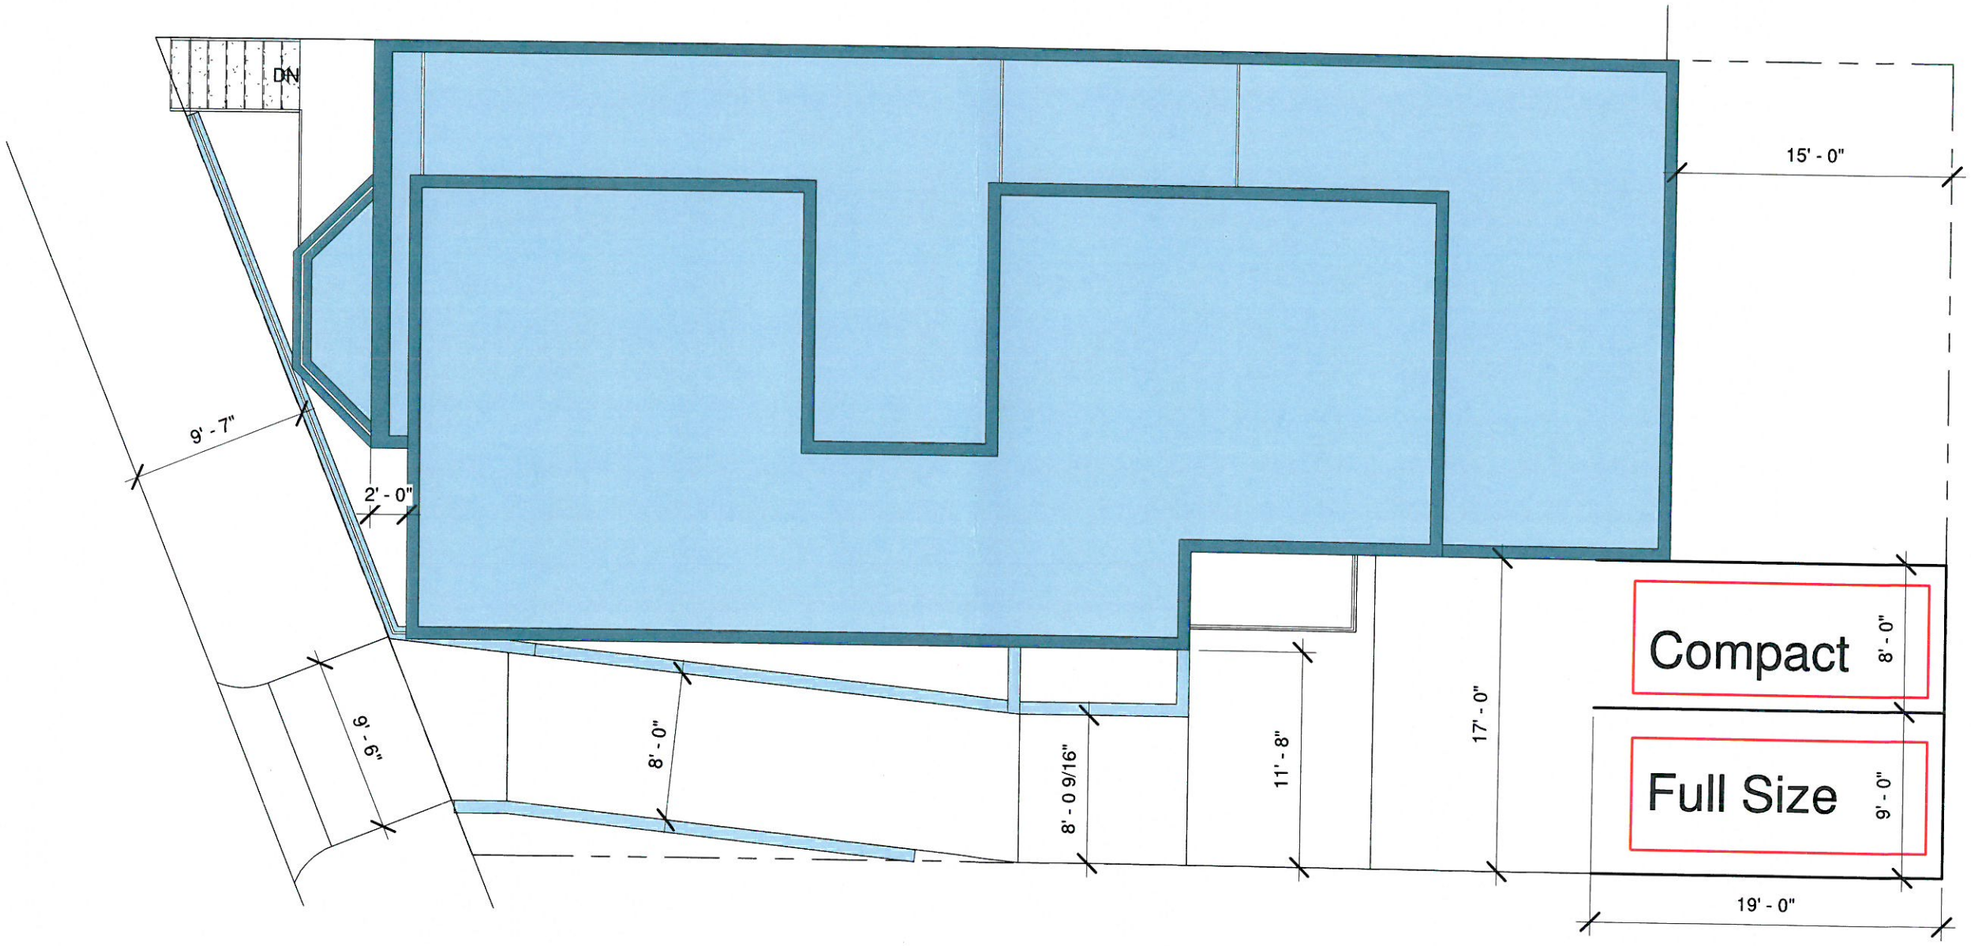
Two Parking Spaces
1 9'x19' Standard Parking Space
1 8'x18' Compact Parking Space
No Possibility to Turn Around on the Lot