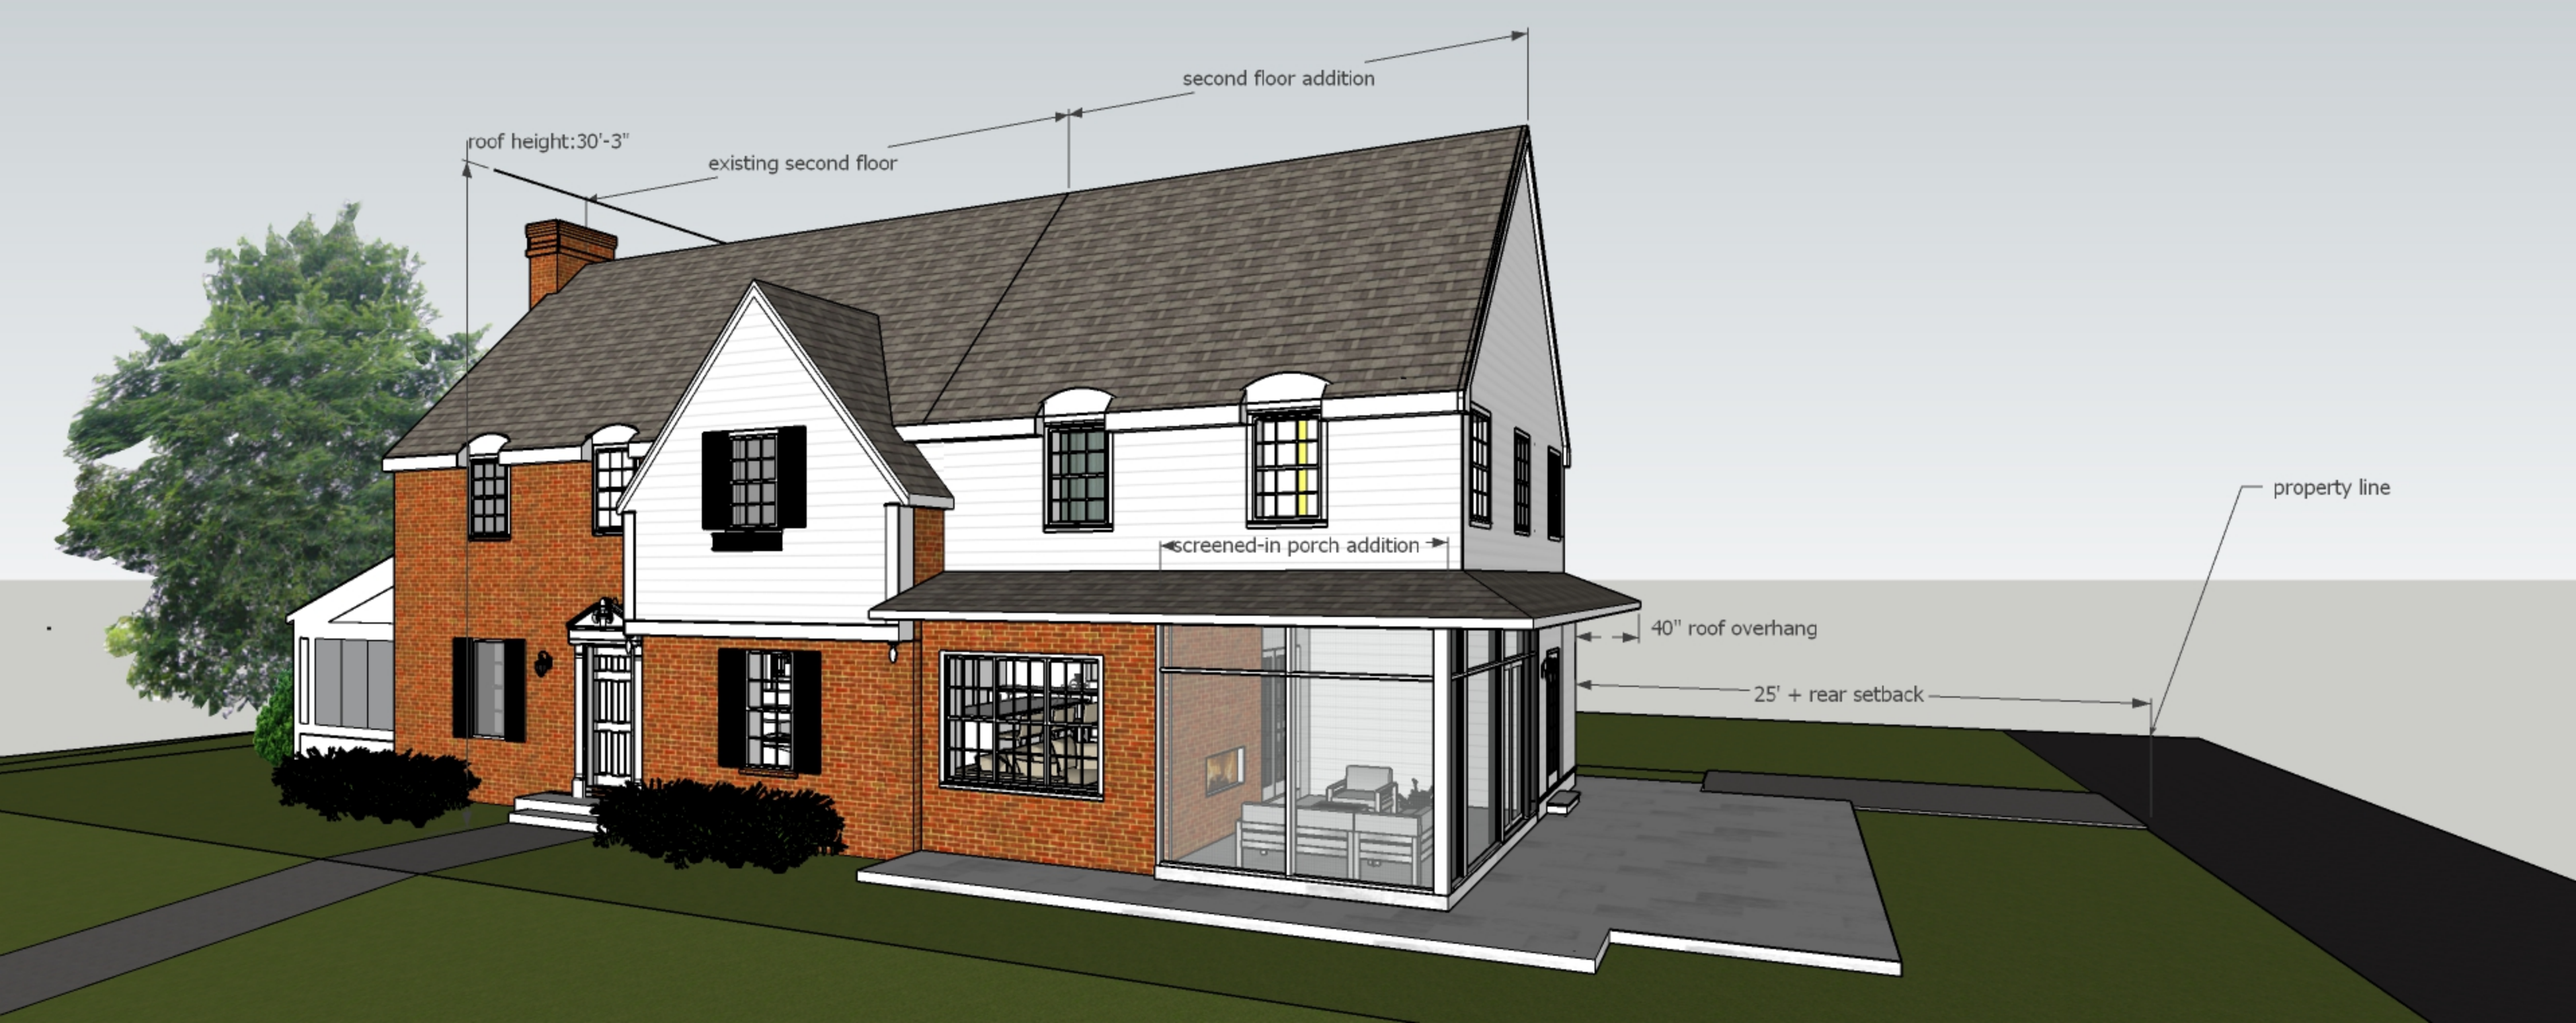
second floor addition
roof height:30'-3"
existing second floor
screened-in porch addition
40" roof overhang
25' + rear setback
property line