ORIGINAL PAGE SIZE 24X36

VICINITY MAP

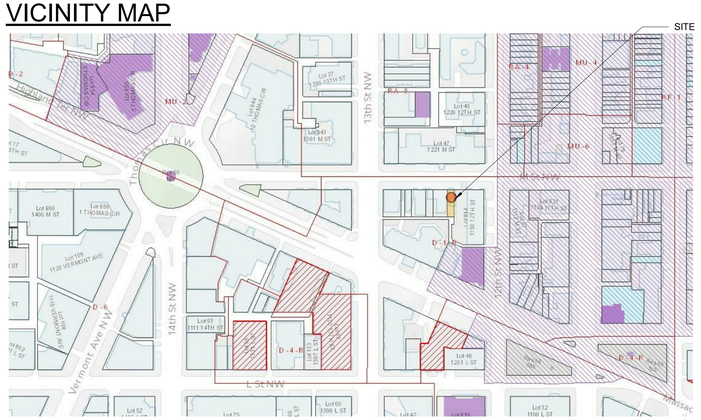

NTS

NOTES
1. NATURAL GRADE REMAINS UNCHANGED. SEE CIVIL DRAWINGS
2. GRADE REFERENCES PROVIDED BY CIVIL ENGINEER
3. MECH EQUIPMENT IS LESS THAN 48" AND DOES NOT REQUIRE SCREENING

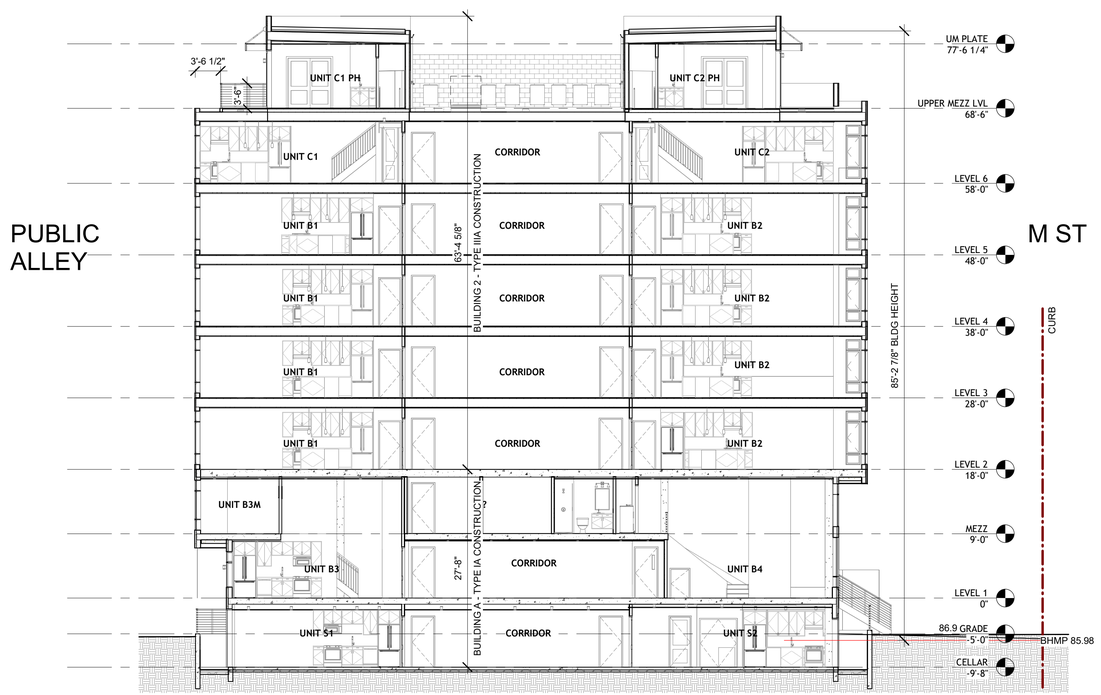

2 SITE SECTION
A200 1" = 10'-0"

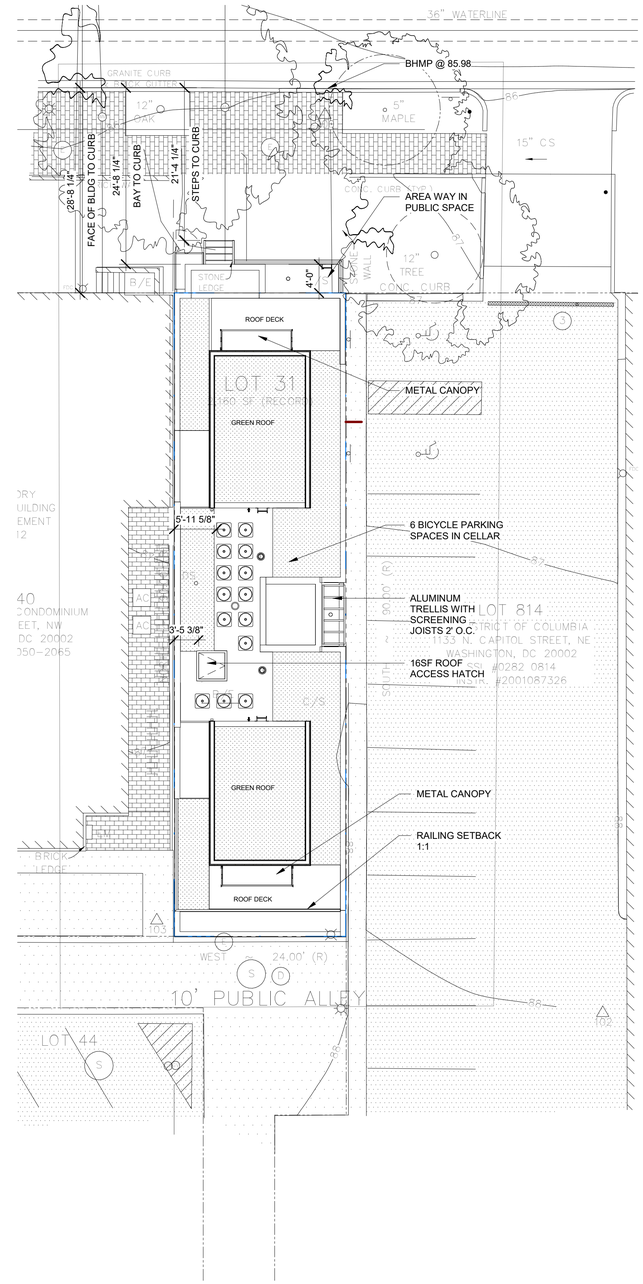

1 SITE PLAN - SHEET
020 A200 1" = 10'-0"

N

LEEDESIGN.STUDIO

PROJECT #: 20034

6818 JACKSON AVE
FALLS CHURCH, VA 22042
404.375.0733
WWW.LEEDESIGN.STUDIO

DISTRICT OF COLUMBIA
MATTHEW DAVID LEE
ARC102579
REGISTERED ARCHITECT

I am responsible for determining that the architectural designs included in this application are in compliance with all laws and regulations of the District of Columbia. I have personally prepared, or directly supervised the development of the architectural designs included in this application.

No.	Description	Date

This drawing is an instrument of service and shall remain the property of the Architects and shall not be reproduced, published or used in any way without the permission of Lee Design Studios LLC.

1208 M ST
1208 M ST NW
WASHINGTON, DC 20005

AMT DEVELOPEMENT

SHEET TITLE
ARCHITECTURAL SITE PLAN

SHEET NUMBER
A200

11/2/20

PERMIT SET - ISSUED FOR CONSTRUCTION

11/2/2020 1:55:46 PM