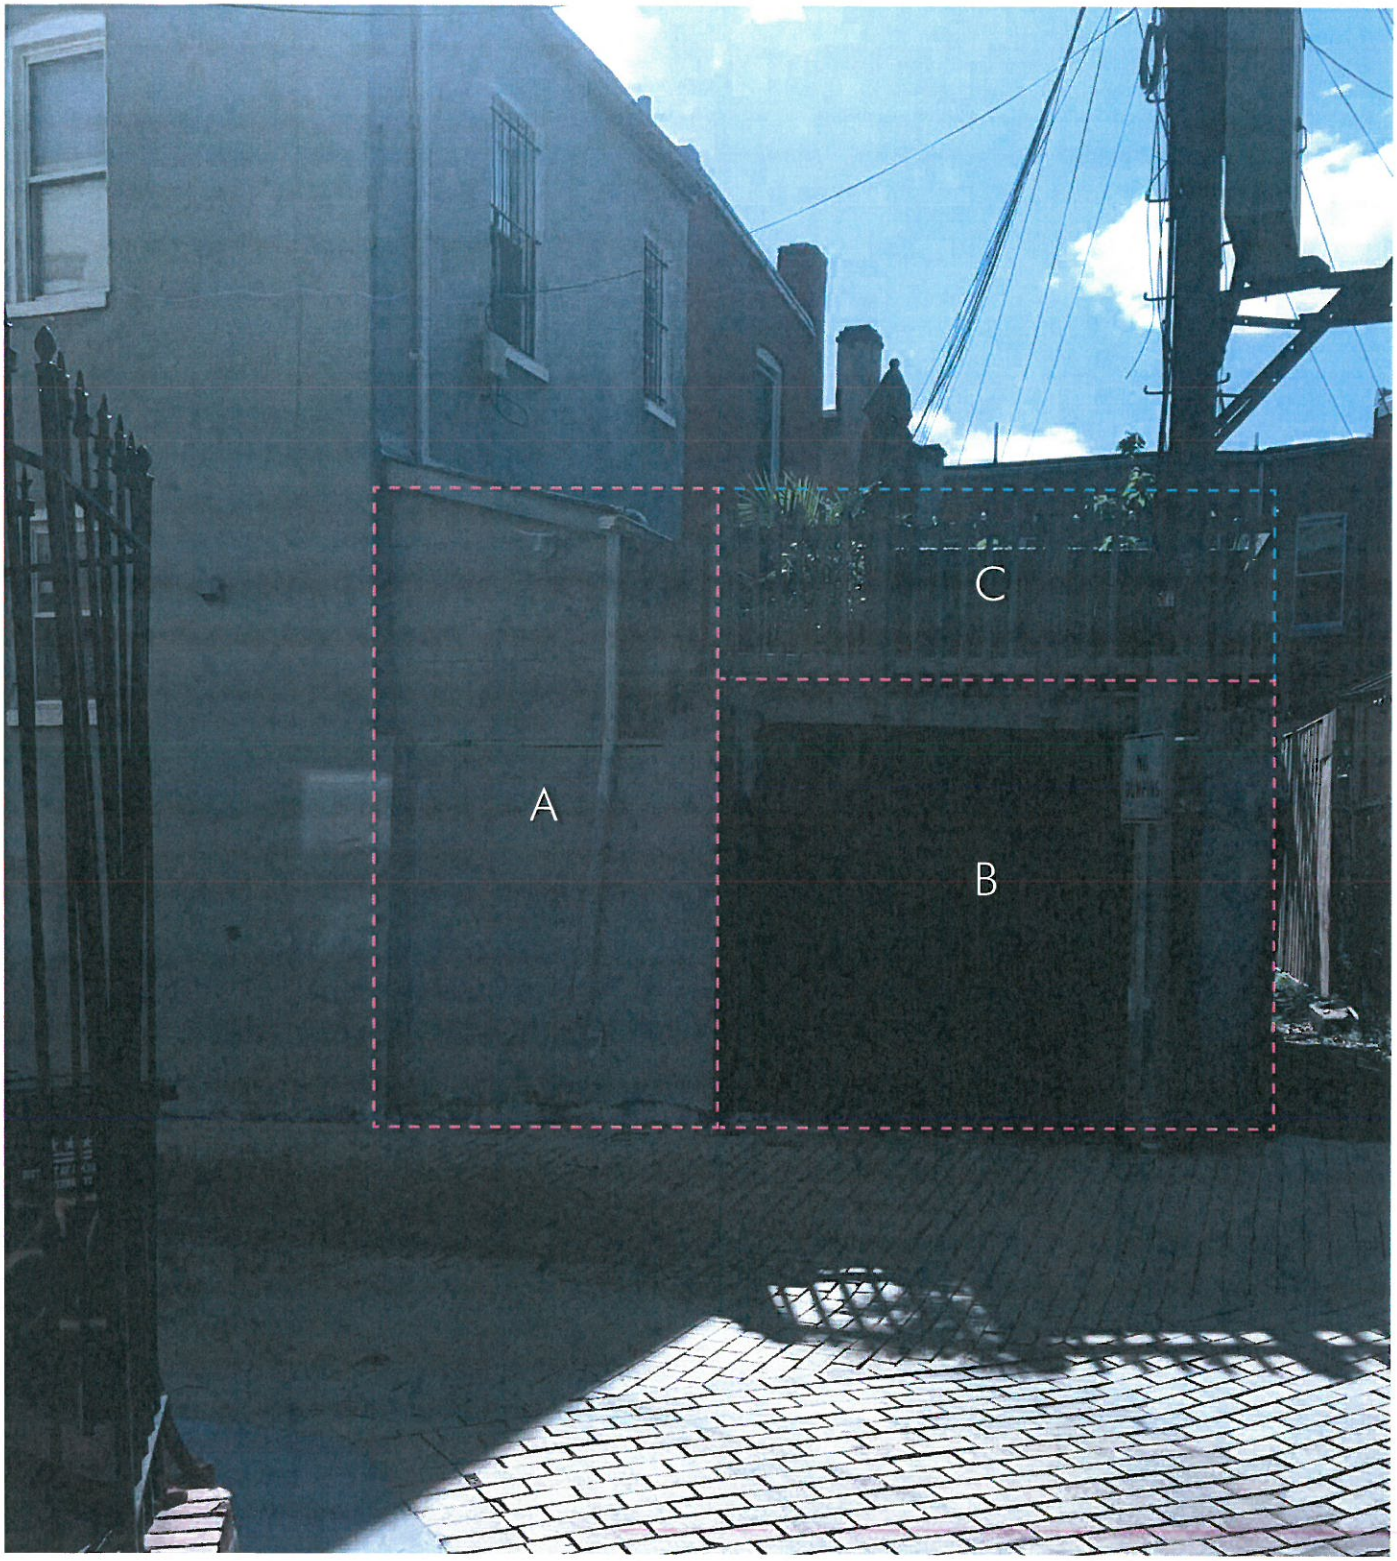

A. Existing bump-out to be in fully enclosed.
B. Existing area enclosed by deck above and CMU walls around.
C. Potental new datum for existing deck, due to enclosure in Item A.