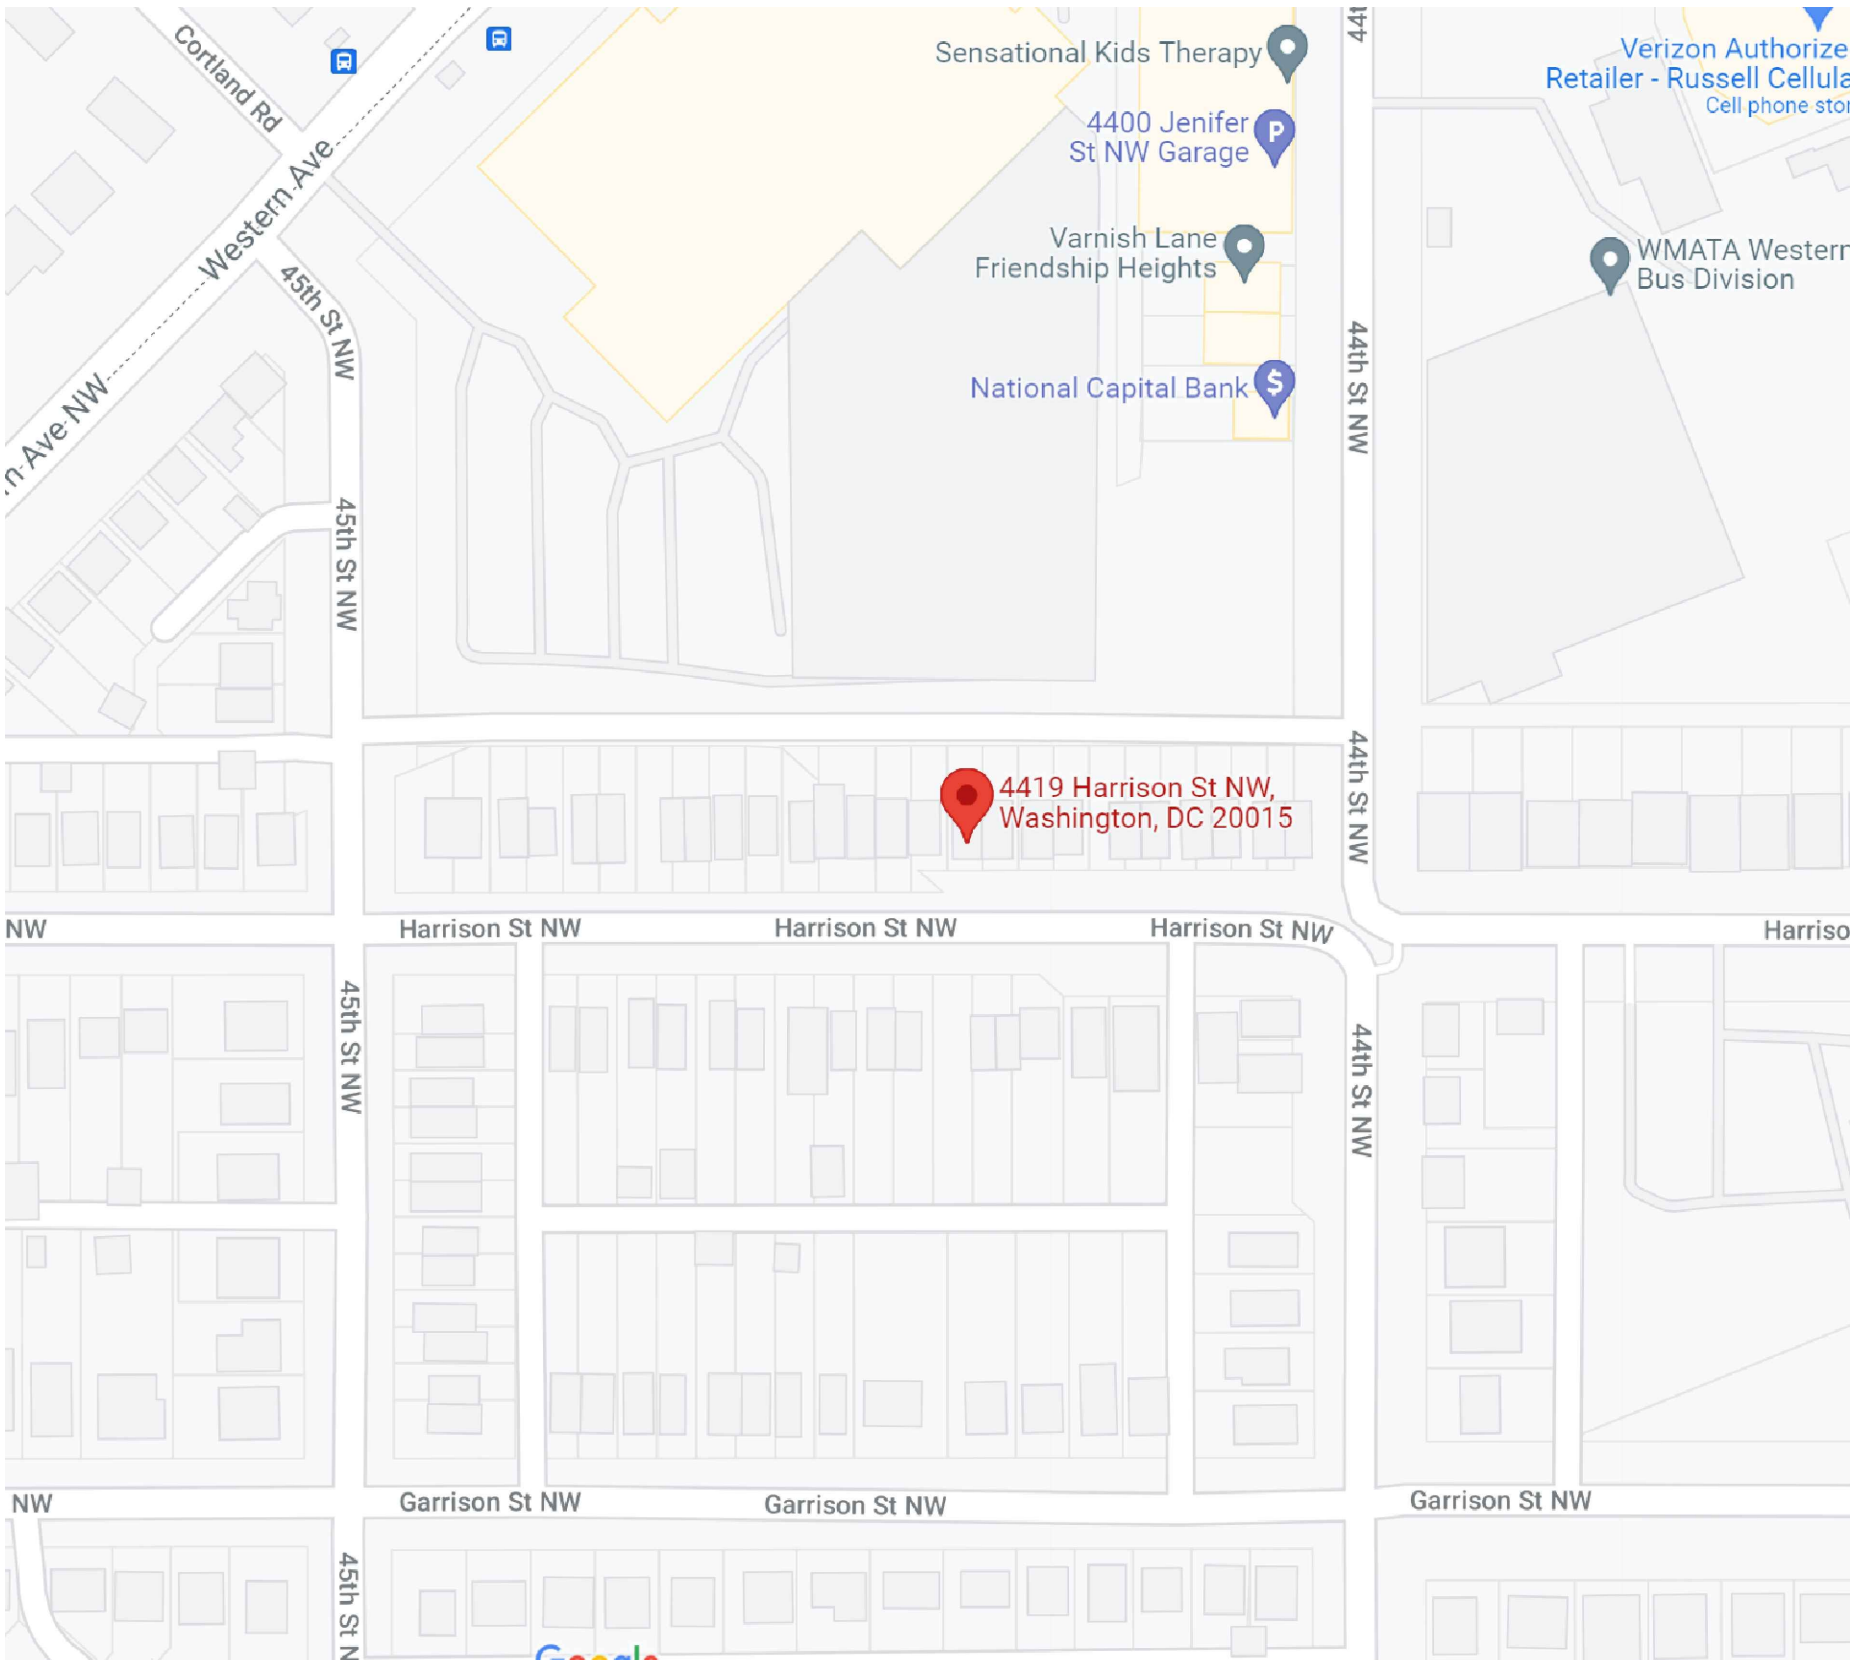

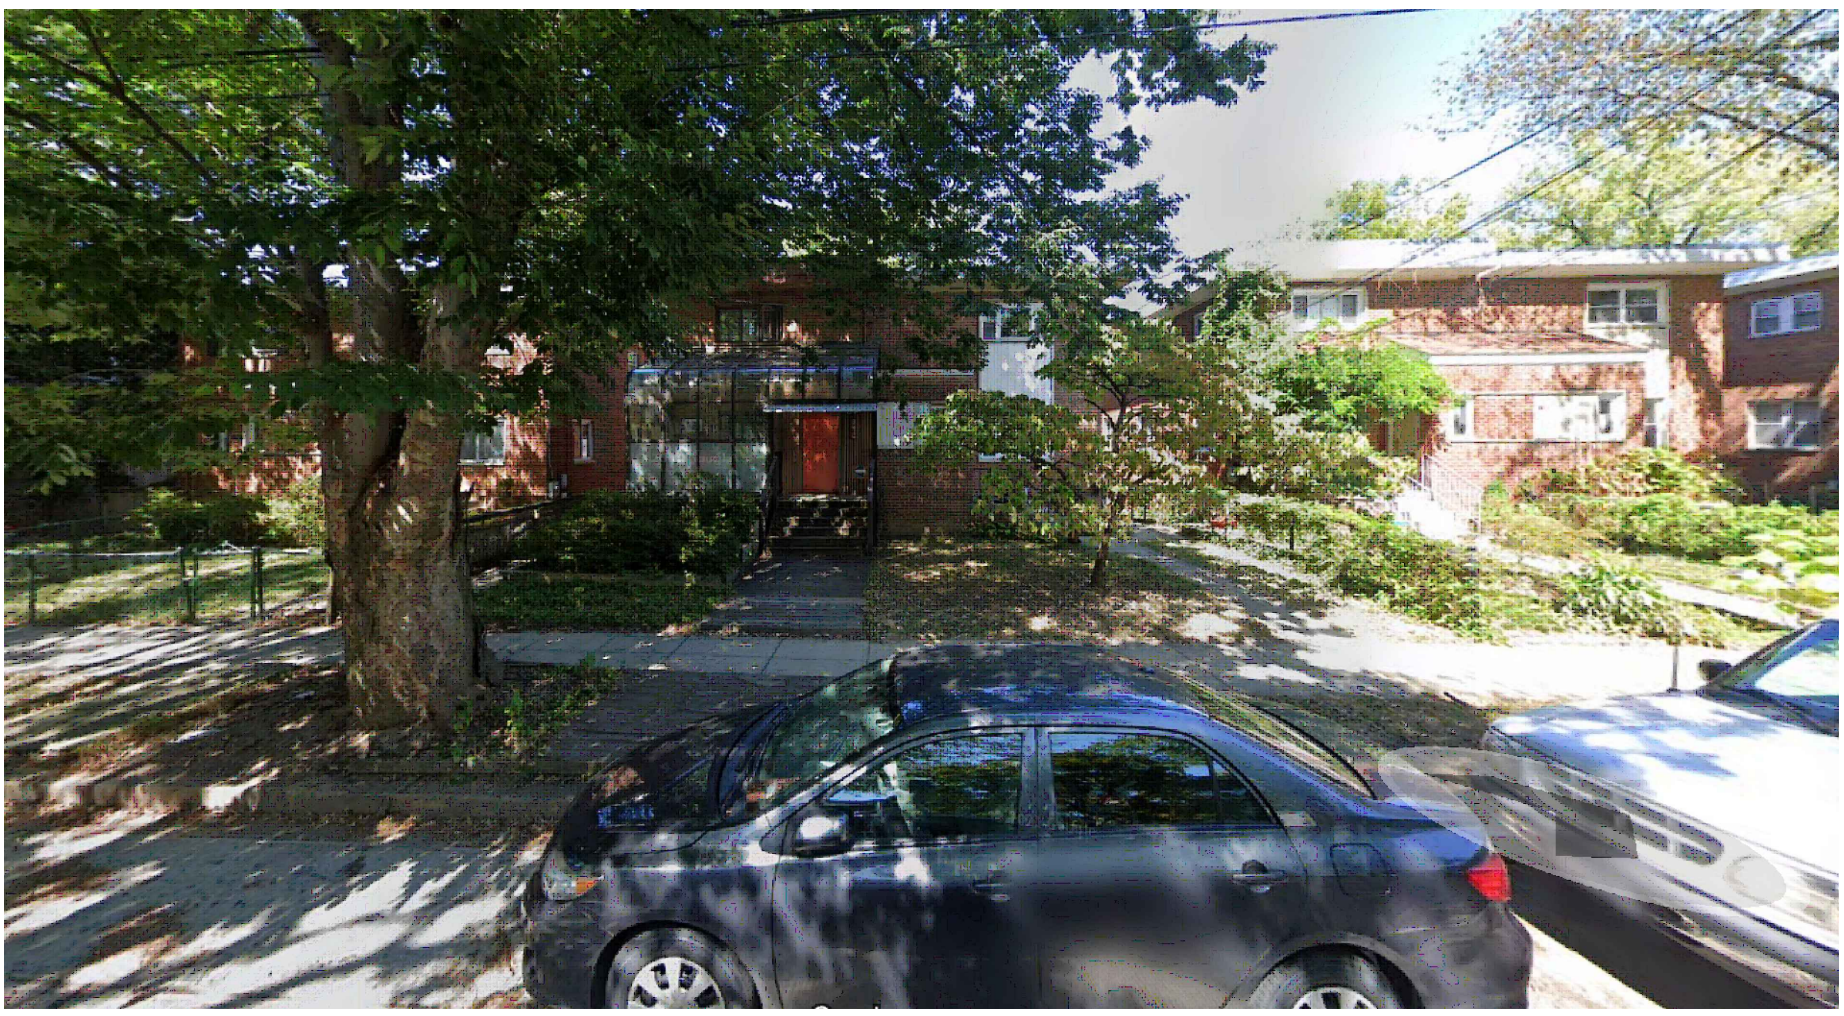

DRAFT - NOT FOR CONSTRUCTION

John Linam Jr, ARCHITECT, PLLC
12020 Sunrise Valley Dr | Suite 100
Reston, VA 20191
703.652.7560 | linamjr.com

4419 HARRISON STREET NW RENOVATION

4419 Harrison Street NW
Washington, DC 20015

SITE MAP
PRELIMINARY PRICING- NOT FOR CONSTRUCTION
SCALE: 1/8" = 1'-0"
January 6, 2022

A0

ALLEY

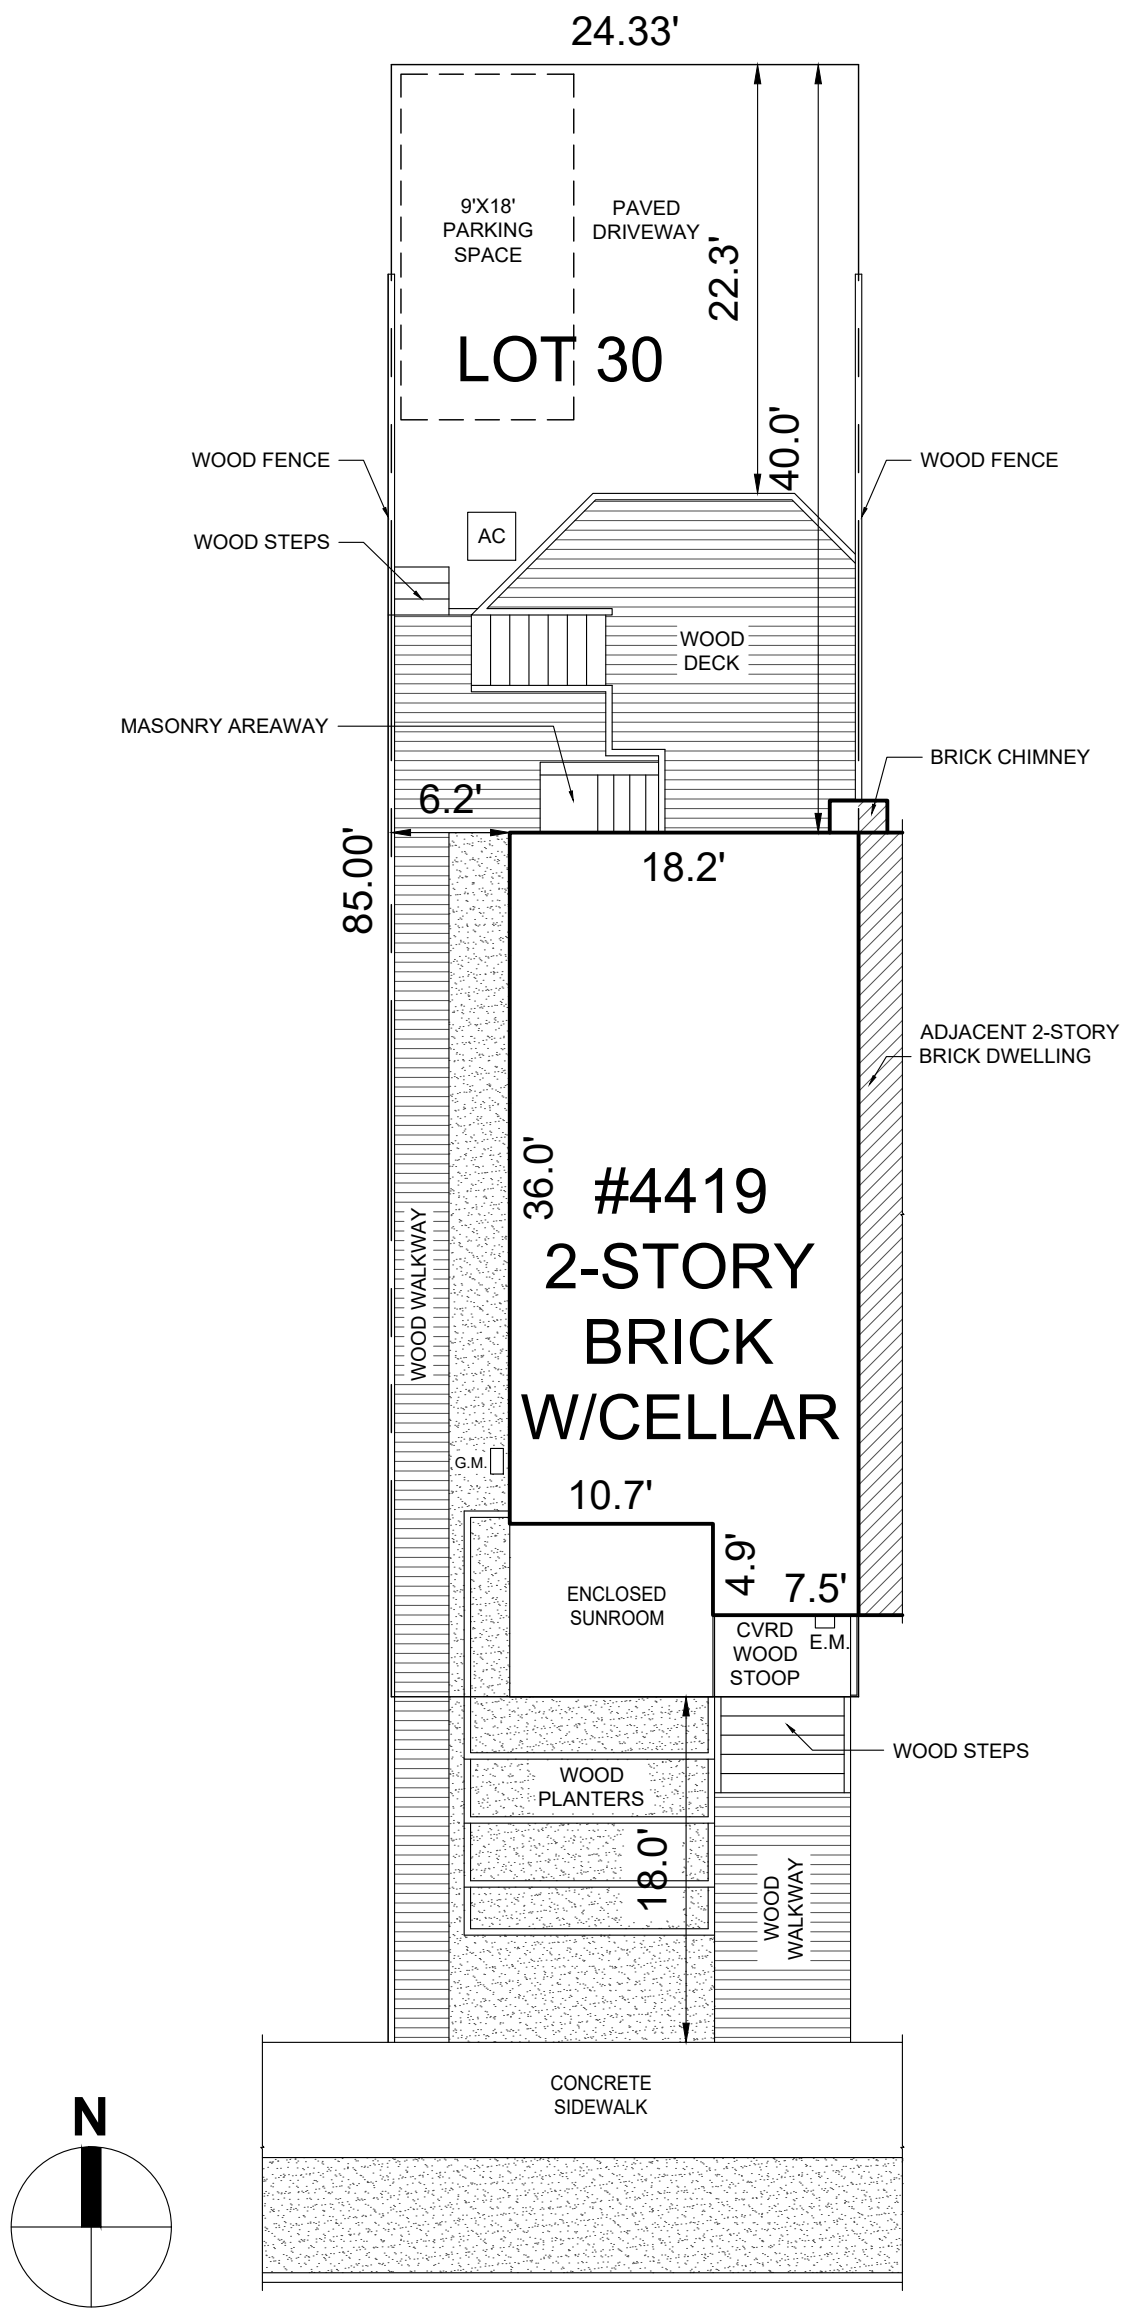

HARRISON STREET N.W.

DRAFT - NOT FOR CONSTRUCTION

John Linam Jr, ARCHITECT, PLLC
12020 Sunrise Valley Dr | Suite 100
Reston, VA 20191
703.652.7560 | linamjr.com

4419 HARRISON STREET NW RENOVATION

4419 Harrison Street NW
Washington, DC 20015

EXISTING SITE PLAN
PRELIMINARY PRICING- NOT FOR CONSTRUCTION
SCALE: 1"=10'
January 9, 2022

A01

ALLEY

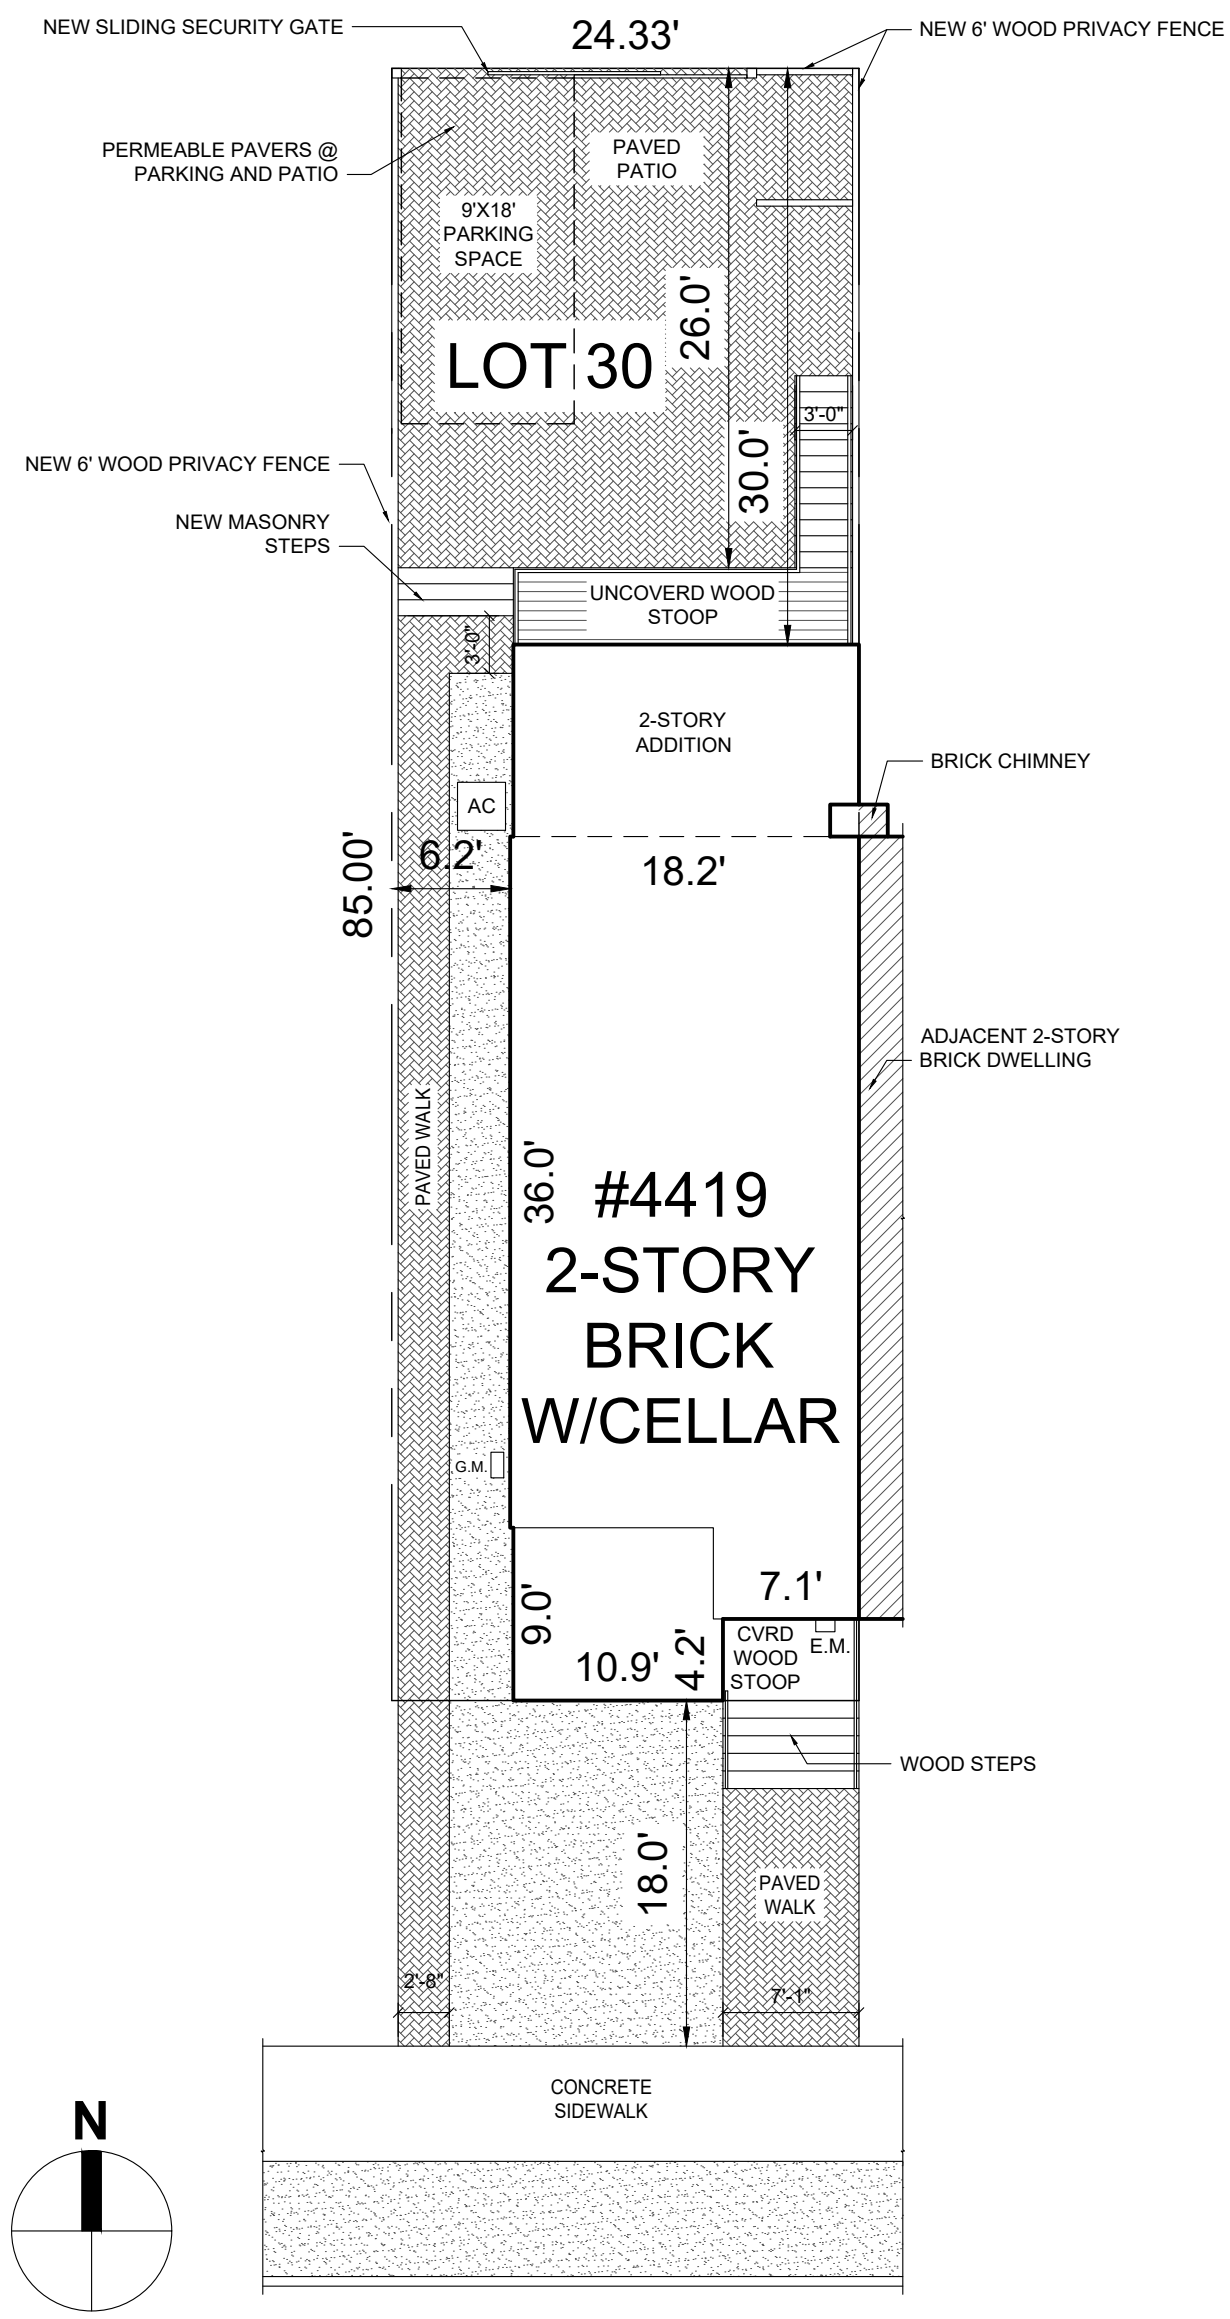

HARRISON STREET N.W.

DRAFT - NOT FOR CONSTRUCTION

John Linam Jr, ARCHITECT, PLLC
12020 Sunrise Valley Dr | Suite 100
Reston, VA 20191
703.652.7560 | linamjr.com

4419 HARRISON STREET NW RENOVATION

4419 Harrison Street NW
Washington, DC 20015

PROPOSED SITE PLAN
PRELIMINARY PRICING- NOT FOR CONSTRUCTION
SCALE: 1"=10'
January 9, 2022

A02

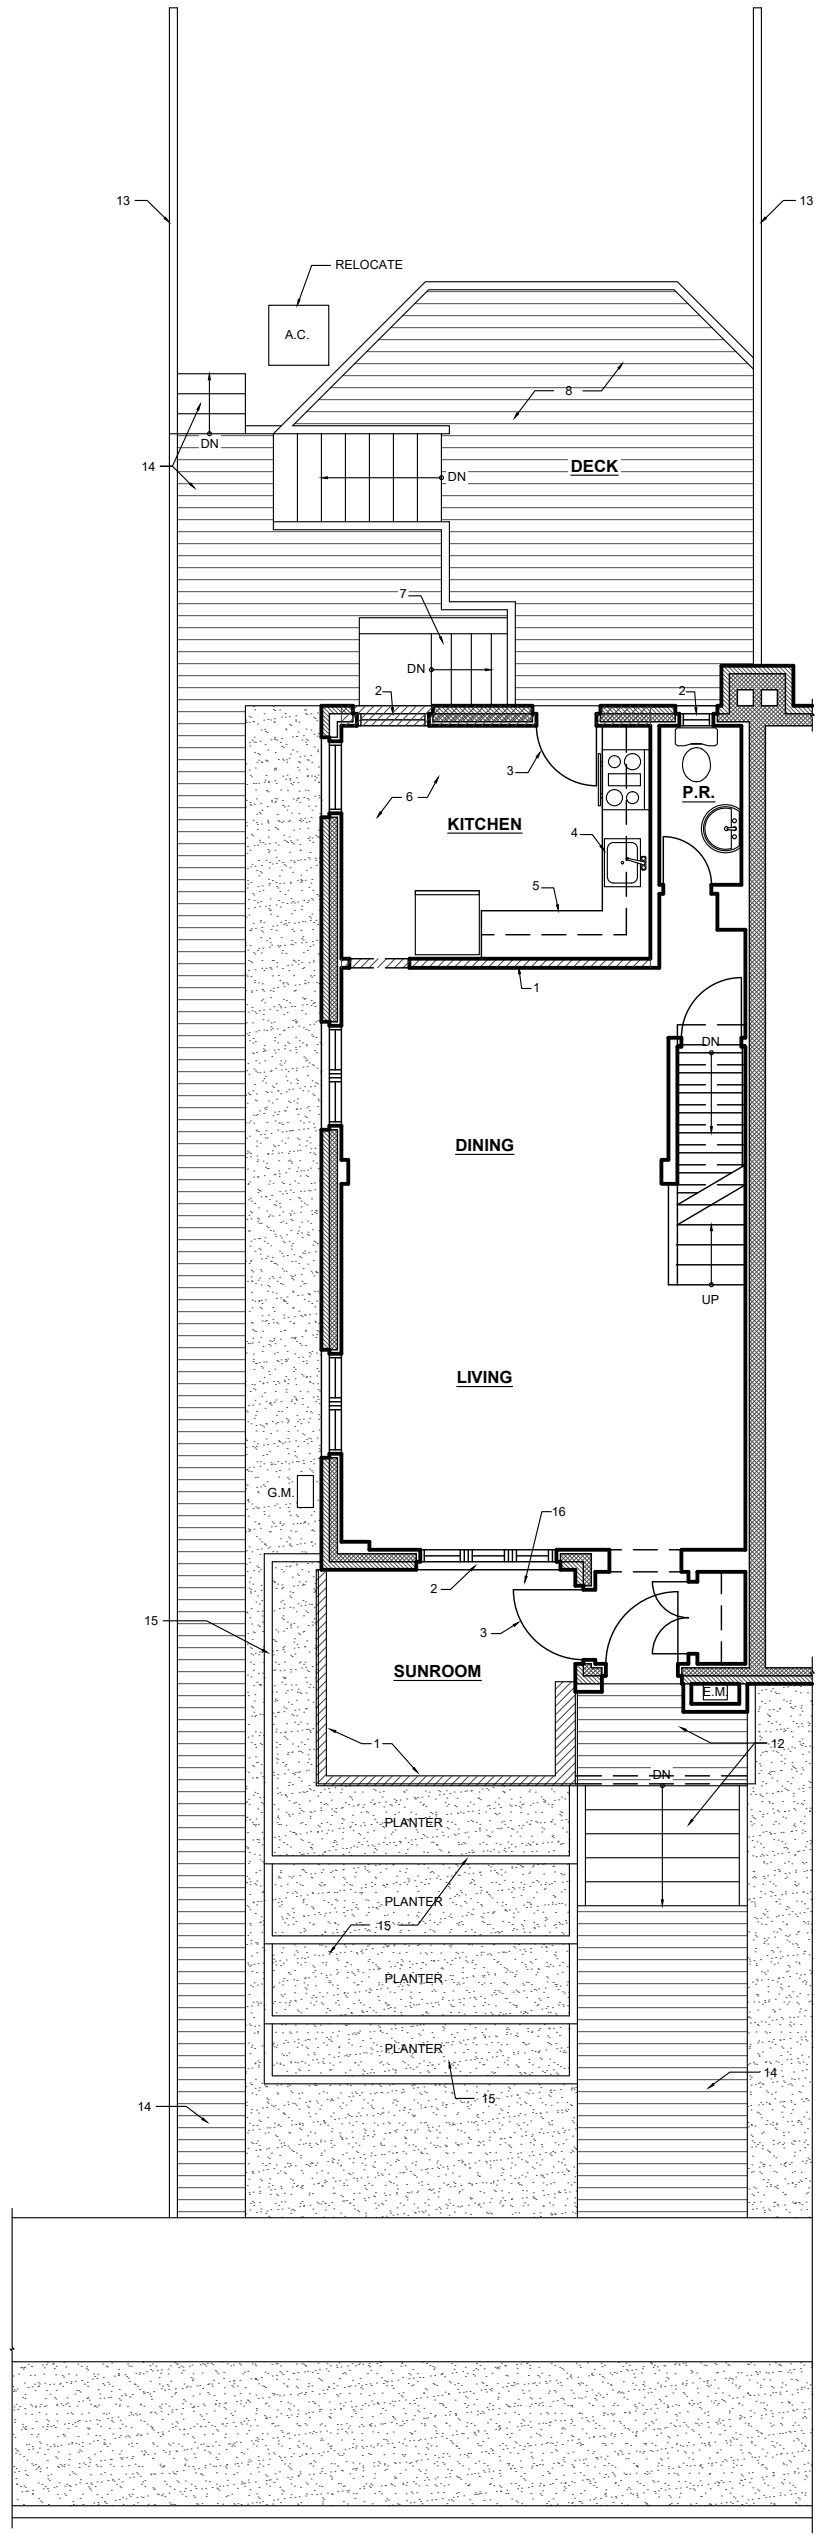

DRAFT - NOT FOR CONSTRUCTION

John Linam Jr, ARCHITECT, PLLC
12020 Sunrise Valley Dr | Suite 100
Reston, VA 20191
703.652.7560 | linamjr.com

4419 HARRISON STREET NW RENOVATION

4419 Harrison Street NW
Washington, DC 20015

EXISTING FIRST FLOOR PLAN
PRELIMINARY PRICING- NOT FOR CONSTRUCTION
SCALE: 1/8" = 1'-0"
January 9, 2022

A03

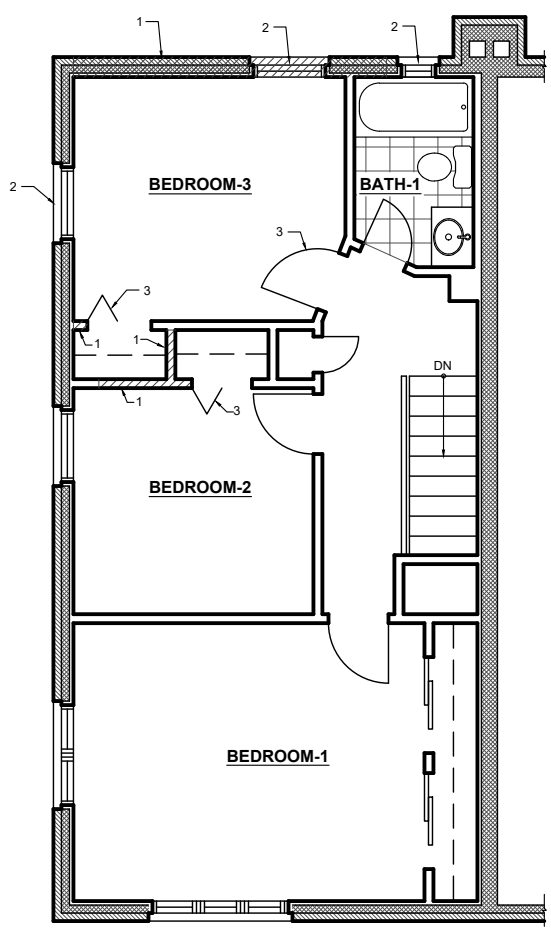

DRAFT - NOT FOR CONSTRUCTION

John Linam Jr, ARCHITECT, PLLC
12020 Sunrise Valley Dr | Suite 100
Reston, VA 20191
703.652.7560 | linamjr.com

4419 HARRISON STREET NW RENOVATION

4419 Harrison Street NW
Washington, DC 20015

EXISTING SECOND FLOOR PLAN
PRELIMINARY PRICING- NOT FOR CONSTRUCTION
SCALE: 1/8" = 1'-0"
January 9, 2022

A04

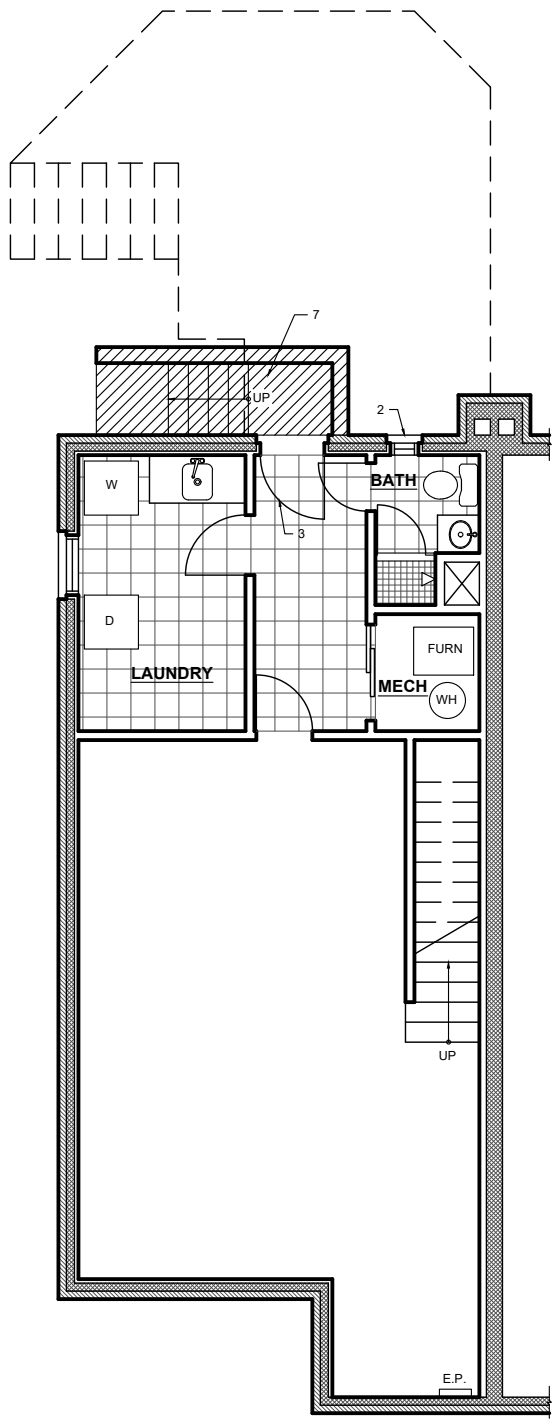

DRAFT - NOT FOR CONSTRUCTION

John Linam Jr, ARCHITECT, PLLC
12020 Sunrise Valley Dr | Suite 100
Reston, VA 20191
703.652.7560 | linamjr.com

4419 HARRISON STREET NW RENOVATION

4419 Harrison Street NW
Washington, DC 20015

EXISTING CELLAR PLAN
PRELIMINARY PRICING- NOT FOR CONSTRUCTION
SCALE: 1/8" = 1'-0"
January 23, 2022

A05

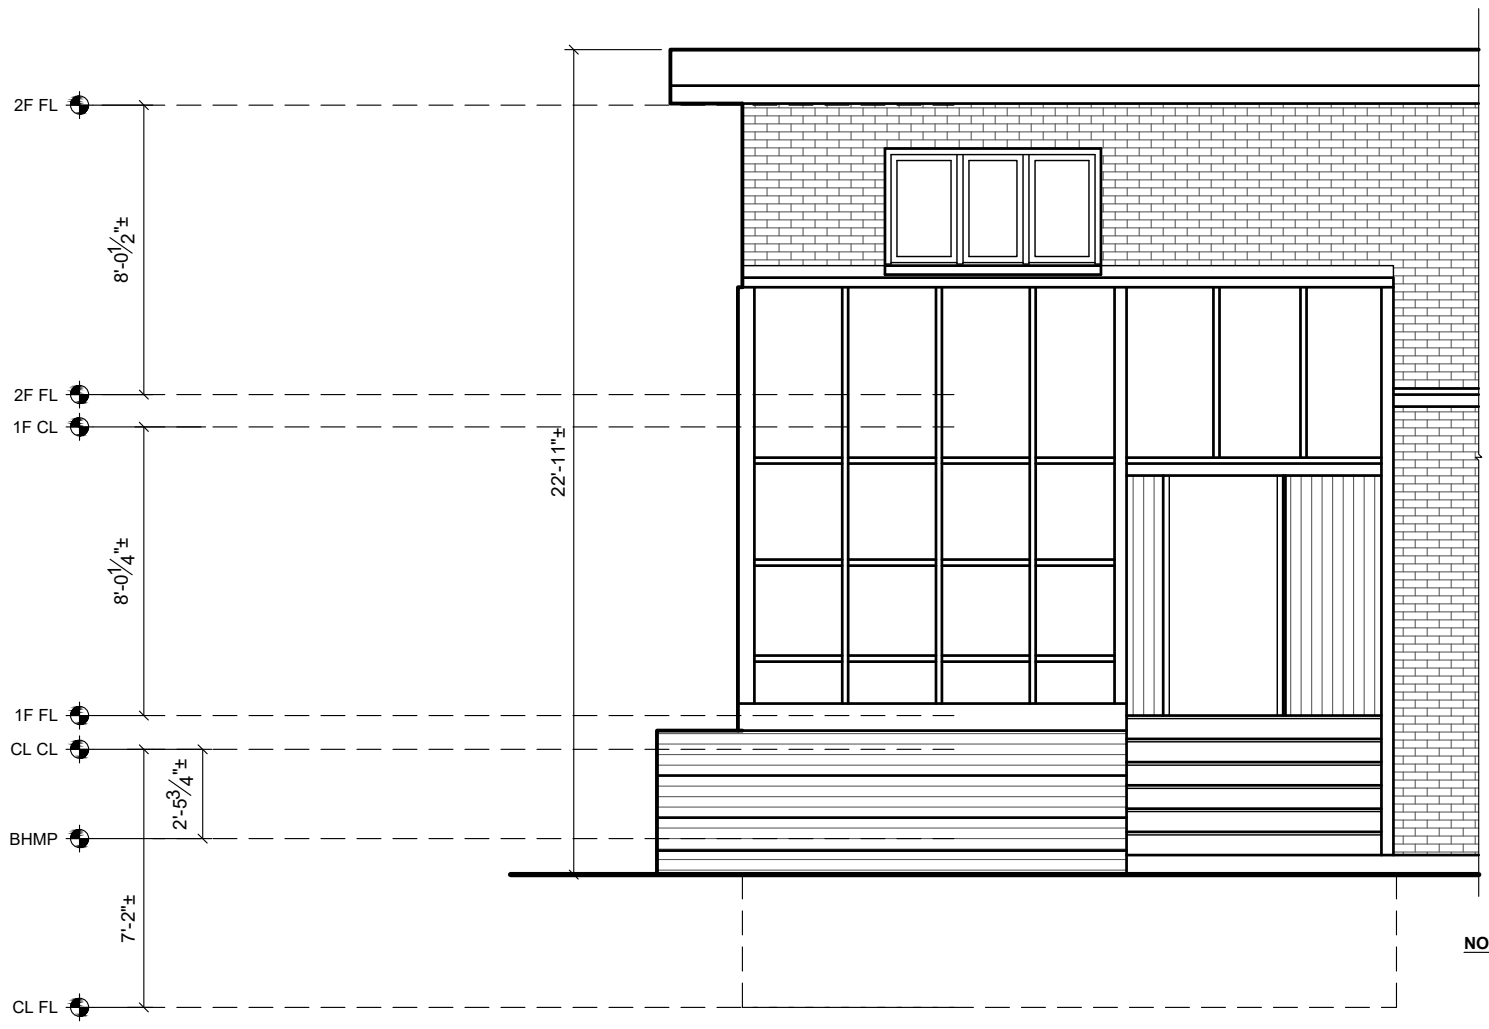

NORTH ELEVATION

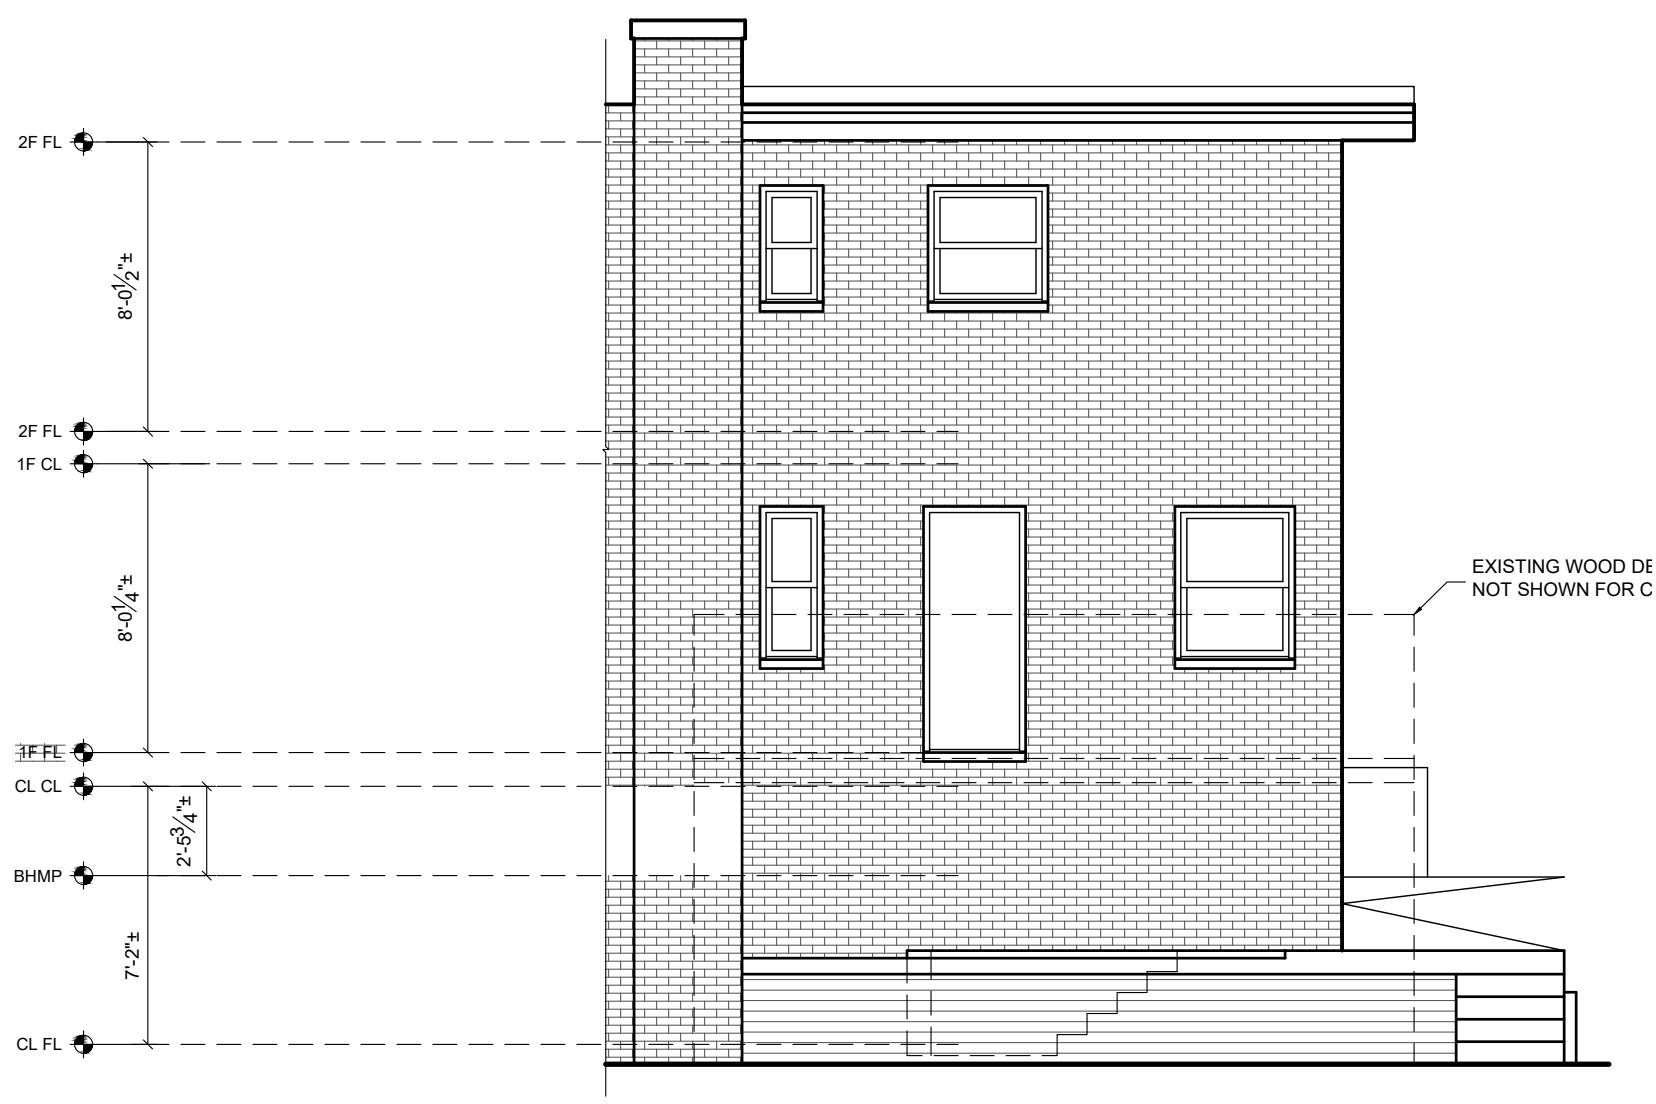

SOUTH ELEVATION

DRAFT - NOT FOR CONSTRUCTION

John Linam Jr, ARCHITECT, PLLC
12020 Sunrise Valley Dr | Suite 100
Reston, VA 20191
703.652.7560 | linamjr.com

4419 HARRISON STREET NW RENOVATION

4419 Harrison Street NW
Washington, DC 20015

EXISTING EXTERIOR ELEVATION
PRELIMINARY PRICING- NOT FOR CONSTRUCTION
SCALE: 3/16" = 1'-0"
December 28, 2021

A06

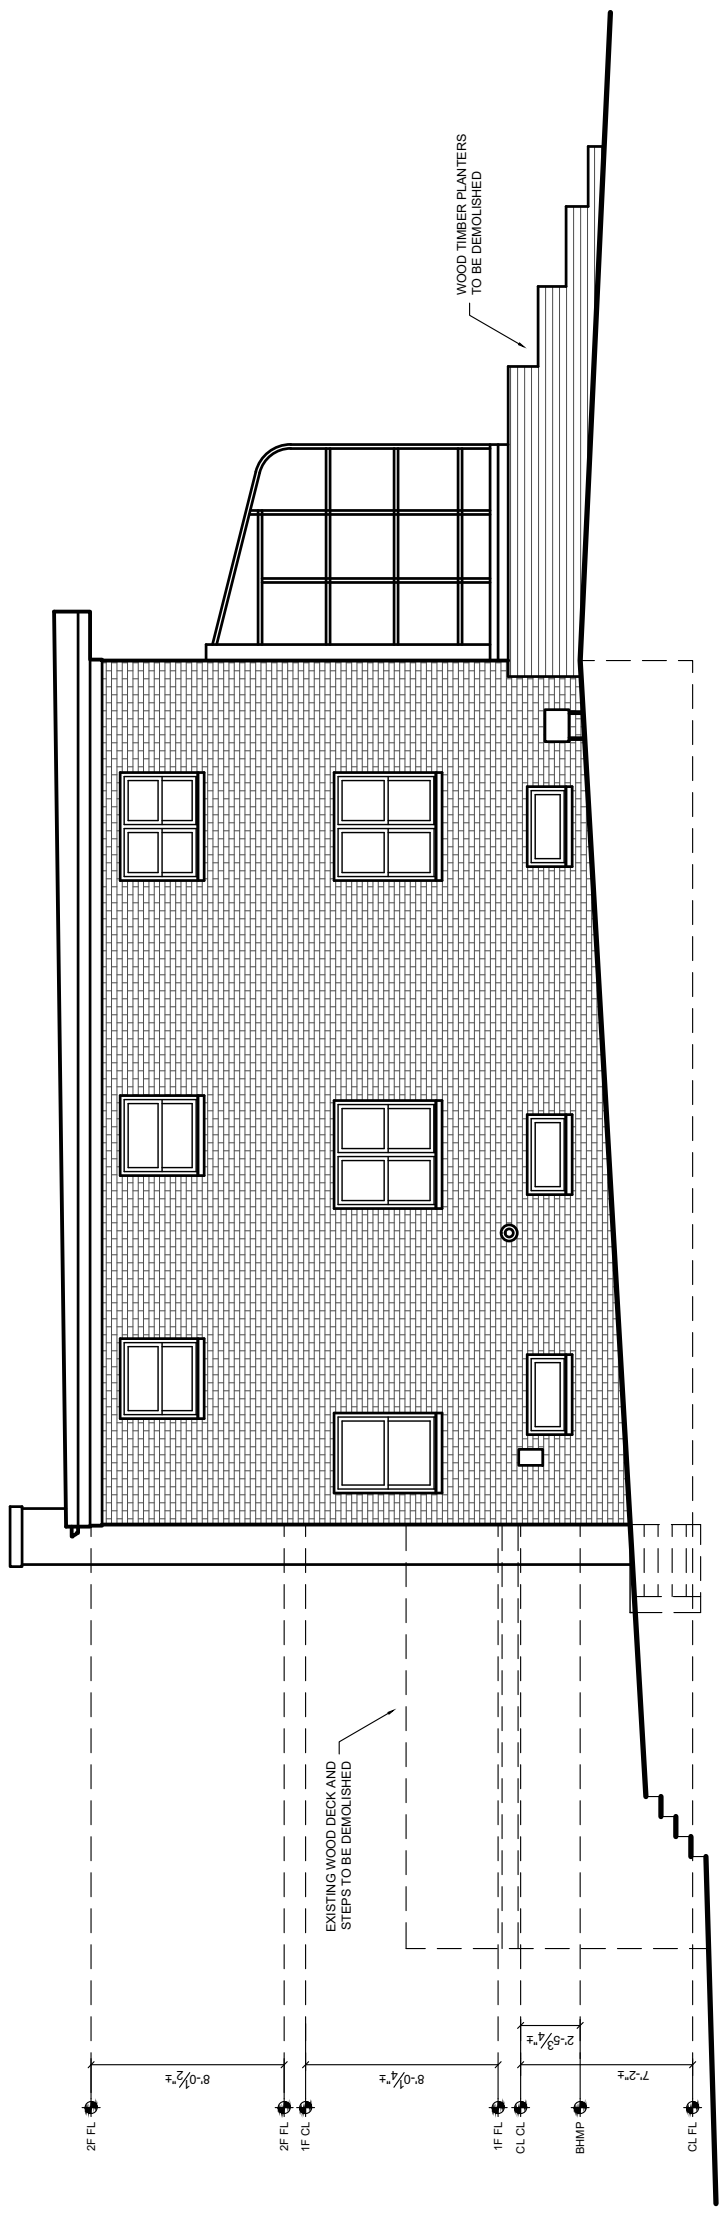

WEST ELEVATION

DRAFT - NOT FOR CONSTRUCTION

John Linam Jr, ARCHITECT, PLLC
12020 Sunrise Valley Dr | Suite 100
Reston, VA 20191
703.652.7560 | linamjr.com

4419 HARRISON STREET NW RENOVATION

4419 Harrison Street NW
Washington, DC 20015

EXISTING EXTERIOR ELEVATIONS
PRELIMINARY PRICING- NOT FOR CONSTRUCTION
SCALE: 1/8" = 1'-0"
December 28, 2021

A07

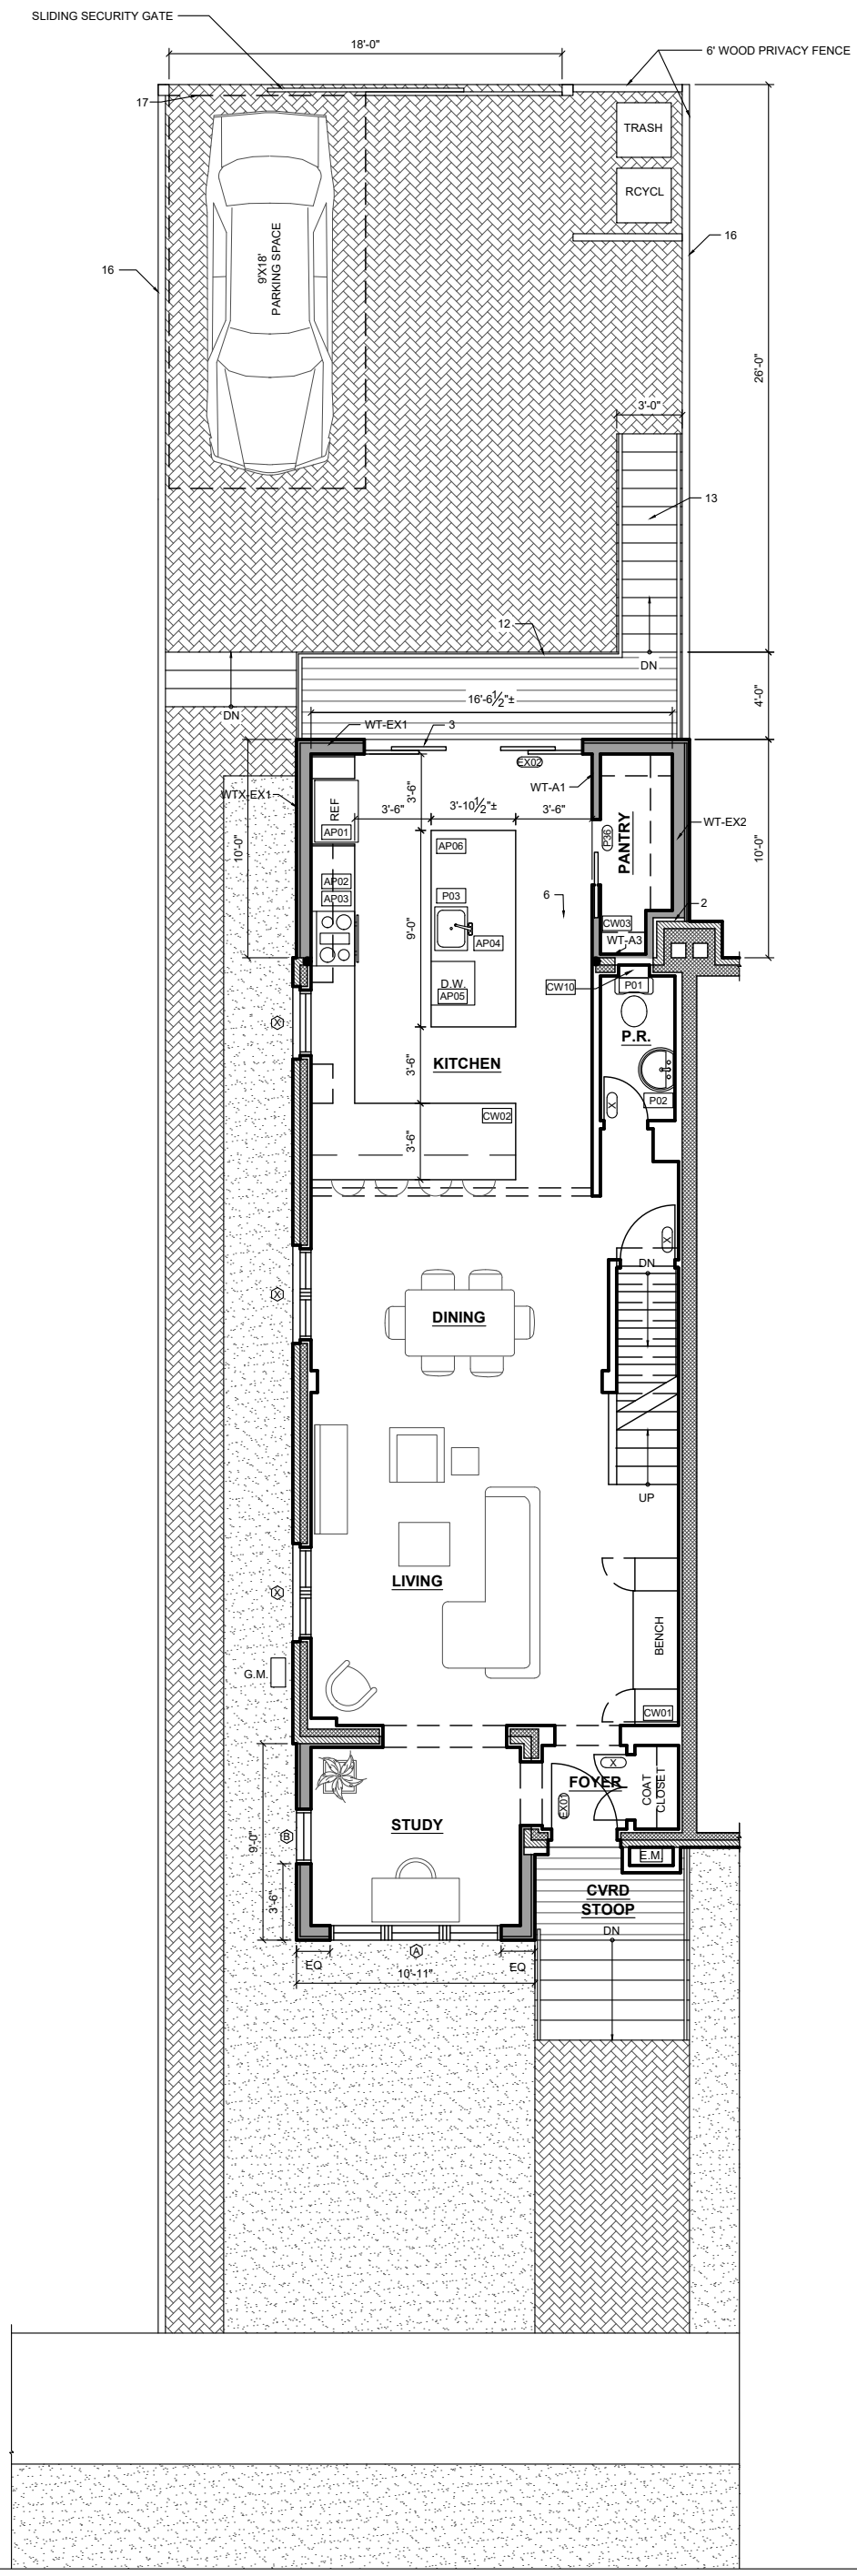

DRAFT - NOT FOR CONSTRUCTION

John Linam Jr, ARCHITECT, PLLC
12020 Sunrise Valley Dr | Suite 100
Reston, VA 20191
703.652.7560 | linamjr.com

4419 HARRISON STREET NW RENOVATION

4419 Harrison Street NW
Washington, DC 20015

PROPOSED FIRST FLOOR PLAN
PRELIMINARY PRICING- NOT FOR CONSTRUCTION
SCALE: 1/8" = 1'-0"
January 6, 2022

A08

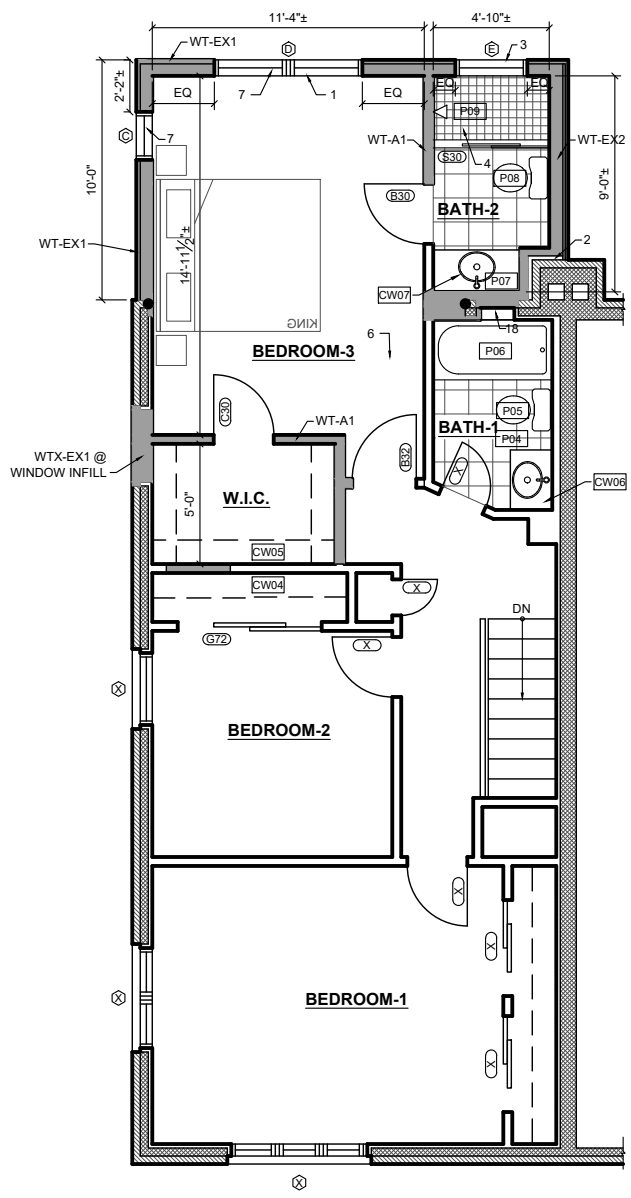

DRAFT - NOT FOR CONSTRUCTION

John Linam Jr, ARCHITECT, PLLC
12020 Sunrise Valley Dr | Suite 100
Reston, VA 20191
703.652.7560 | linamjr.com

4419 HARRISON STREET NW RENOVATION

4419 Harrison Street NW
Washington, DC 20015

PROPOSED SECOND FLOOR PLAN
PRELIMINARY PRICING- NOT FOR CONSTRUCTION
SCALE: 1/8" = 1'-0"
January 9, 2022

A09

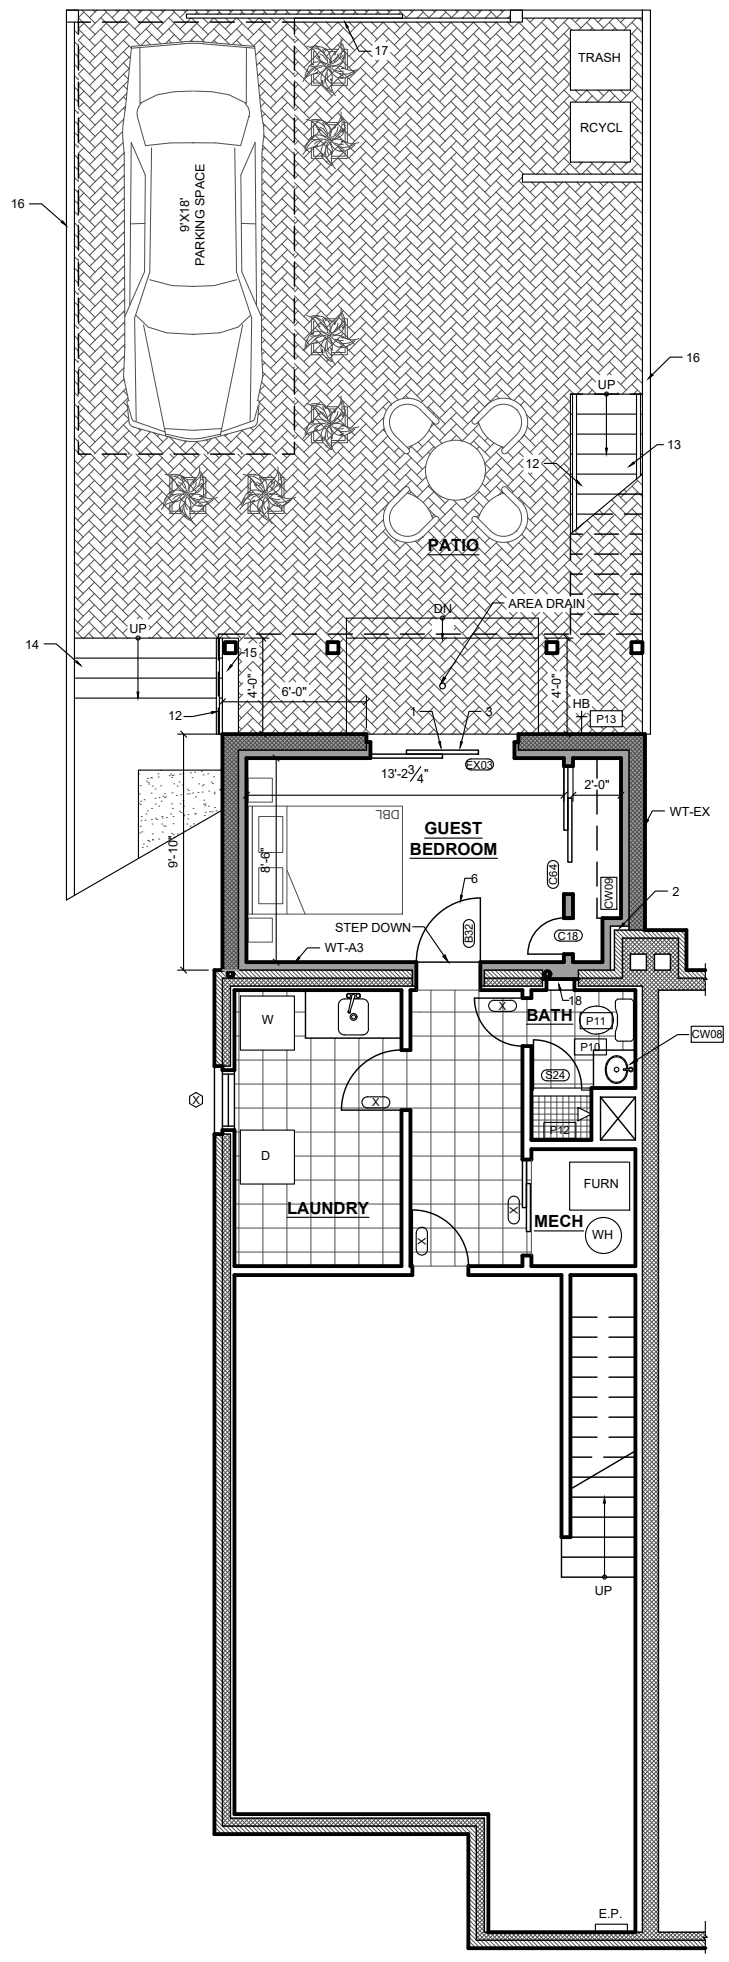

DRAFT - NOT FOR CONSTRUCTION

John Linam Jr, ARCHITECT, PLLC
12020 Sunrise Valley Dr | Suite 100
Reston, VA 20191
703.652.7560 | linamjr.com

4419 HARRISON STREET NW RENOVATION

4419 Harrison Street NW
Washington, DC 20015

PROPOSED CELLAR PLAN
PRELIMINARY PRICING- NOT FOR CONSTRUCTION
SCALE: 1/8" = 1'-0"
January 23, 2022

A10

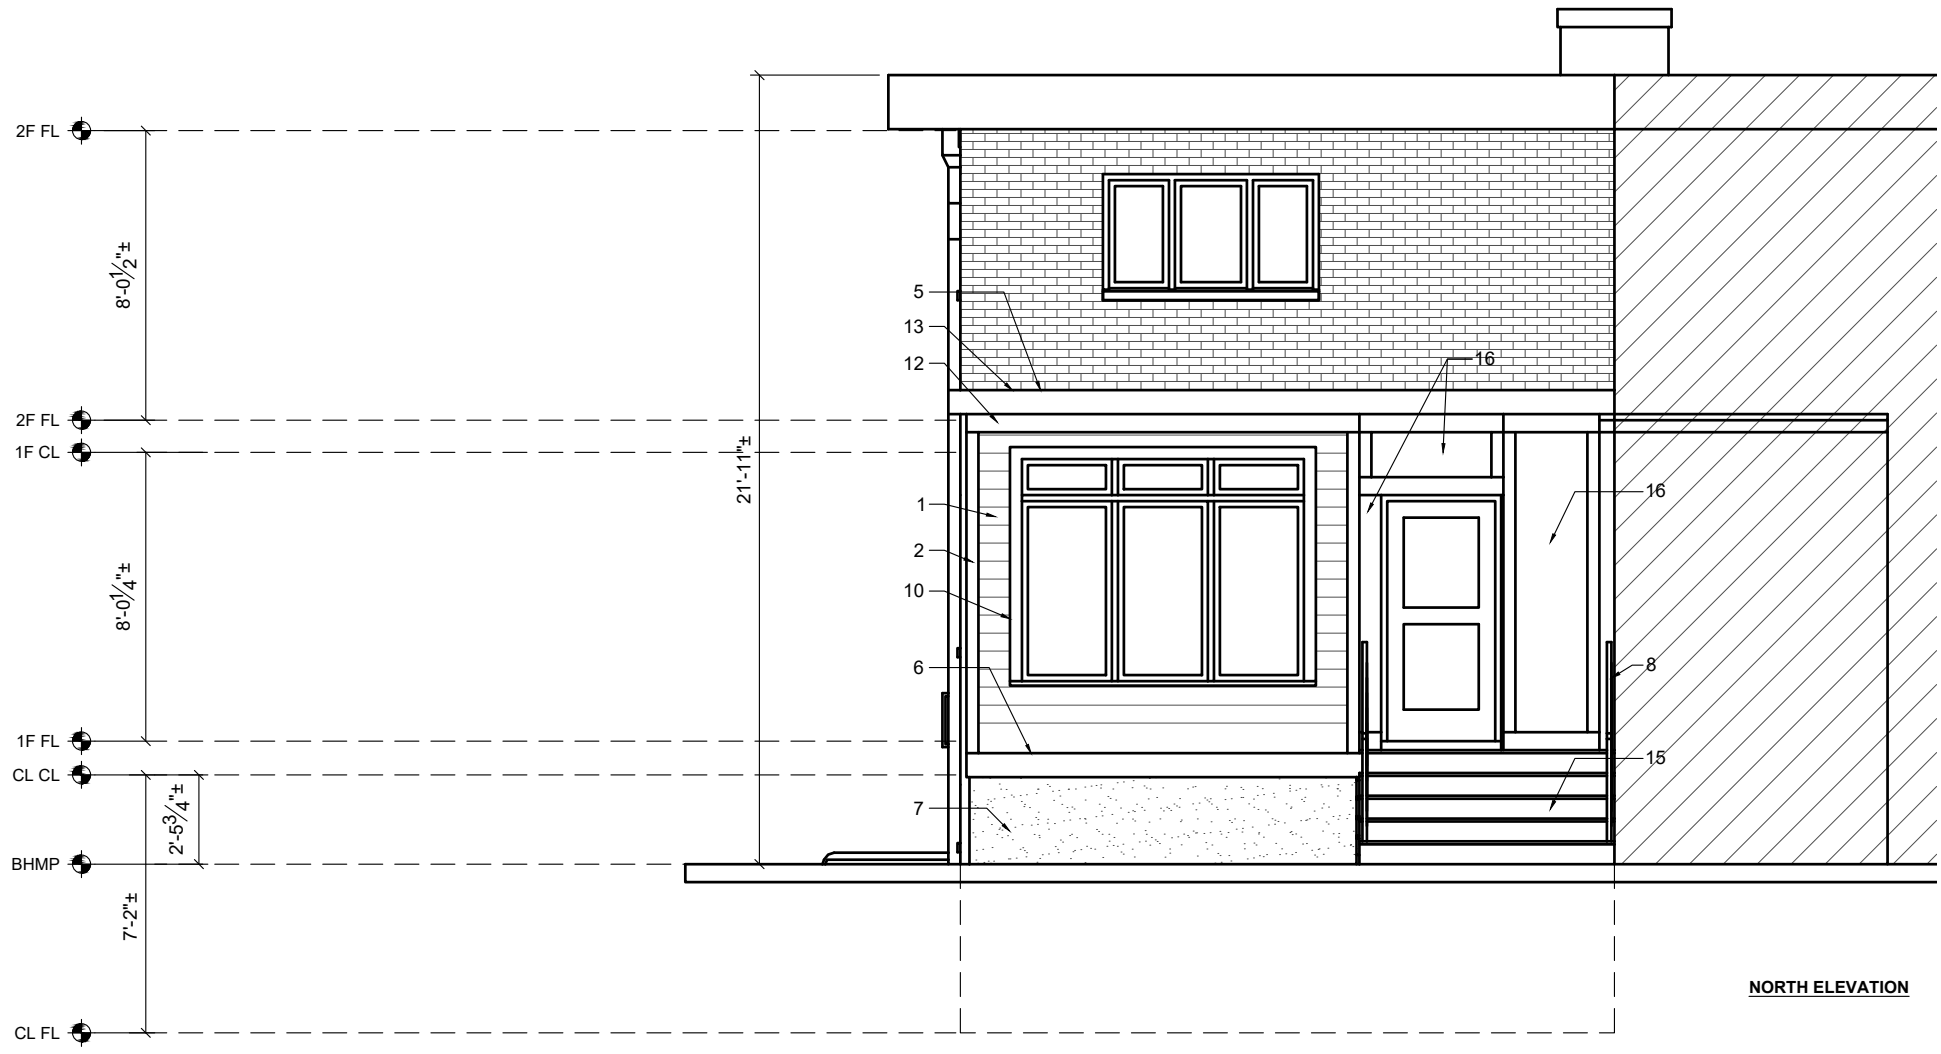

NORTH ELEVATION

SOUTH ELEVATION

DRAFT - NOT FOR CONSTRUCTION

John Linam Jr, ARCHITECT, PLLC
12020 Sunrise Valley Dr | Suite 100
Reston, VA 20191
703.652.7560 | linamjr.com

4419 HARRISON STREET NW RENOVATION

4419 Harrison Street NW
Washington, DC 20015

PROPOSED EXTERIOR ELEVATIONS
PRELIMINARY PRICING- NOT FOR CONSTRUCTION
SCALE: 3/16" = 1'-0"
December 28, 2021

A11

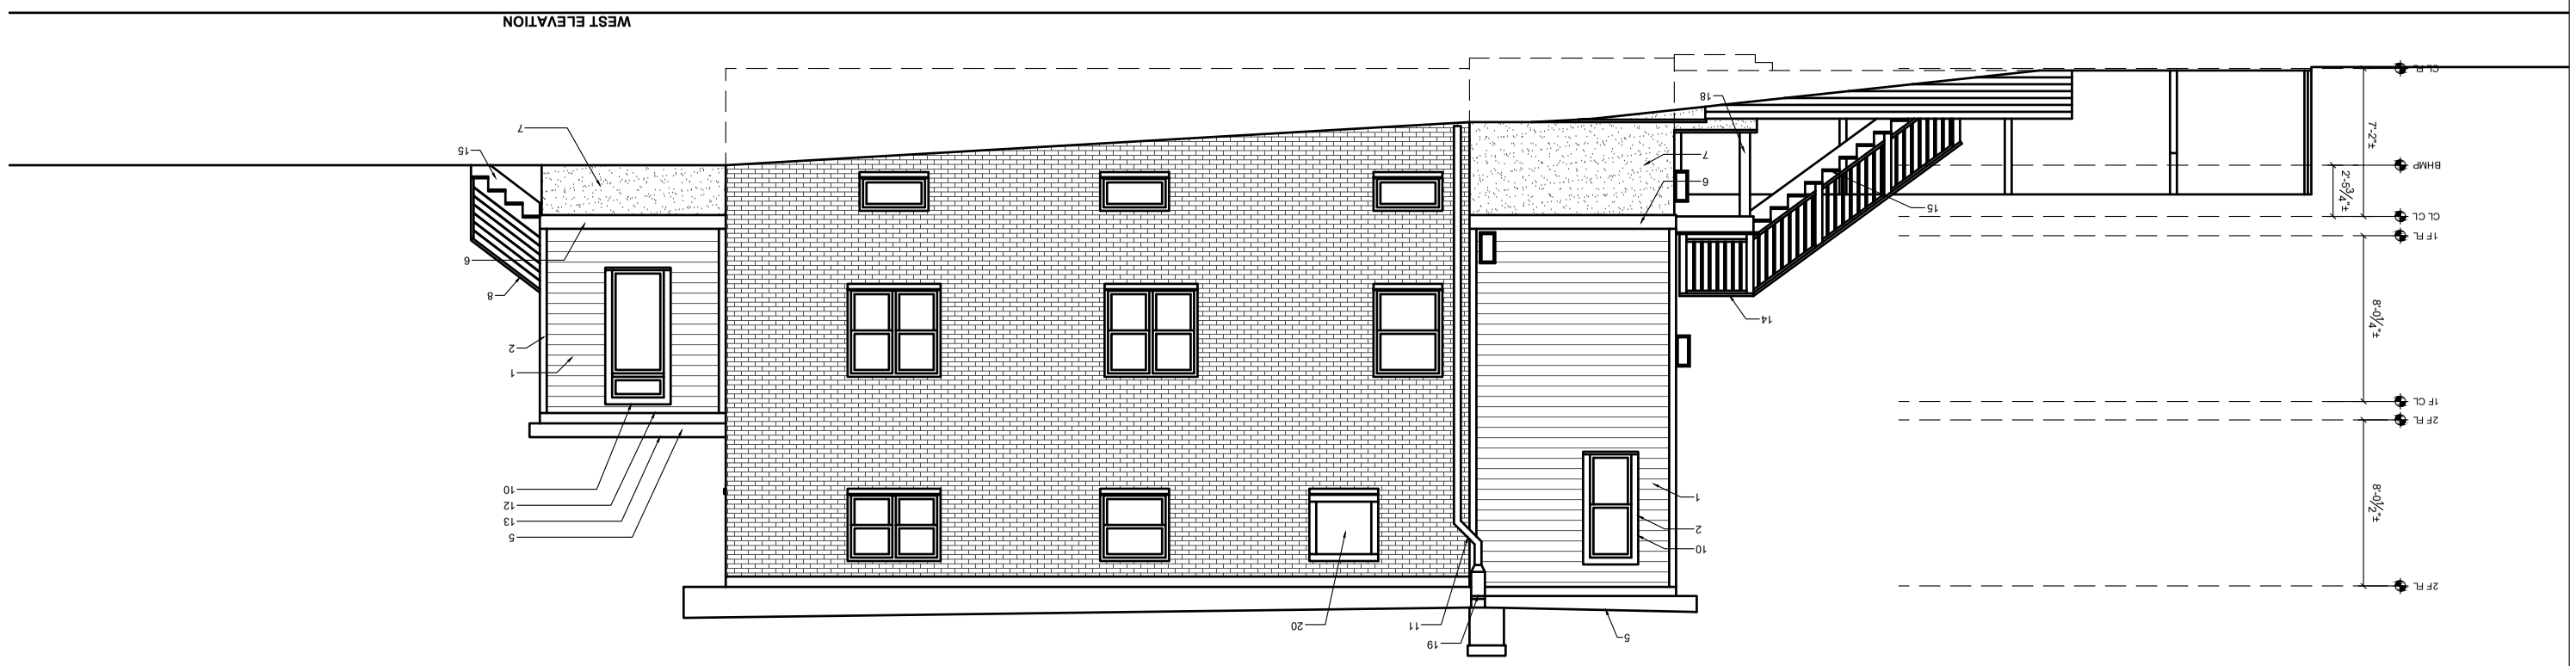

DRAFT - NOT FOR CONSTRUCTION

PROPOSED EXTERIOR ELEVATIONS
PRELIMINARY PRICING- NOT FOR CONSTRUCTION
SCALE: 1/8" = 1'-0"
December 28, 2021

A12

4419 HARRISON STREET NW RENOVATION

4419 Harrison Street NW
Washington, DC 20015

John Linam Jr, ARCHITECT, PLLC
12020 Sunrise Valley Dr | Suite 100
Reston, VA 20191
703.652.7560 | linamjr.com

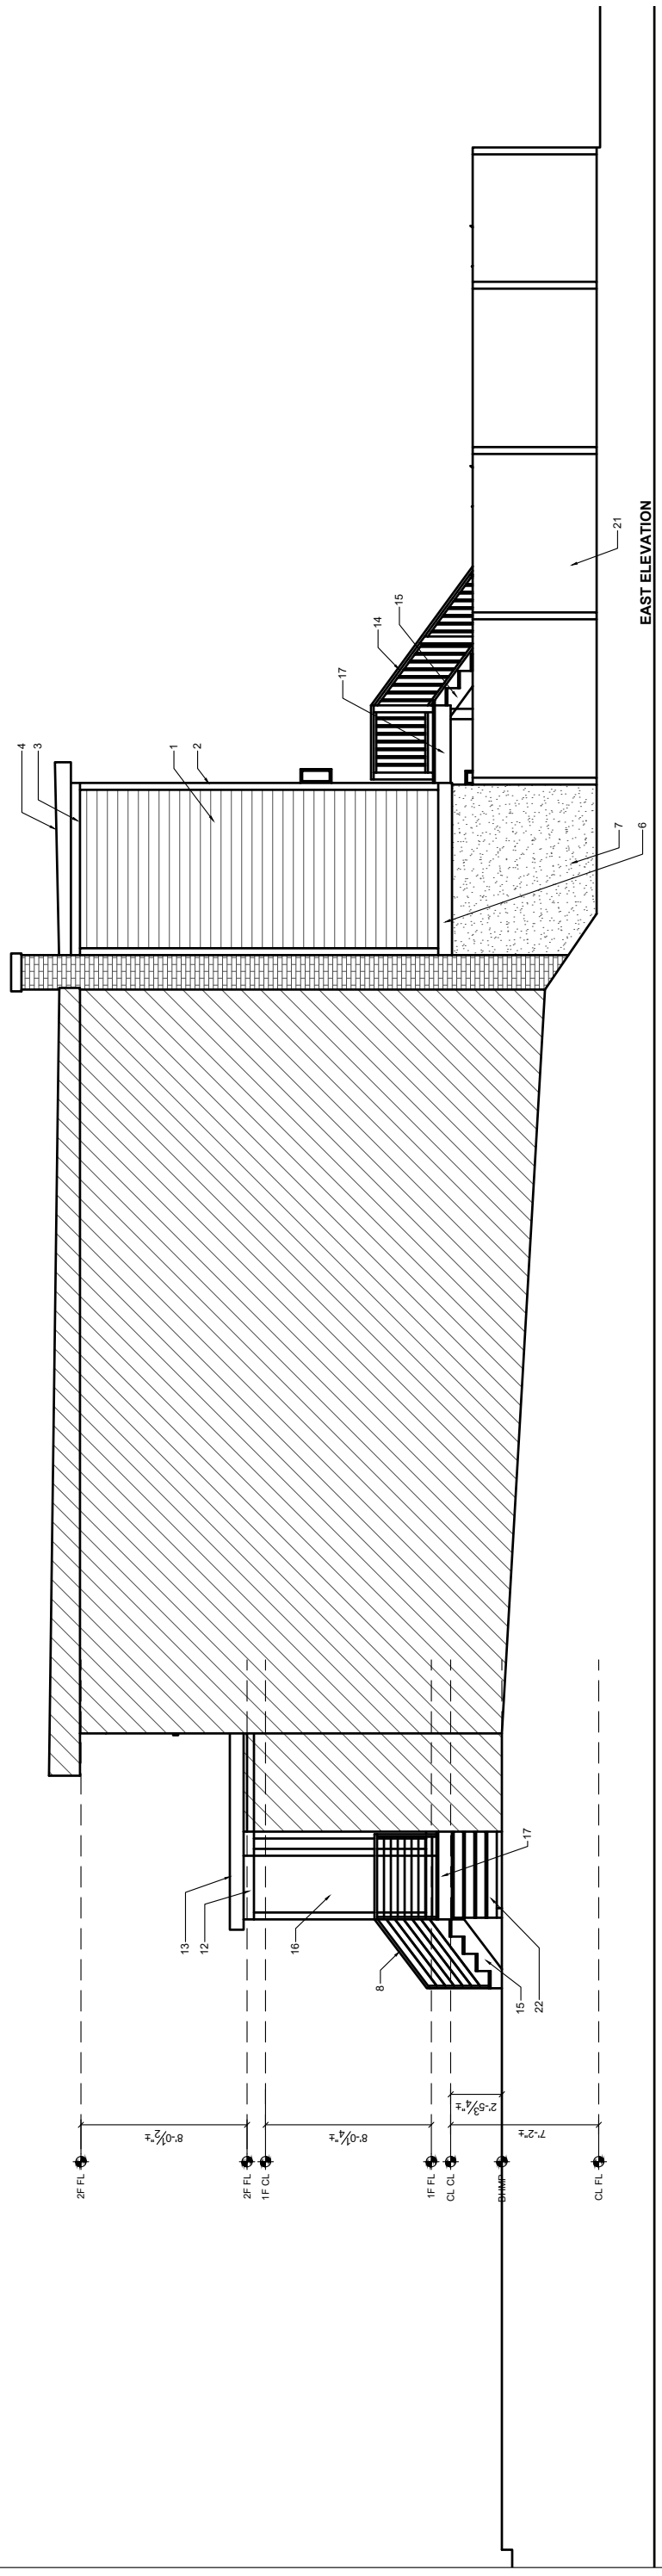

DRAFT - NOT FOR CONSTRUCTION

John Linam Jr, ARCHITECT, PLLC
12020 Sunrise Valley Dr | Suite 100
Reston, VA 20191
703.652.7560 | linamjr.com

4419 HARRISON STREET NW RENOVATION

4419 Harrison Street NW
Washington, DC 20015

PROPOSED EXTERIOR ELEVATION
PRELIMINARY PRICING- NOT FOR CONSTRUCTION
SCALE: 1/8" = 1'-0"
December 28, 2021

A13

DRAFT - NOT FOR CONSTRUCTION

John Linam Jr, ARCHITECT, PLLC
12020 Sunrise Valley Dr | Suite 100
Reston, VA 20191
703.652.7560 | linamjr.com

4419 HARRISON STREET NW RENOVATION

4419 Harrison Street NW
Washington, DC 20015

PROPOSED PERSPECTIVE IMAGES
PRELIMINARY PRICING- NOT FOR CONSTRUCTION
SCALE: -
January 9, 2022

A14

DRAFT - NOT FOR CONSTRUCTION

John Linam Jr, ARCHITECT, PLLC
12020 Sunrise Valley Dr | Suite 100
Reston, VA 20191
703.652.7560 | linamjr.com

4419 HARRISON STREET NW RENOVATION

4419 Harrison Street NW
Washington, DC 20015

SITE PHOTOS
PRELIMINARY PRICING- NOT FOR CONSTRUCTION
SCALE: -
January 9, 2022

A15