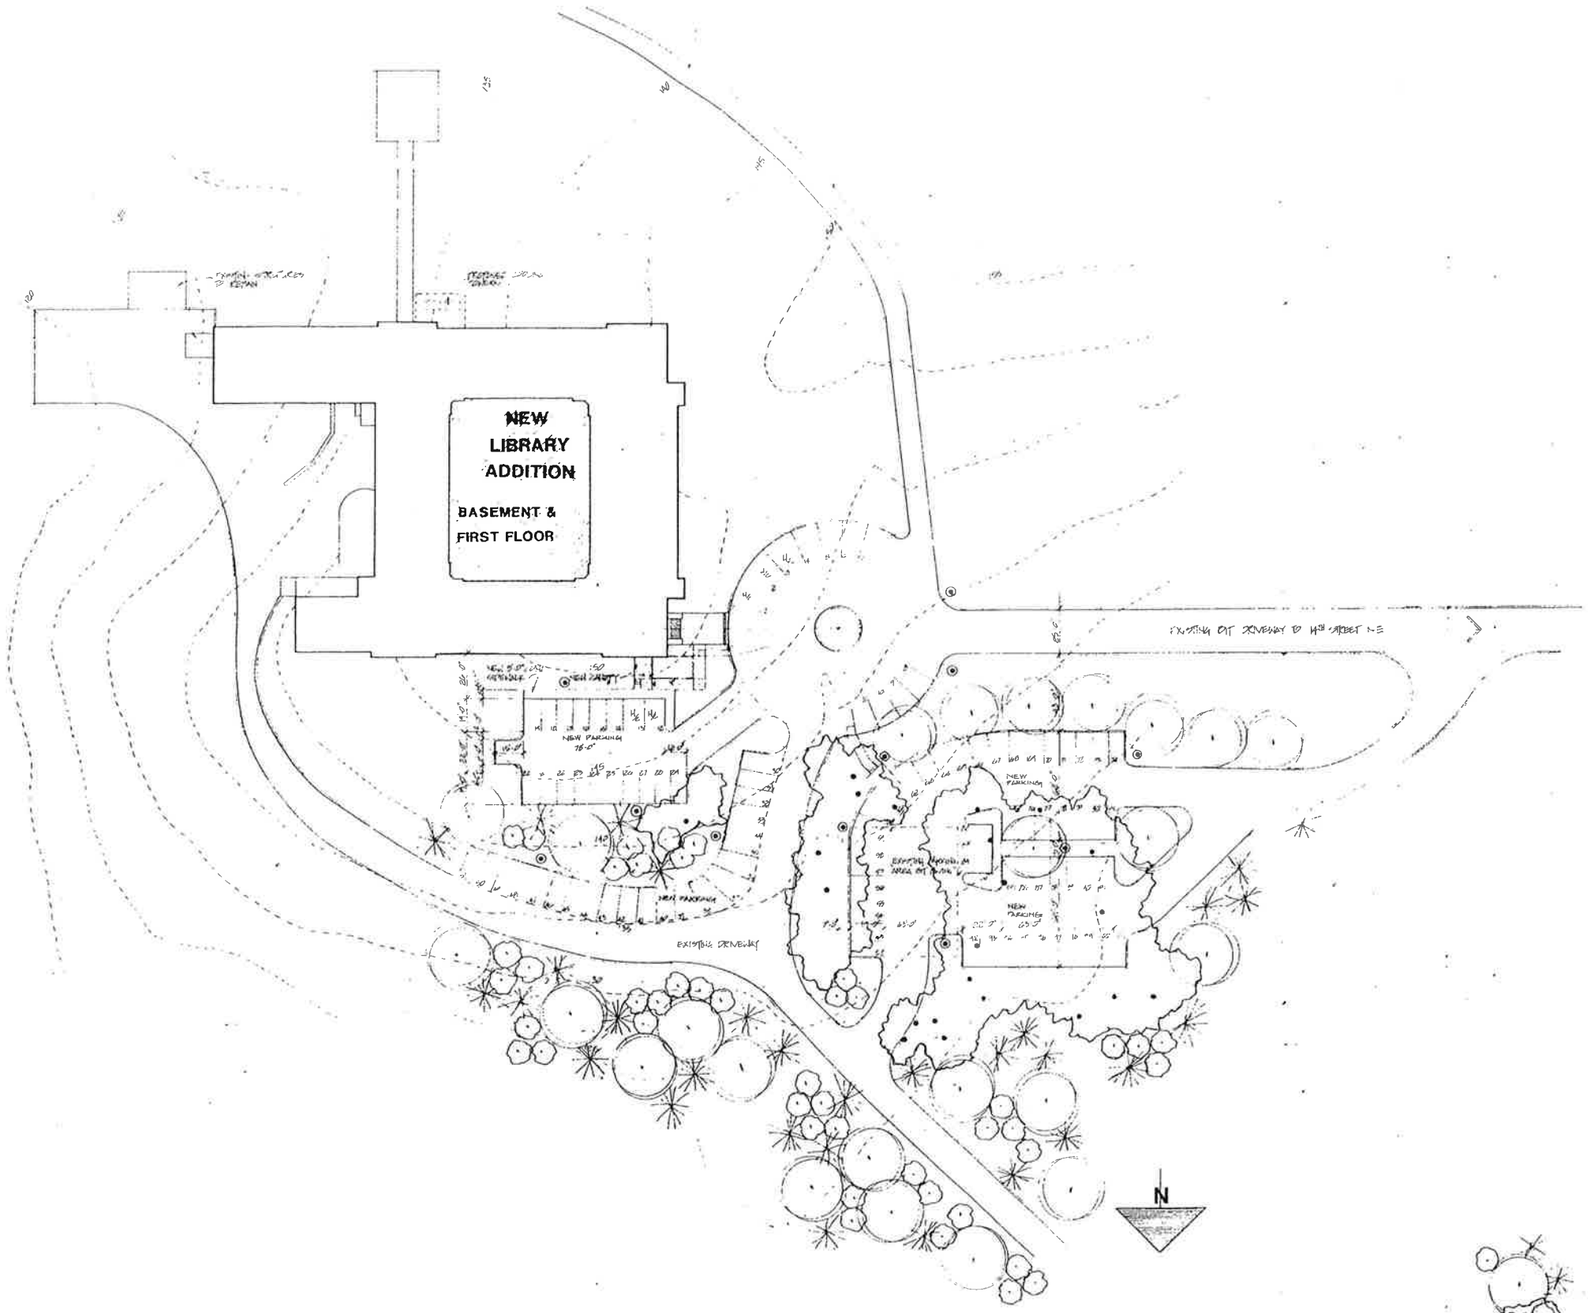

VICINITY MAP

## SITE PLAN

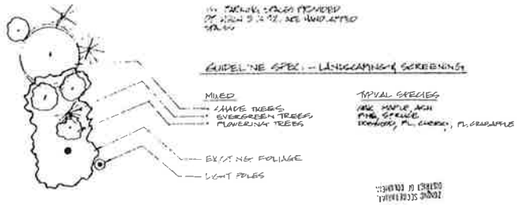


robert j. nash, faia & associates, p.c.
architects and planners
5113 georgia avenue n.w., washington, d.c. 20011

revisions | date

NEW DIVINITY SCHOOL
FOR
HOWARD UNIVERSITY

project no.
scale 1"=30'-0"
drawn
checked
date

SITE PLAN

14174

sheet no.

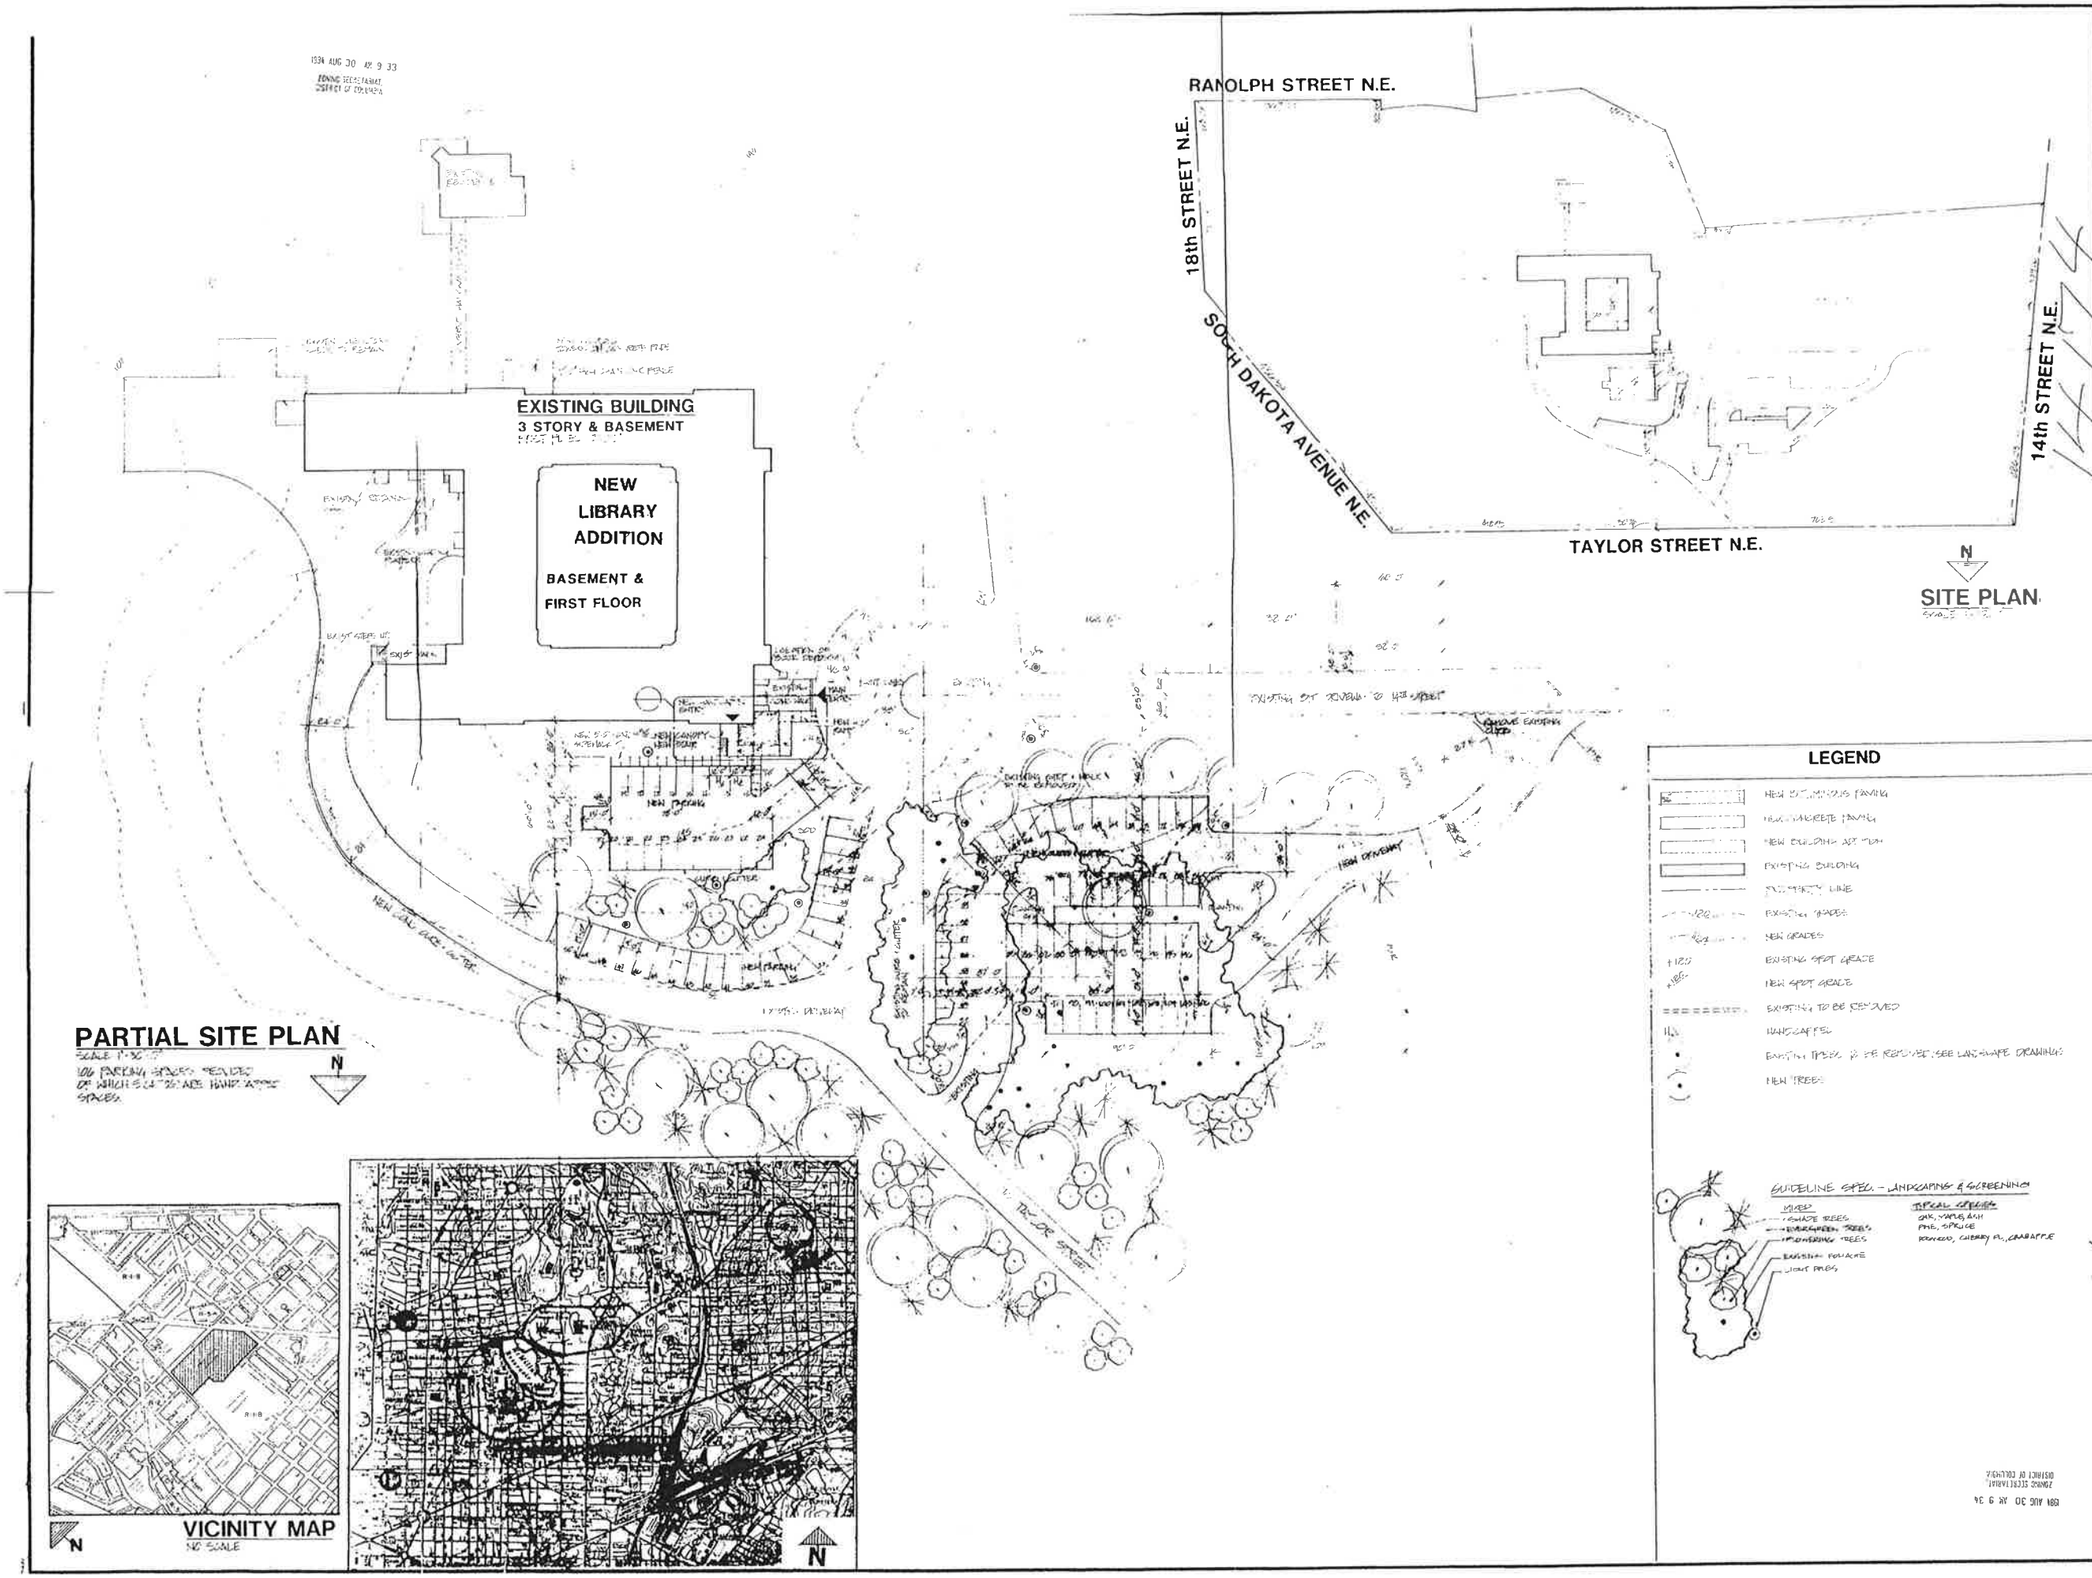


robert j. nash, faia & associates, p.c.
architects and planners
5113 georgia avenue n.w., washington, d.c. 20011

revisions date

NEW DIVINITY SCHOOL
FOR
HOWARD UNIVERSITY
14TH & SHEPHERD STREETS N.E. WASHINGTON, D.C.

project no. 8088
scale AS SHOWN
drawn
checked
date

SITE PLAN

sheet no. ASP-1

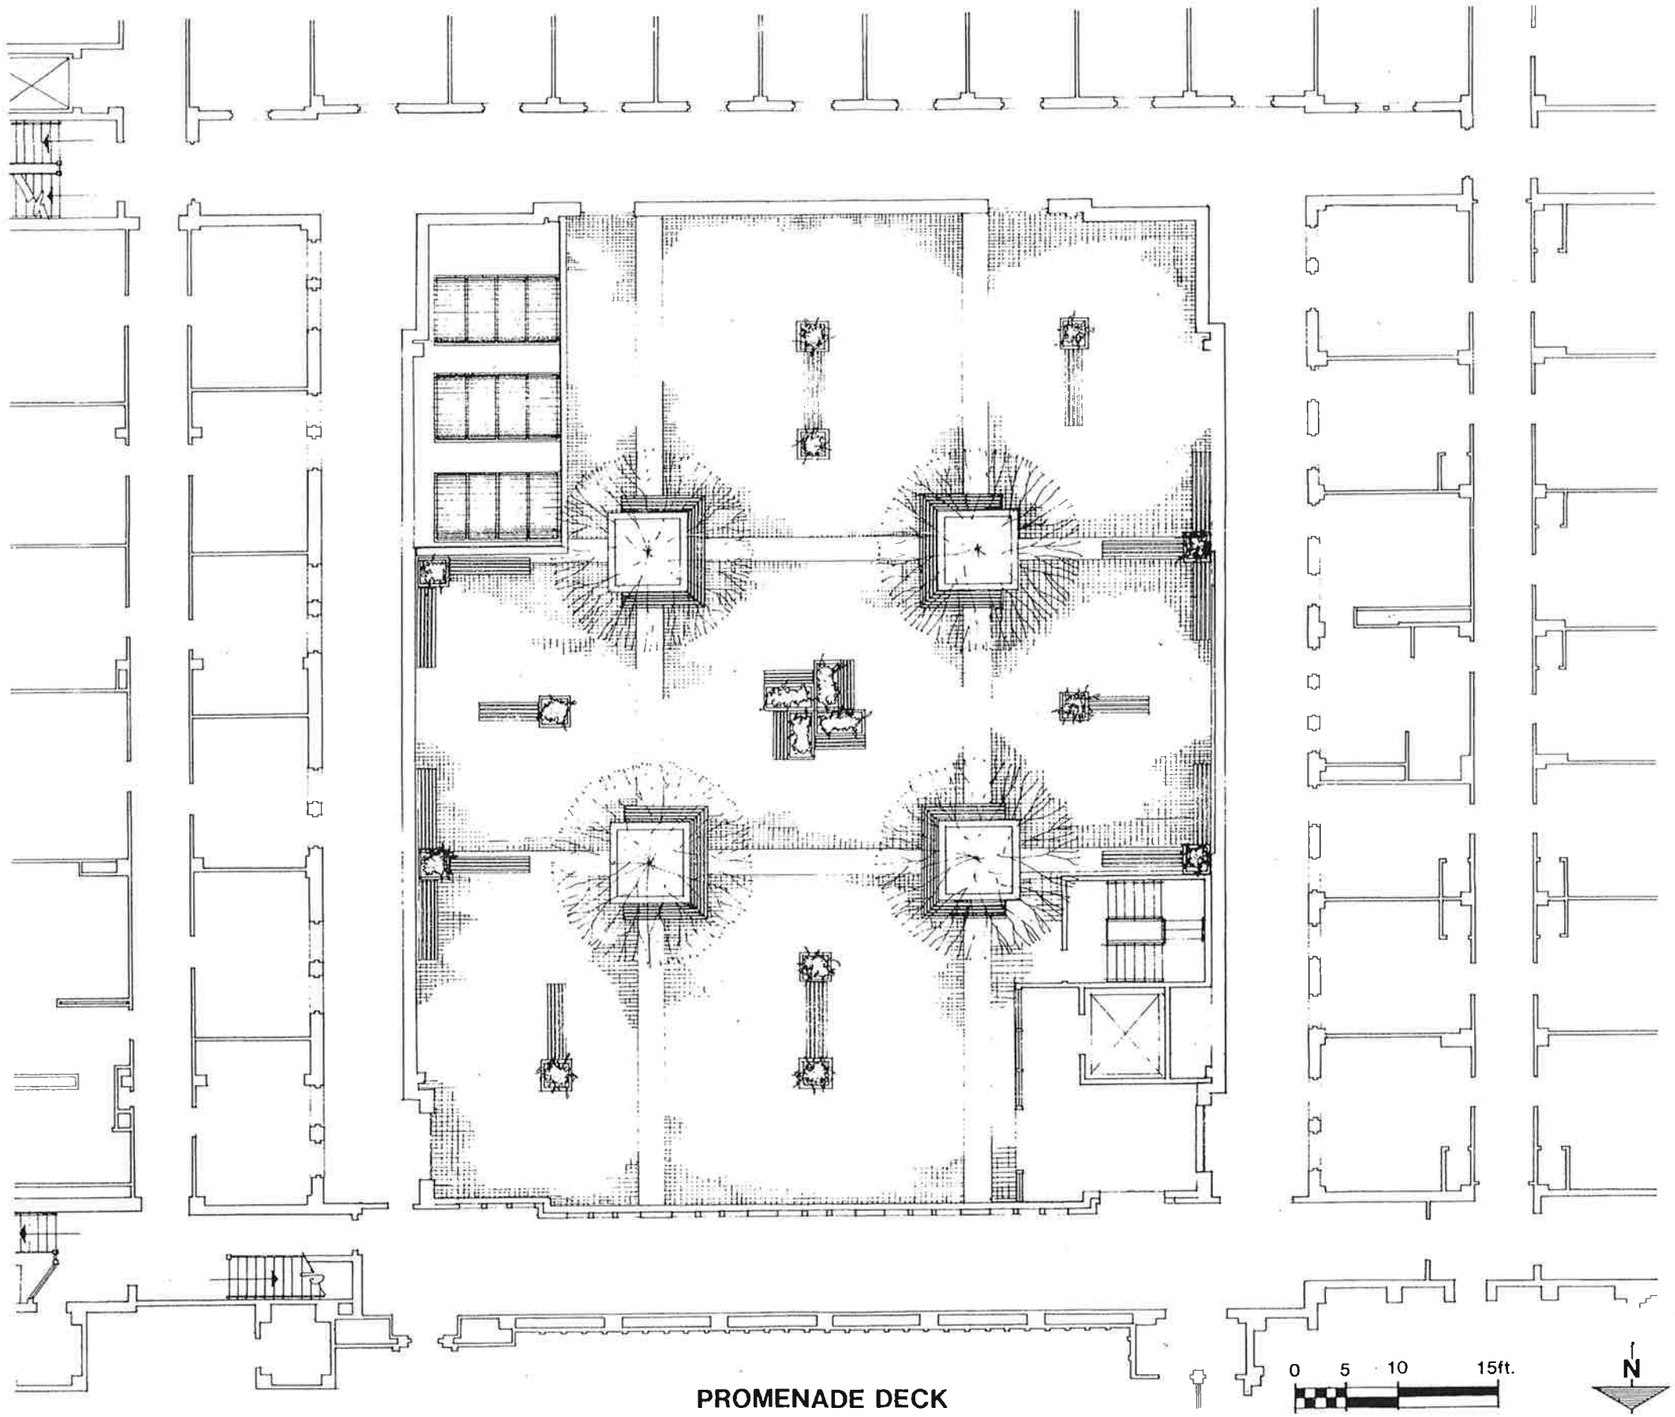


PROMENADE DECK

robert j nash, faia & associates, p.c.
architects and planners
5113 georgia avenue nw, washington, d.c. 20011

revisions date

NEW DIVINITY SCHOOL
FOR
HOWARD UNIVERSITY
14TH & SHEPHERD STREETS N.E. WASHINGTON, D.C.

project no.
scale
drawn
checked
date

sheet no.

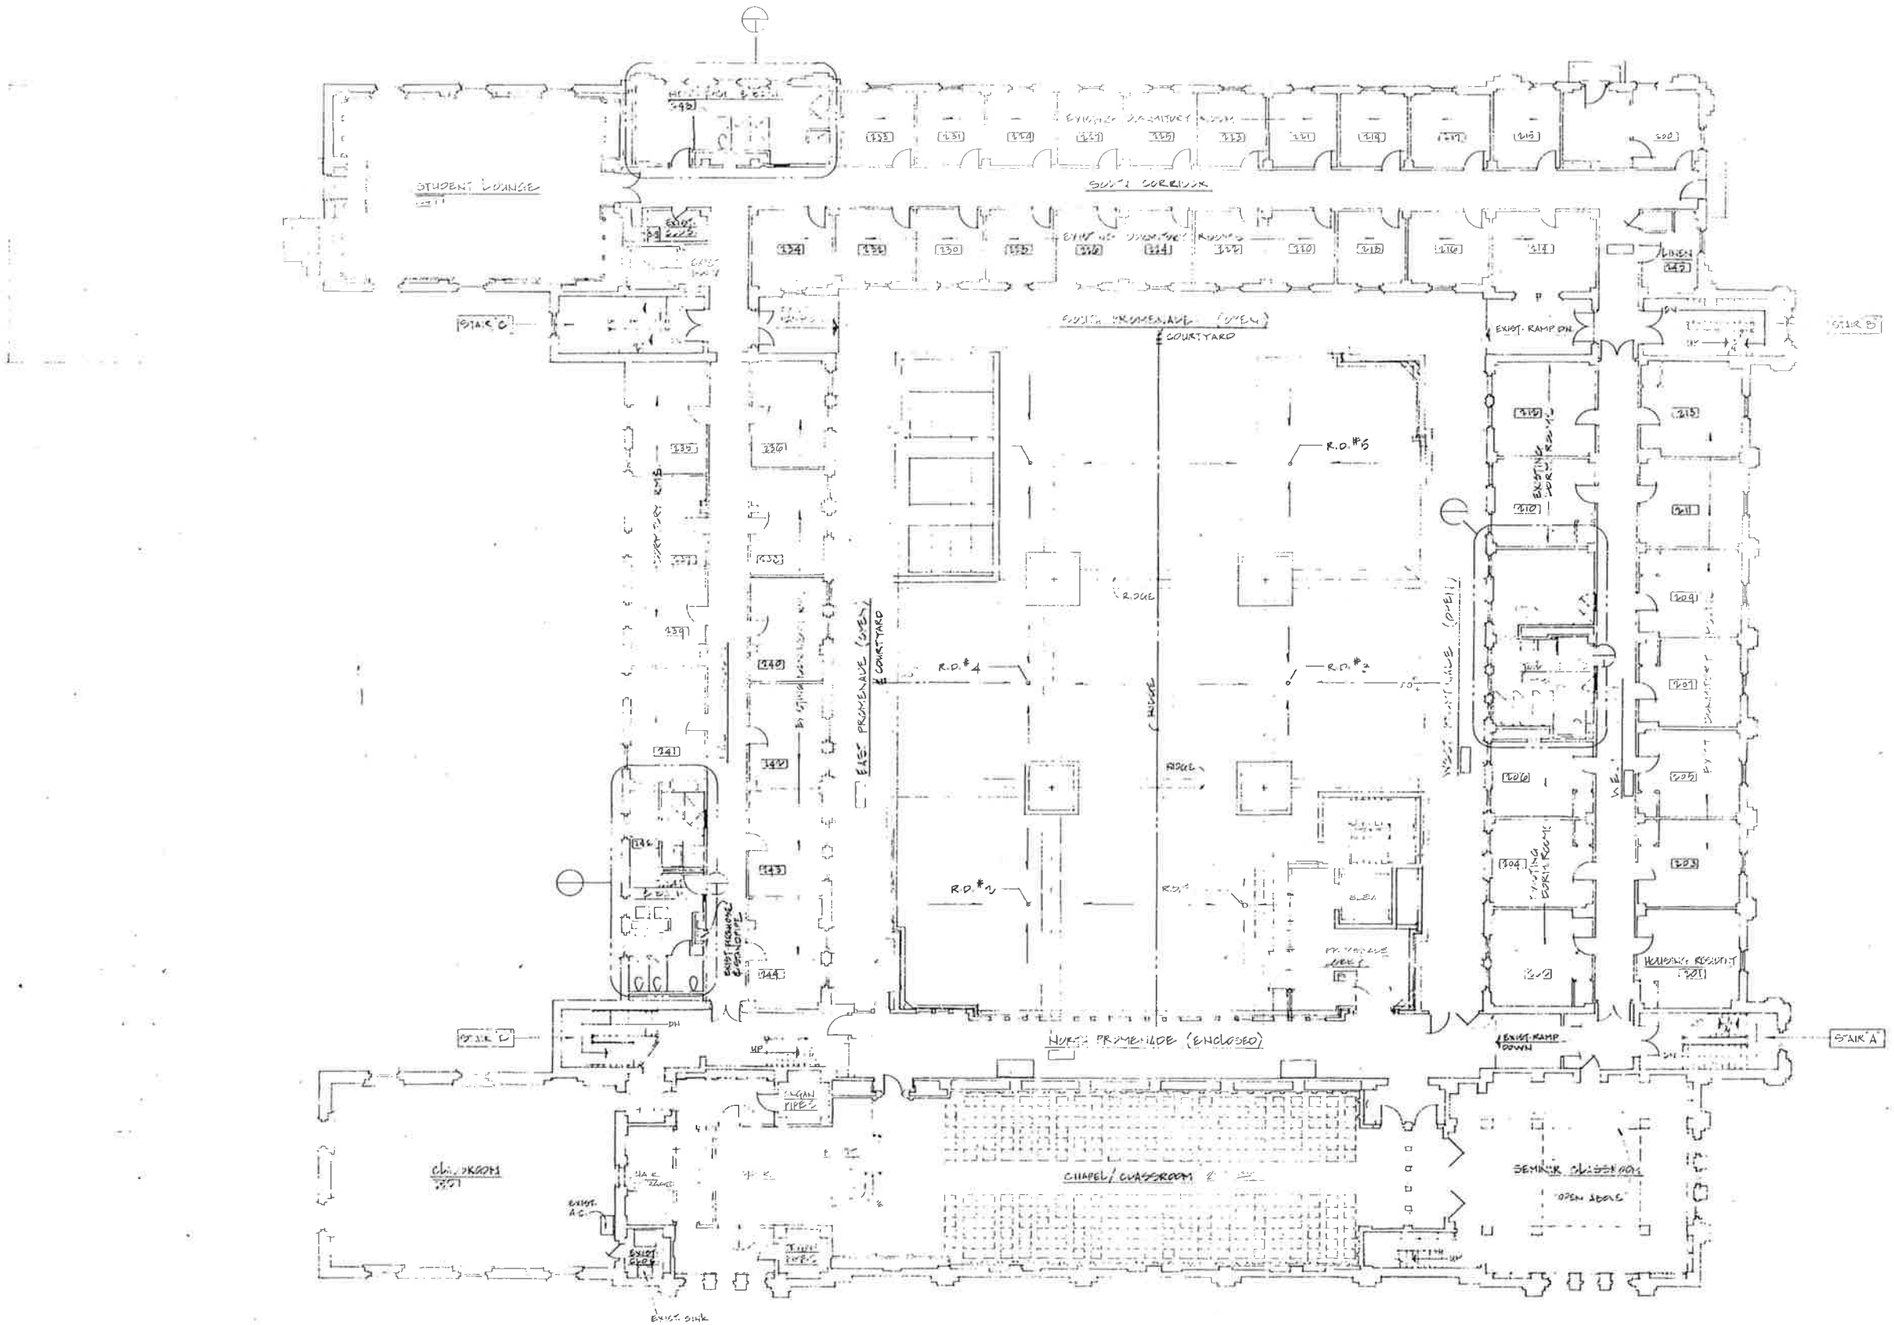


## SECOND FLOOR PLAN

SCALE 1/8" 1'-0"

N

robert j. nash, faia & associates, p.c.
architects and planners
5113 georgia avenue nw, washington, d.c. 20011

revisions date

# NEW DIVINITY SCHOOL
FOR
HOWARD UNIVERSITY

14TH & BRIGHWOOD STREETS N.E. WASHINGTON, D.C.

project no. 8028
scale
drawn
checked
date

7-2-84

sheet no. 4

## KEY TO LIBRARY FUNCTIONS

1 LOBBY CONTROLLED ENTRY/EXIT
2 SECURITY
3 AFRO-AMERICAN COLLECTION
4 DISPLAY CASES
5 CIRCULATION DESK
6 ELEVATOR
7 REFERENCE DESK
8 CARD CATALOGS
9 REFERENCE SHELVING
10 INDEX TABLES
11 CURRENT JOURNALS
12 AUDIO - VISUAL CENTER
13 XEROX MACHINE
14 GROUP STUDY ROOMS
15 WORKROOM
16 TERMINALS
17 ASST. LIBRARIAN
18 LIBRARIAN
19 OPEN TO LOWER LEVEL & SKYLIGHT ABOVE
20 READING
21 ELEVATOR MACHINE ROOM
22 LIBRARY OF CONGRESS COLLECTION
23 SOUND JOURNALS
24 STORAGE
25 COMPUTER SEARCH
26 COMPACT SHELVING - DEWEY COLLECTION
27 COMPACT SHELVING - AUBURN COLLECTION
28 RARE BOOKS
29 STUDENT LOUNGES
30 STAFF TOILETS
31 PUBLIC TOILETS

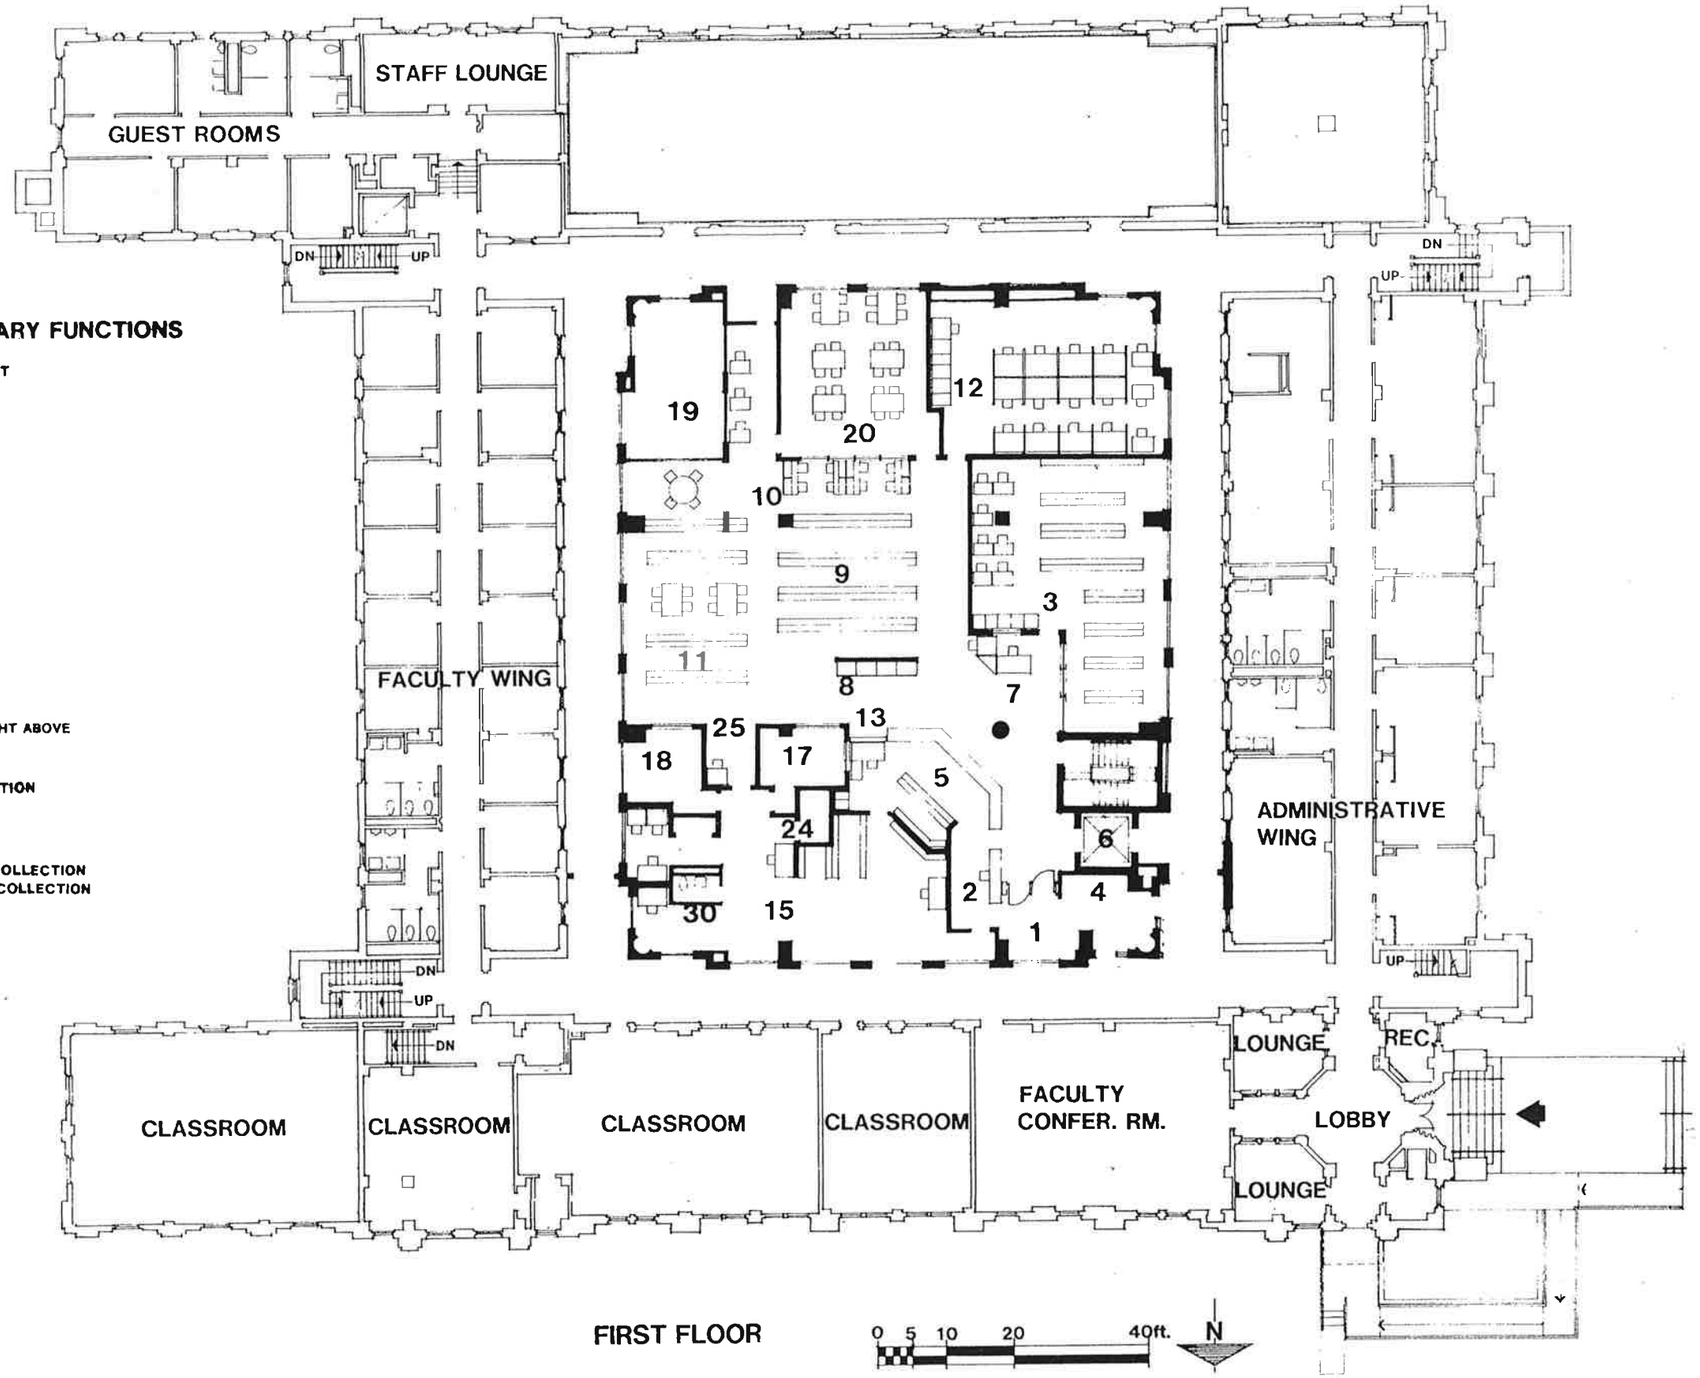


FIRST FLOOR

robert j. nash, faia & associates, p.c.
architects and planners
5113 georgia avenue nw, washington, d.c. 20011

revisions date

NEW DIVINITY SCHOOL
FOR
HOWARD UNIVERSITY
14TH & SHEPHERD STREETS N.E. WASHINGTON, D.C.

project no. 8028
scale
drawn
checked
date

sheet no.

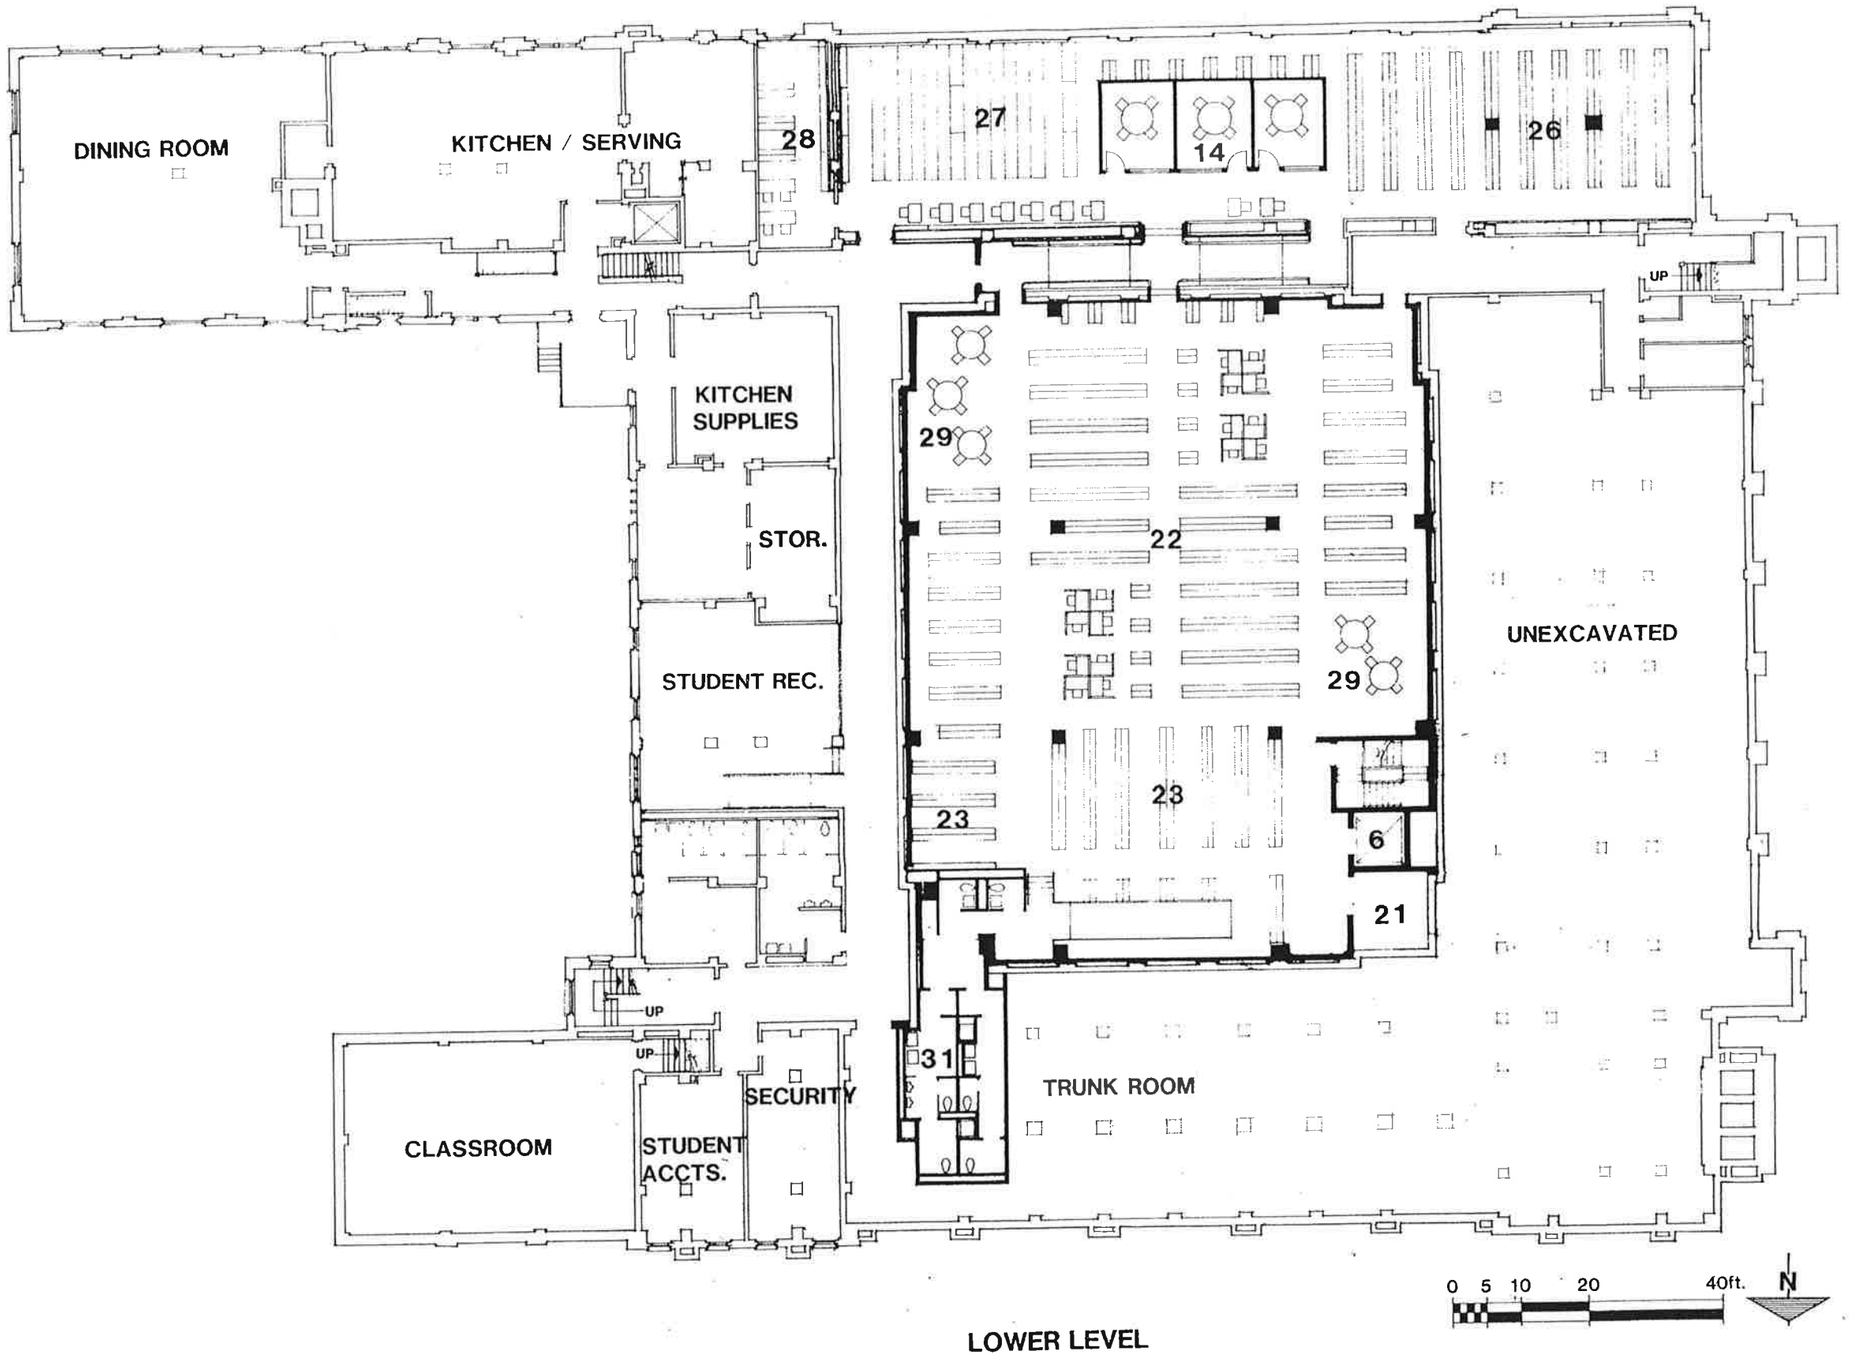


LOWER LEVEL

robert j. nash, faia & associates, p.c.
architects and planners
5113 georgia avenue nw, washington, d.c. 20011

revisions date

NEW DIVINITY SCHOOL
FOR
HOWARD UNIVERSITY
14TH & SHEPHERD STREETS N.E. WASHINGTON, D.C.

project no. 8028
scale
drawn
checked
date

sheet no.

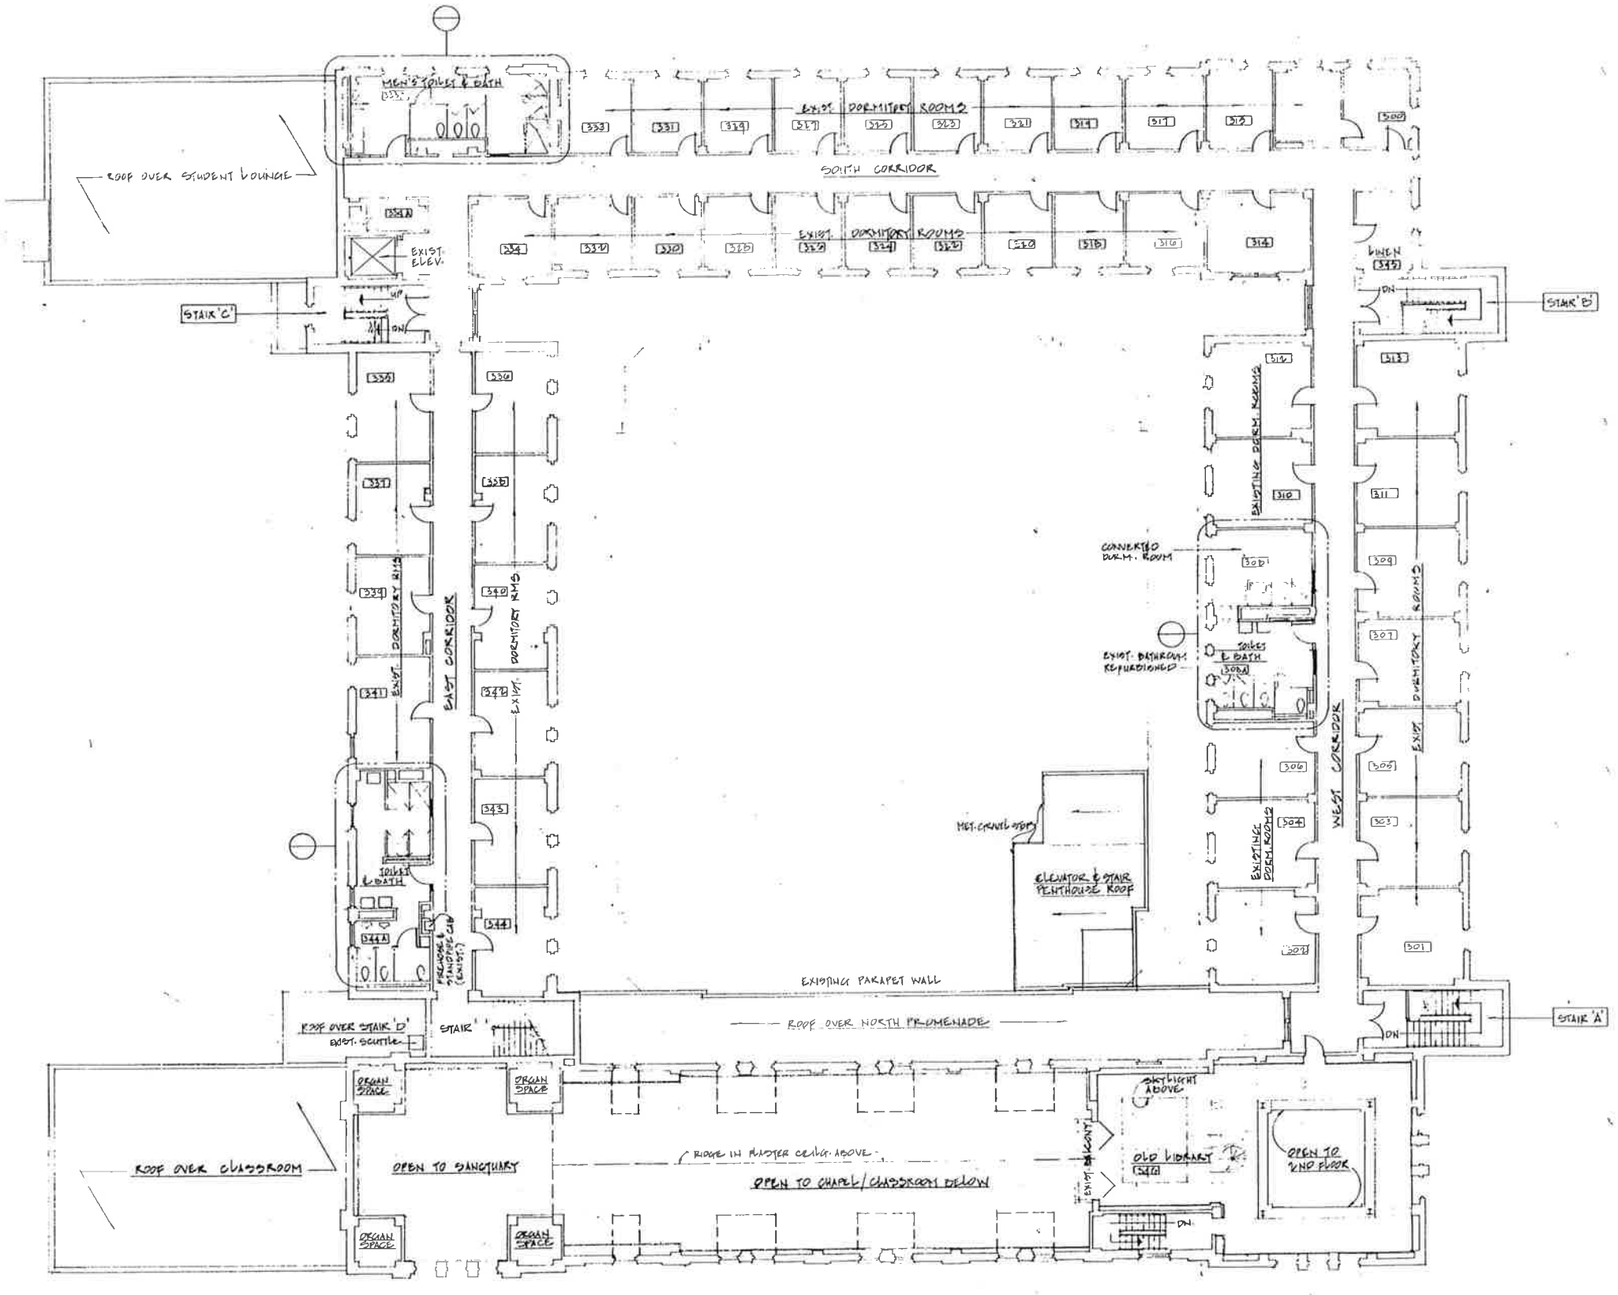


THIRD FLOOR PLAN

SCALE 1/8" = 1'-0"

N

robert j. nash, faia & associates, p.c.
architects and planners
5113 georgia avenue n.w. washington, d.c. 20011

revisions | date

NEW DIVINITY SCHOOL
FOR
HOWARD UNIVERSITY
14TH & BRINKLEY STREETS N.E. WASHINGTON, D.C.

project no. 8028
scale
drawn
checked
date

7-20-84
MAY 11 '84
APRIL 25, '84

sheet no. 5 OF 10

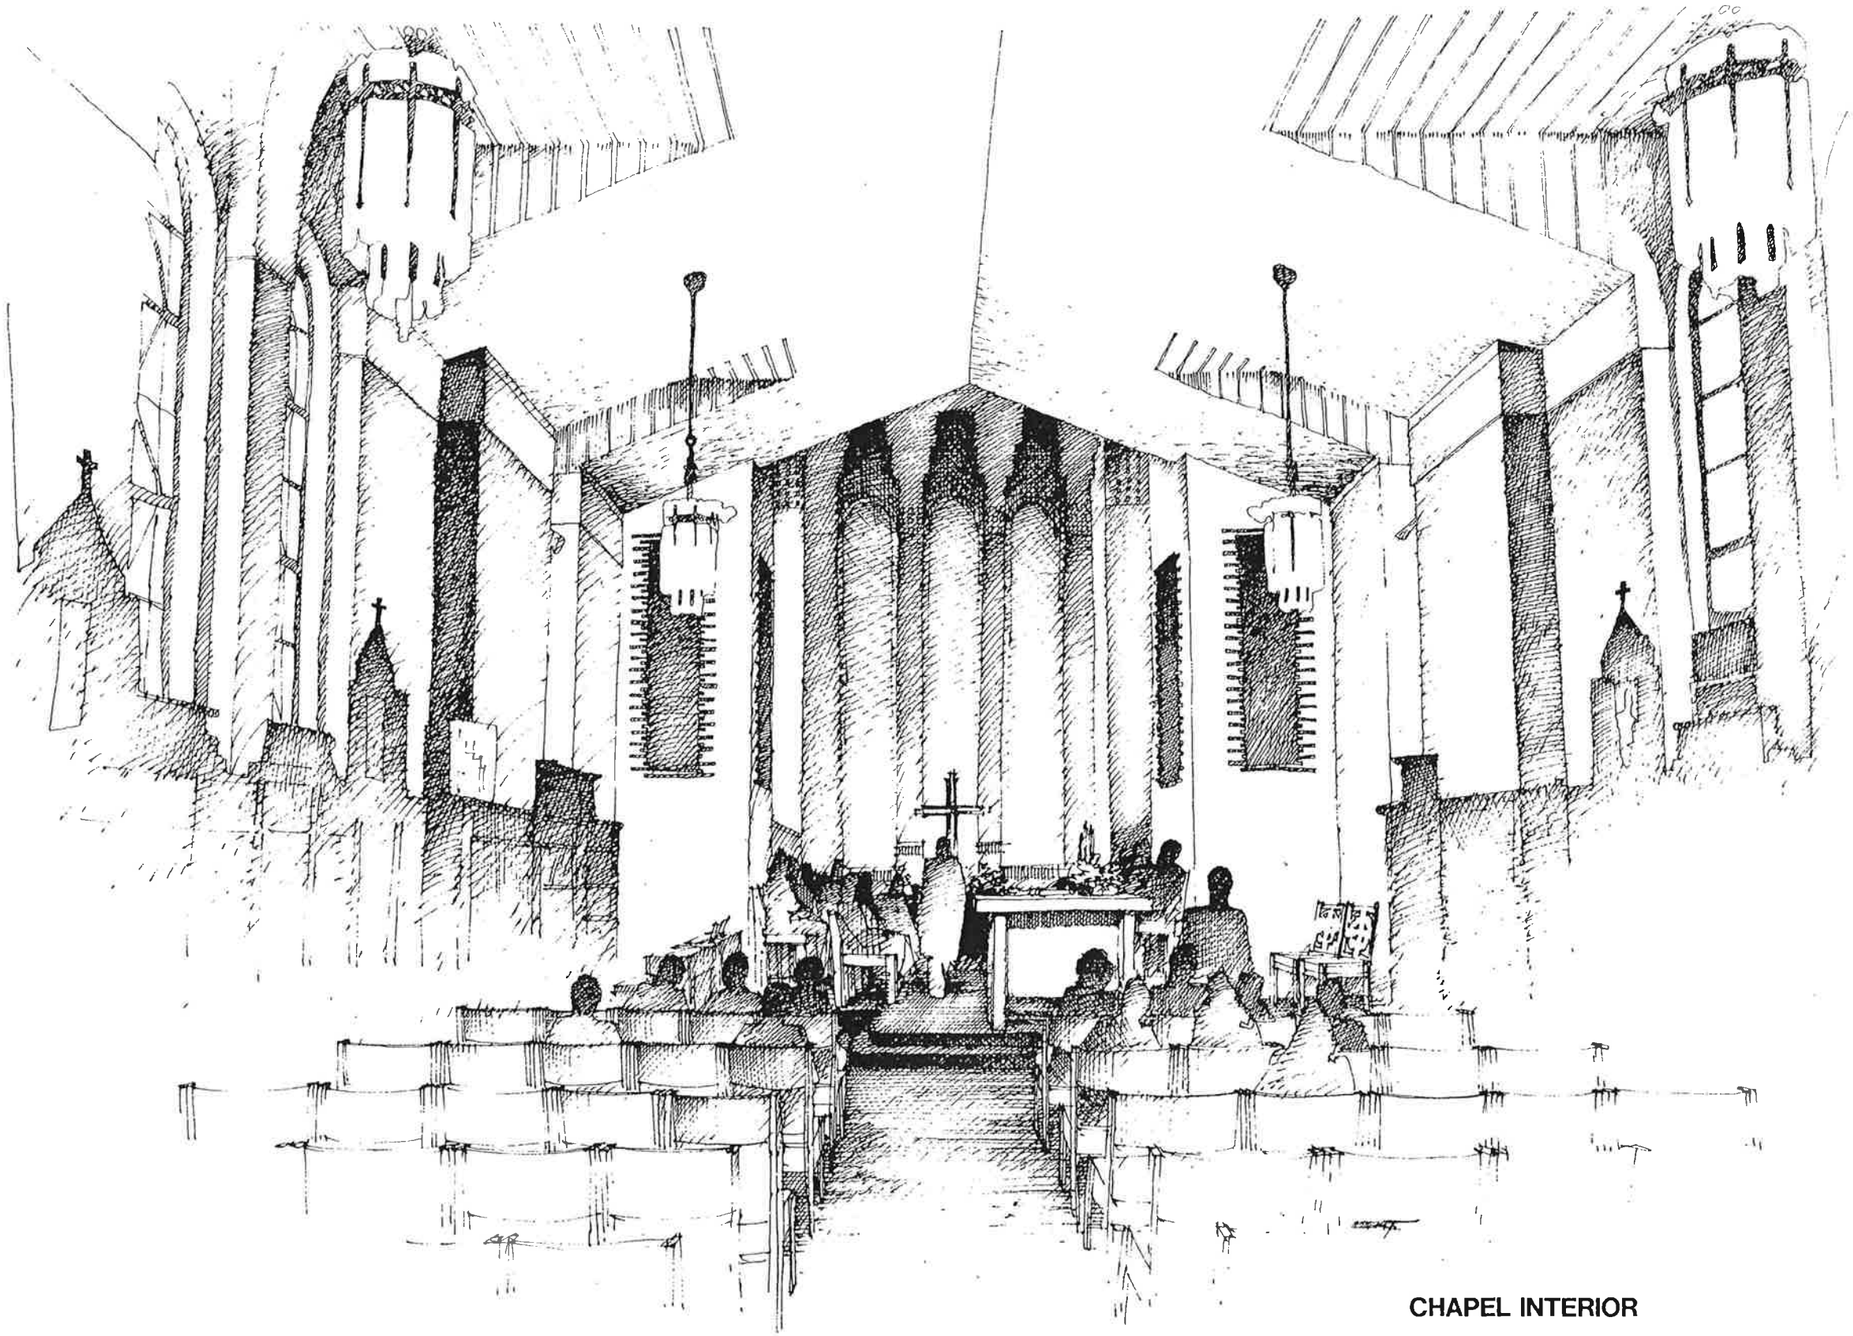

CHAPEL INTERIOR

robert j. nash, faia & associates, p.c.
architects and planners
5113 georgia avenue nw, washington, d.c. 20011

revisions | date

NEW DIVINITY SCHOOL
FOR
HOWARD UNIVERSITY
14TH & SHEPHERD STREETS N.E., WASHINGTON, D.C.

project no.
scale
drawn
checked
date

sheet no.