GEORGETOWN UNIVERSITY
Multi-Sport Facility
Washington, D.C.

OCTOBER 2, 2007

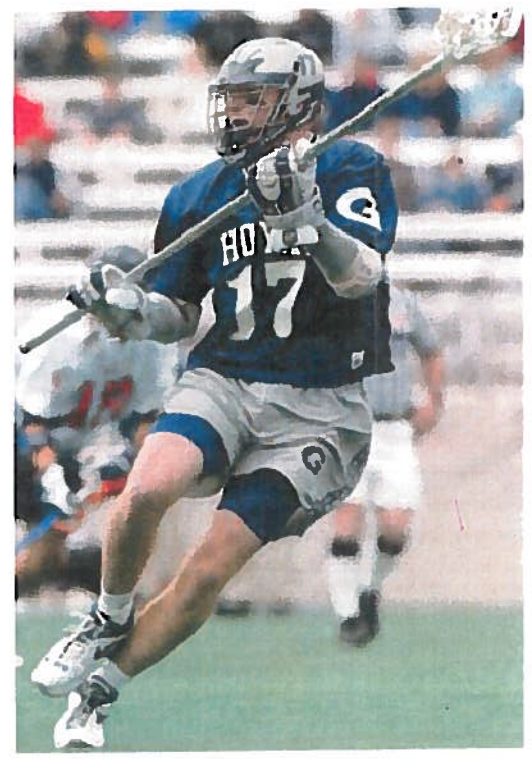

DRAWING LIST

SITE PLAN
SECTIONS
HOME SIDE ELEVATION & FLOOR PLAN
VISITING SIDE ELEVATION & FLOOR PLAN
TICKETING BOOTH ELEVATIONS & FLOOR PLAN
NORTHWEST VIEW OF MASSING
NORTHEAST VIEW OF MASSING

HughesGroup Architects

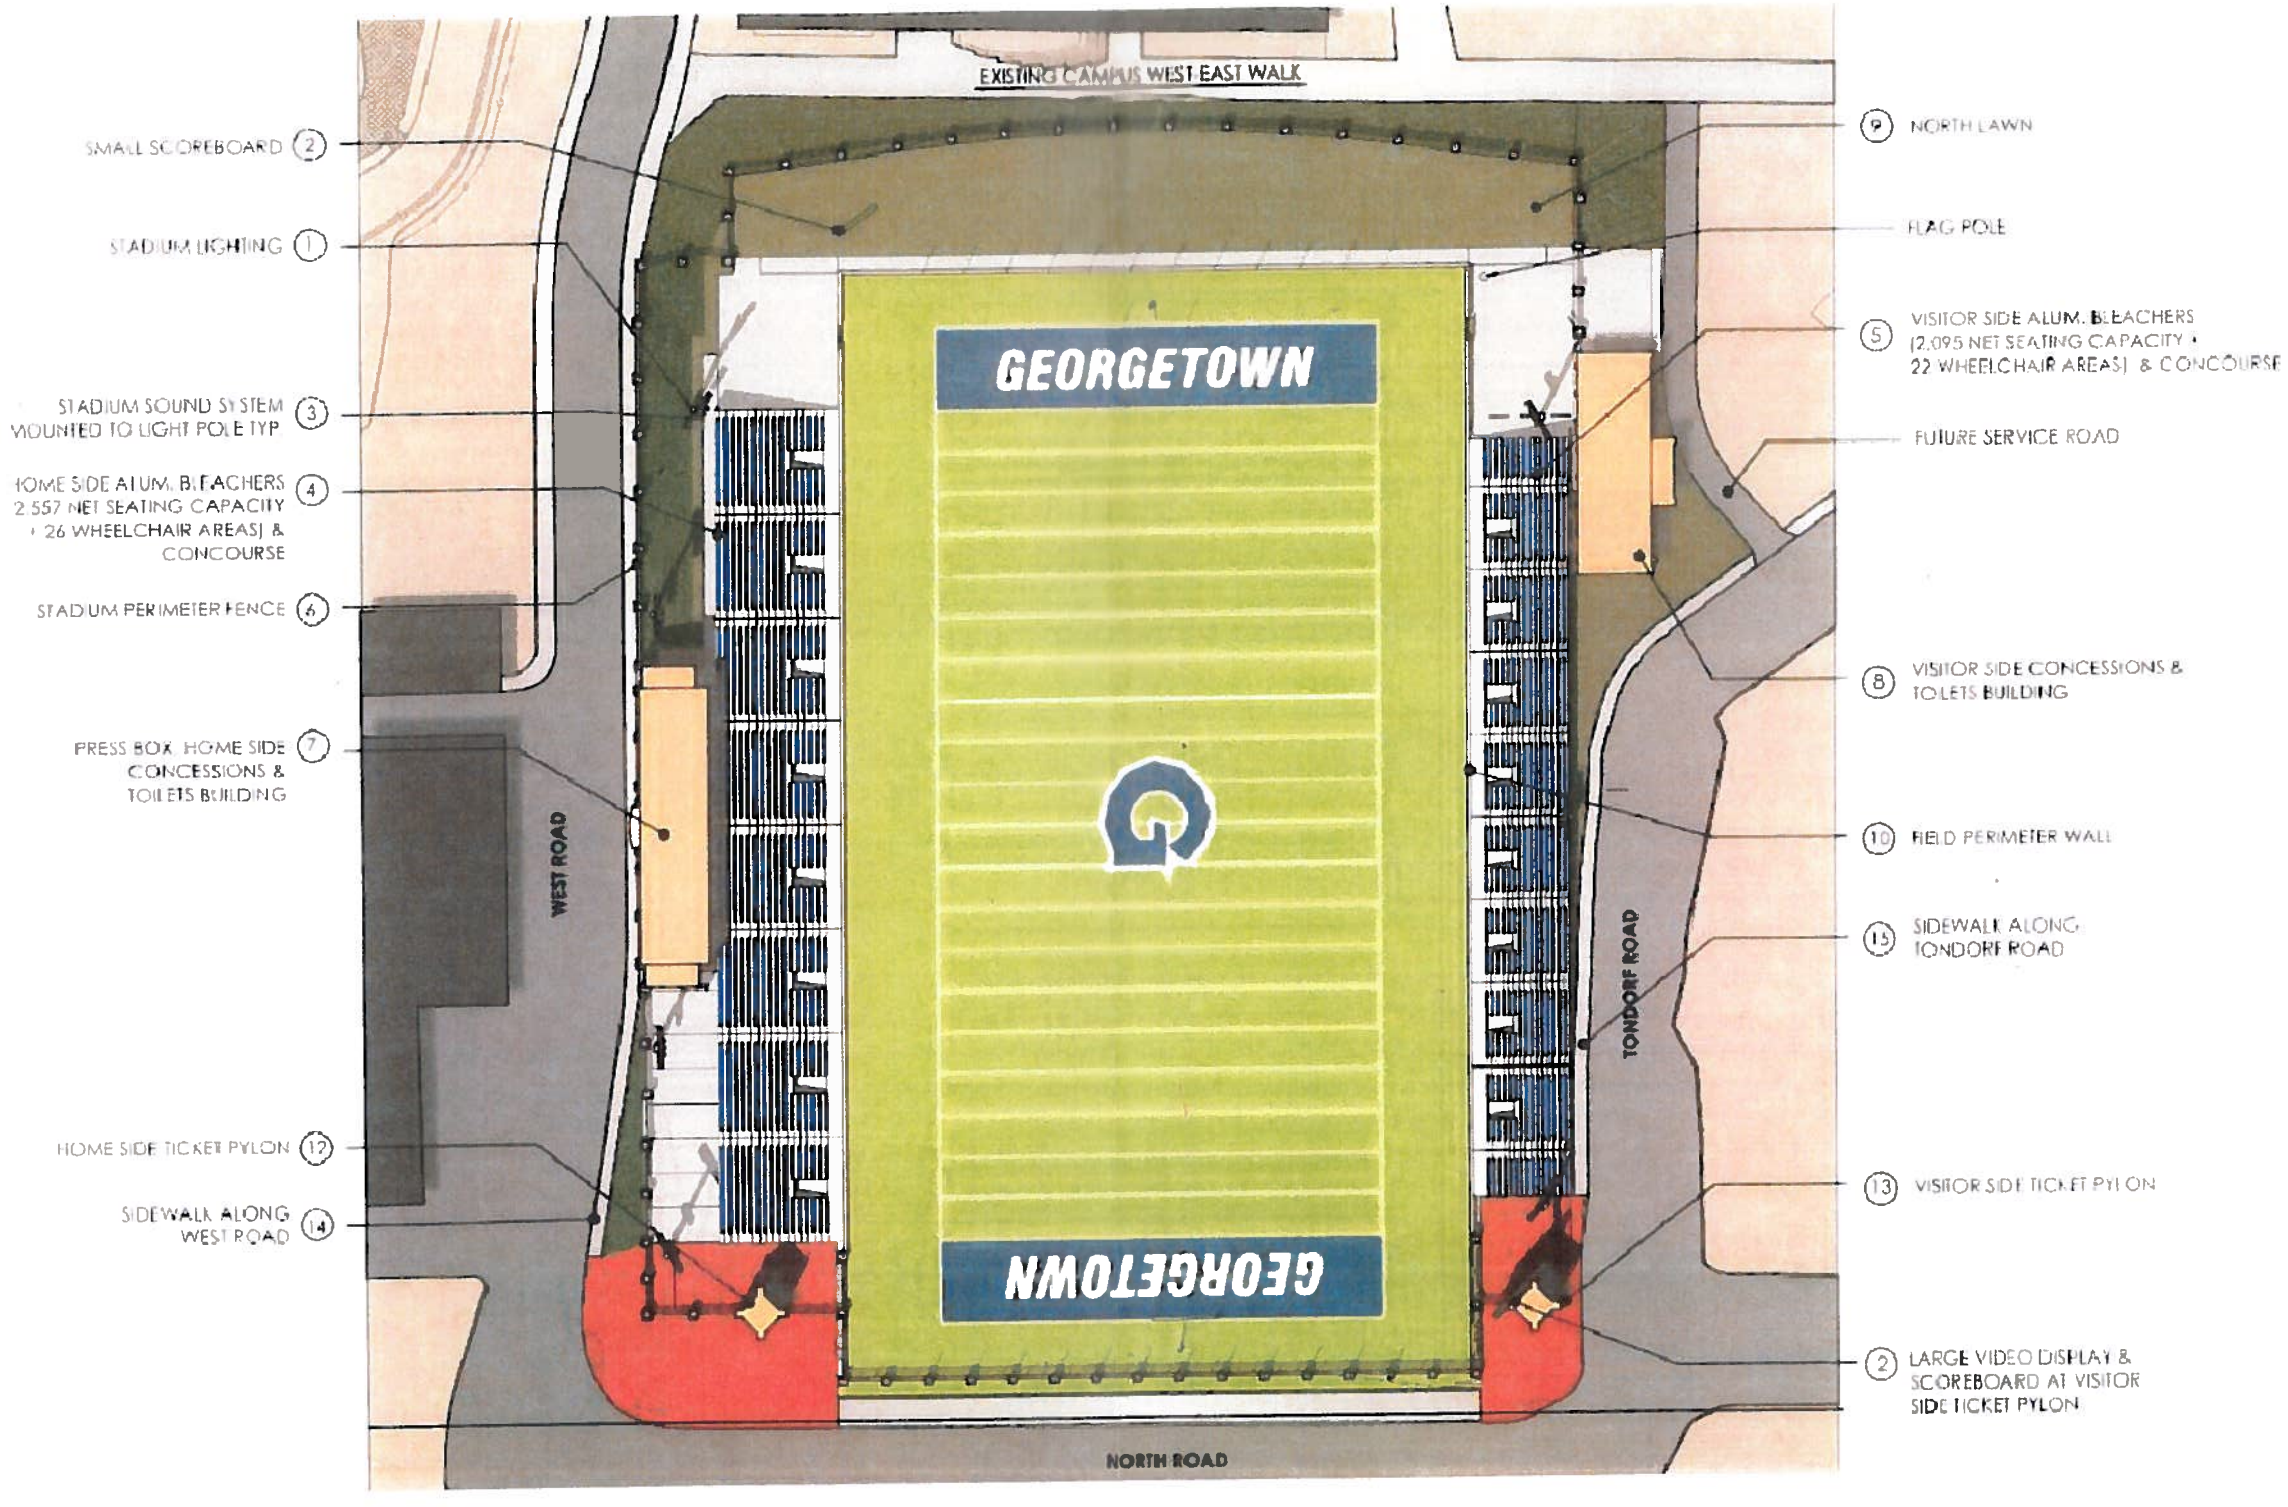

MULTI-SPORT FACILITY
GEORGETOWN UNIVERSITY
WASHINGTON, D.C.

HughesGroup Architects

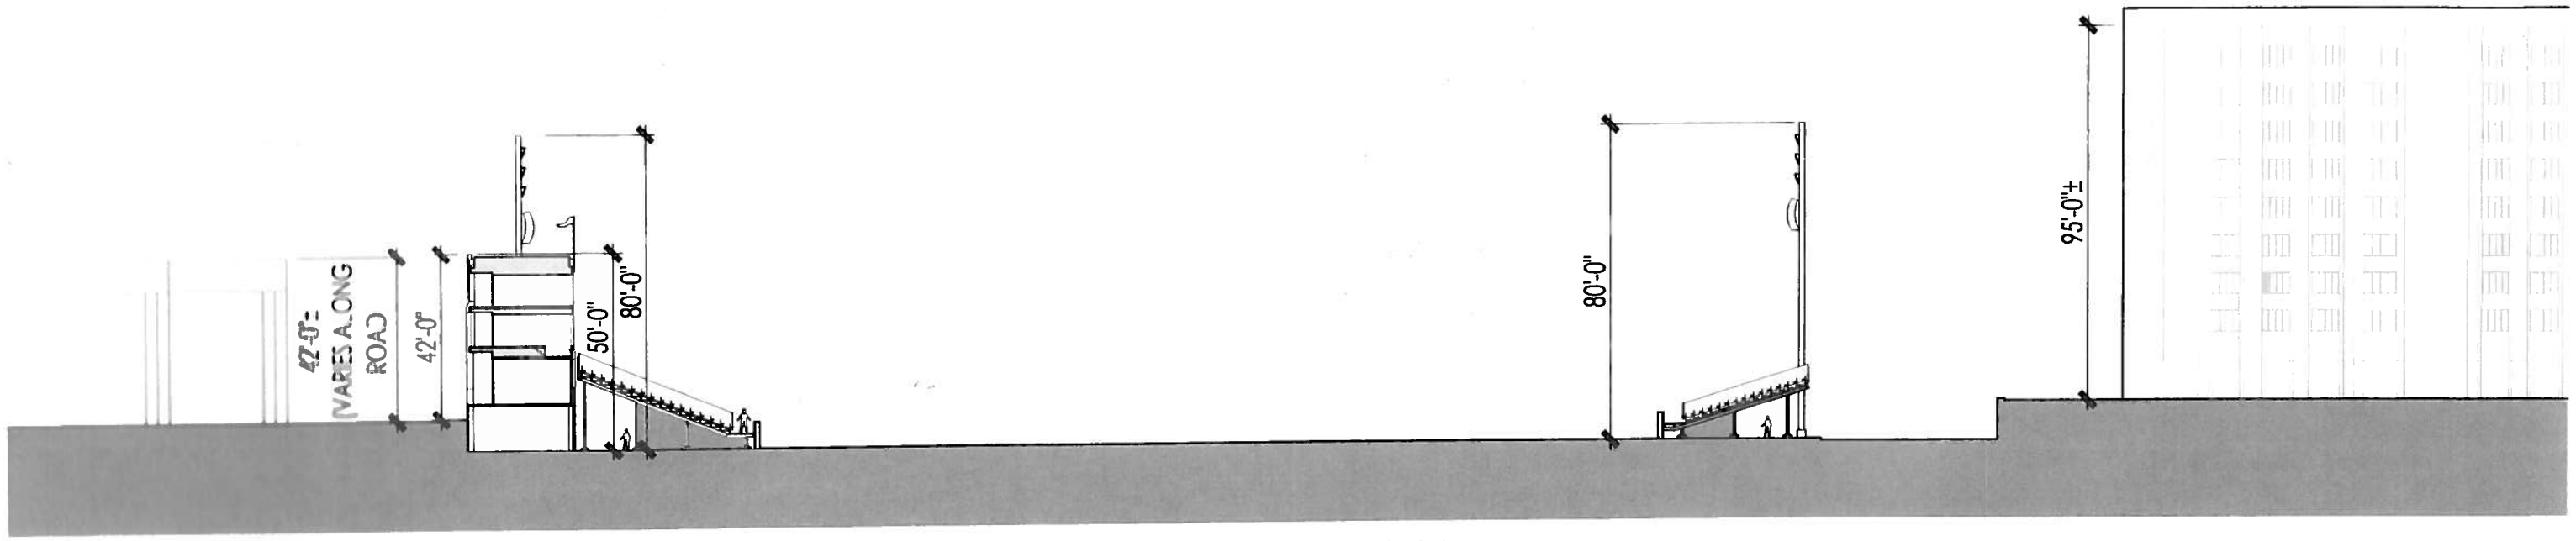

EAST/WEST SITE SECTION

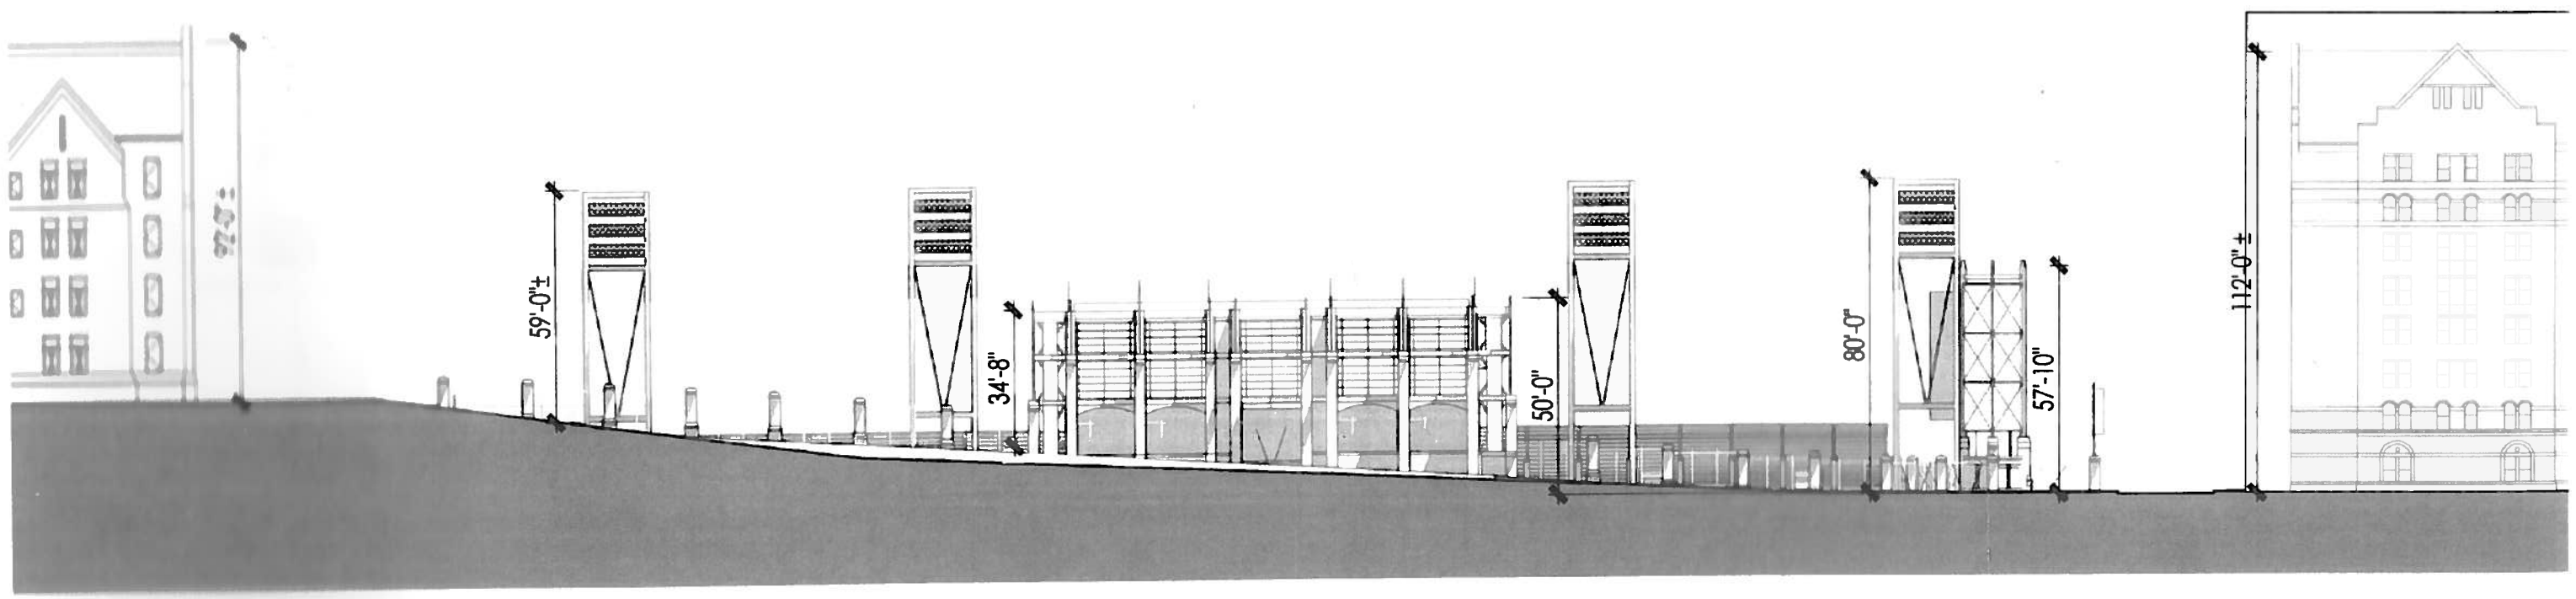

NORTH/SOUTH SITE ELEVATION

MULTI-SPORT FACILITY
GEORGETOWN UNIVERSITY
WASHINGTON, D.C.

HughesGroup Architects

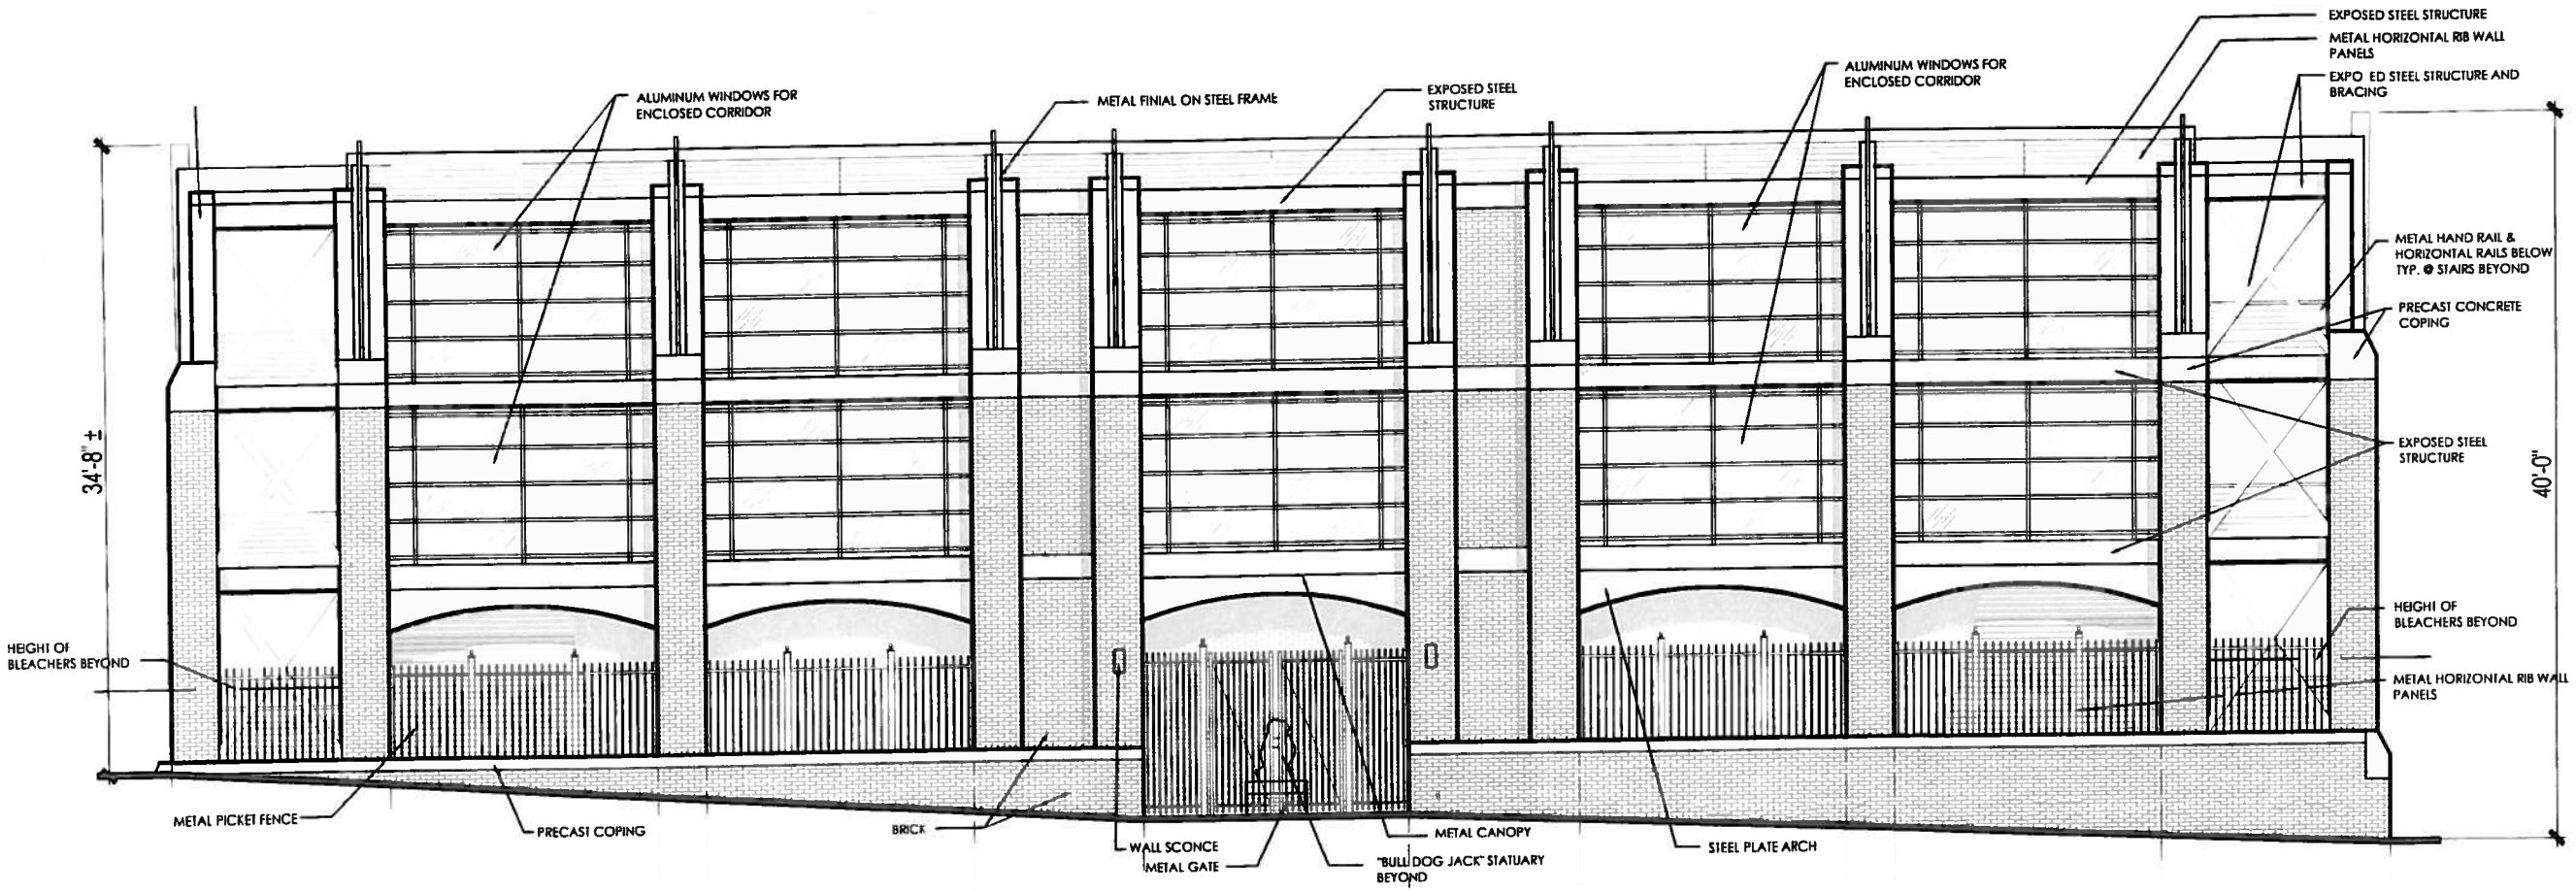

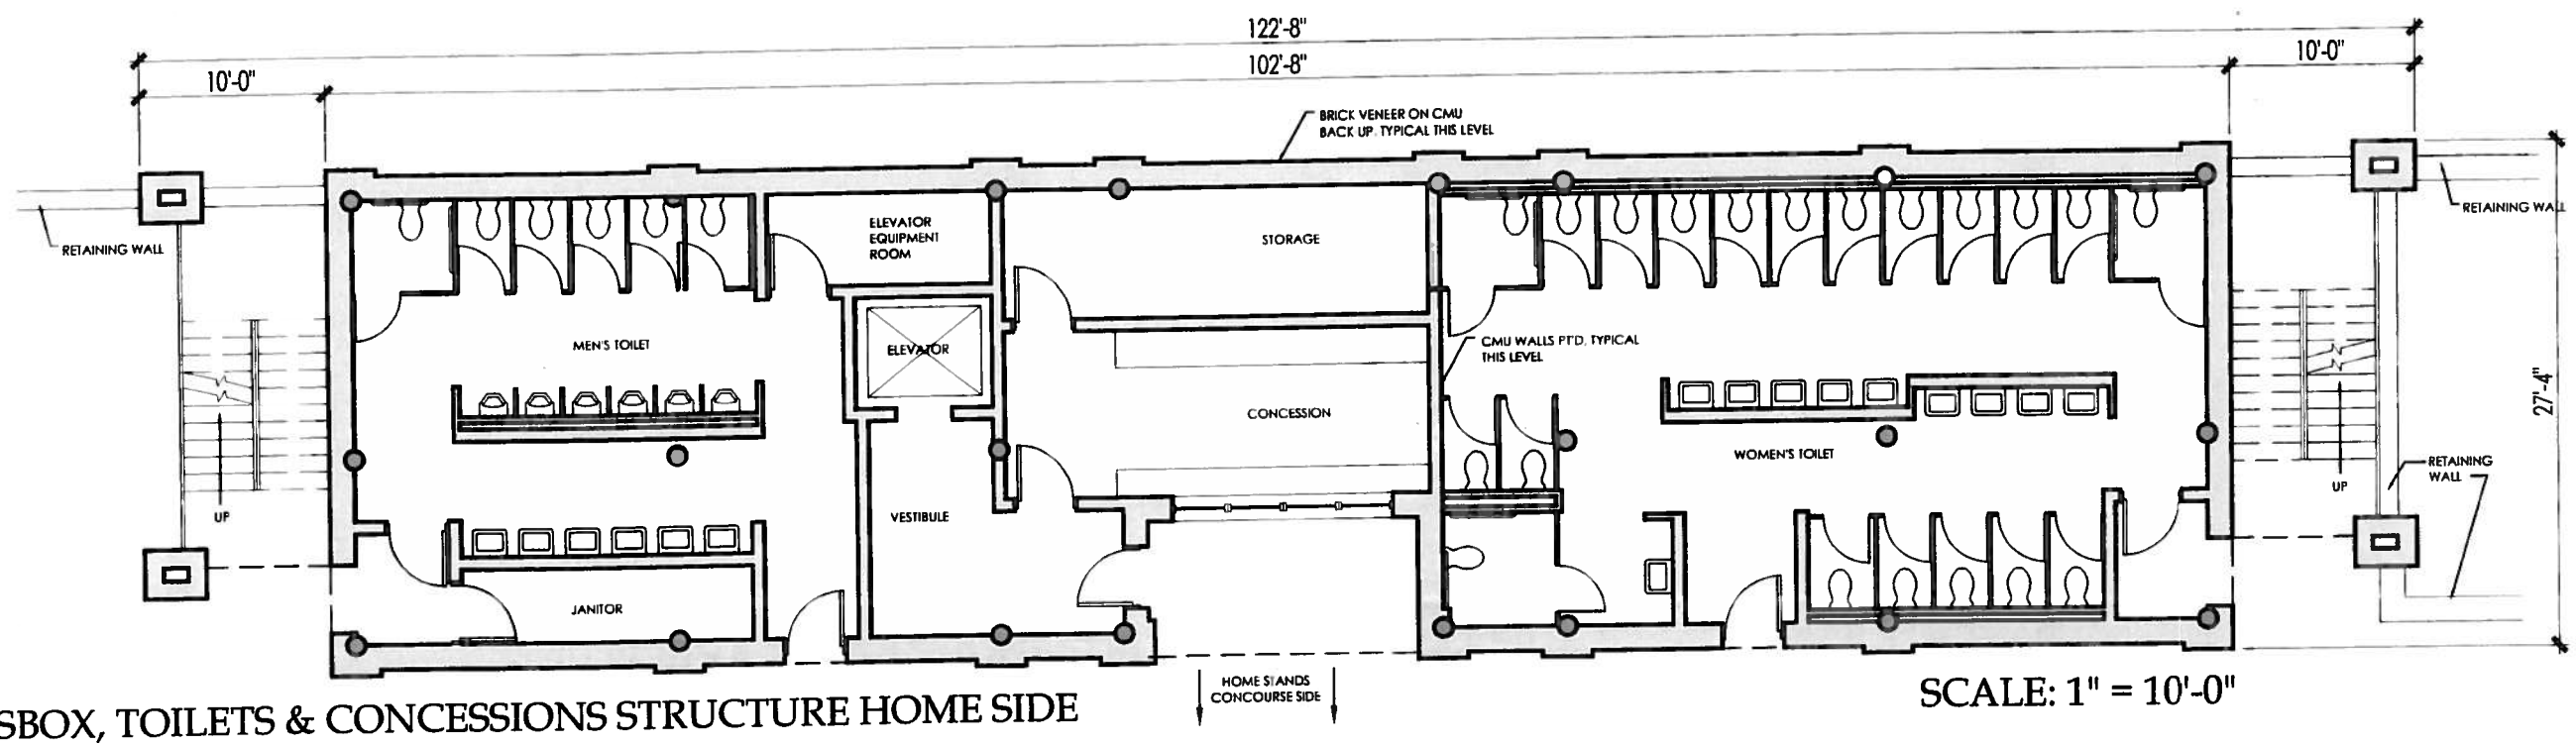

PRESSBOX, TOILETS & CONCESSIONS STRUCTURE HOME SIDE

SCALE: 1" = 10'-0"

MULTI-SPORT FACILITY
GEORGETOWN UNIVERSITY
WASHINGTON, D.C.

HughesGroup Architects

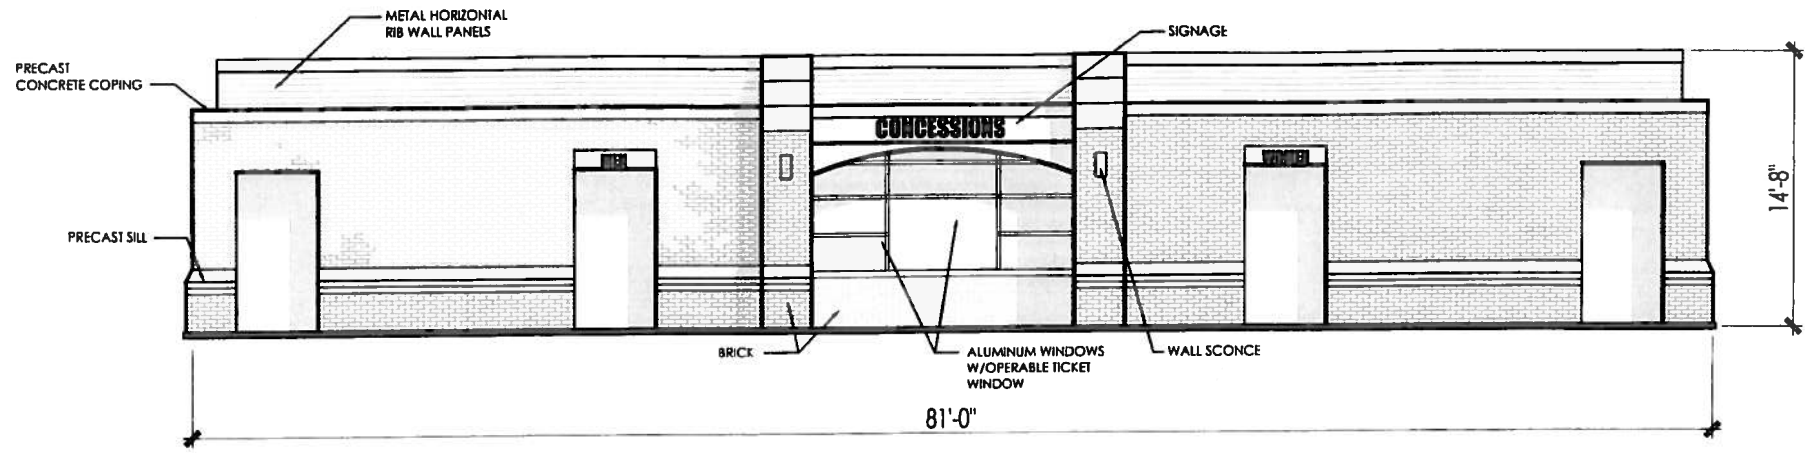

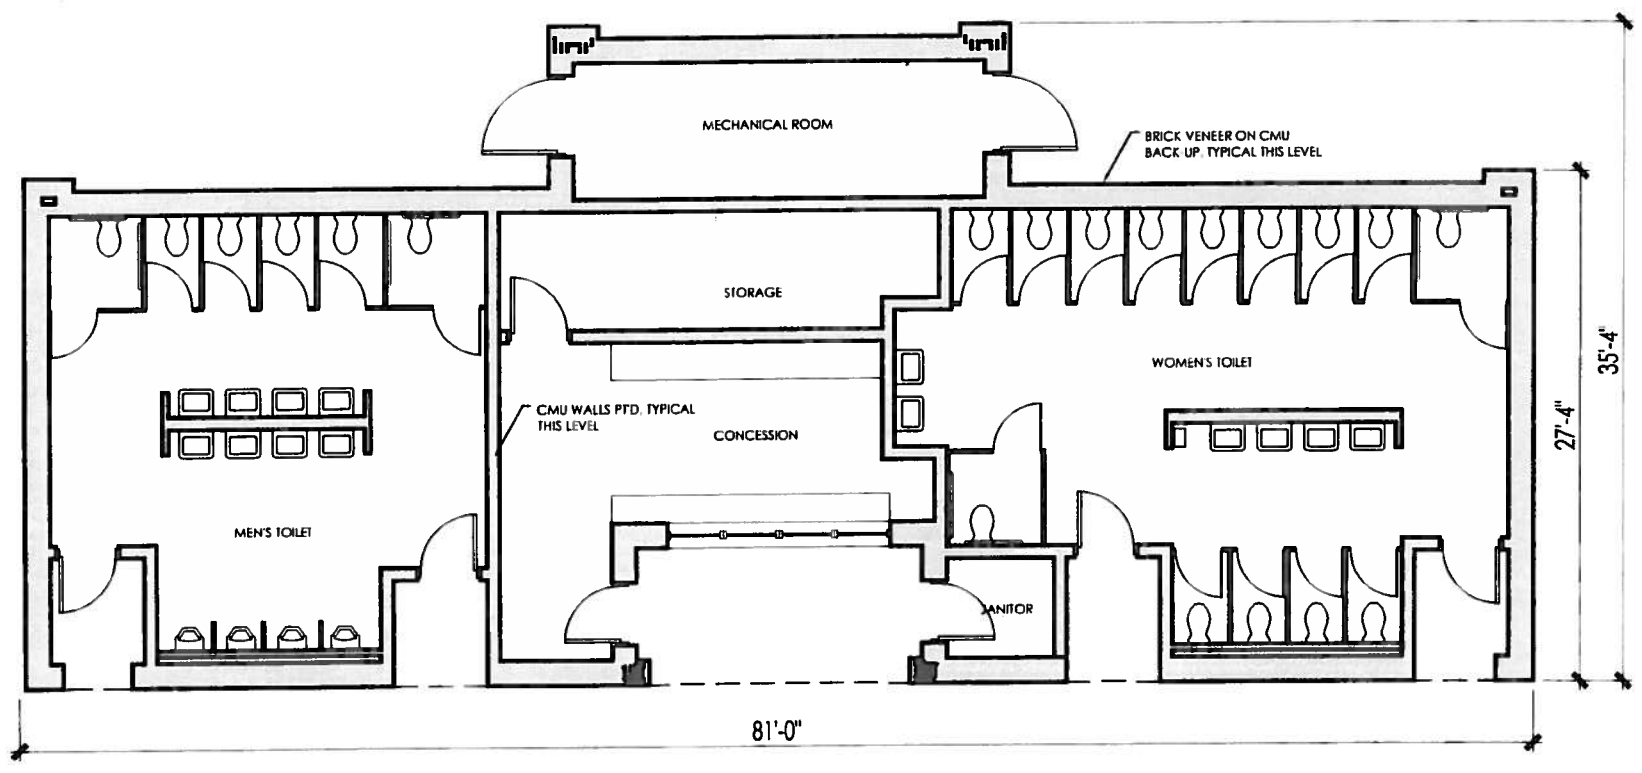

TOILETS & CONCESSIONS STRUCTURE VISITING SIDE SCALE: 1" = 10'-0"

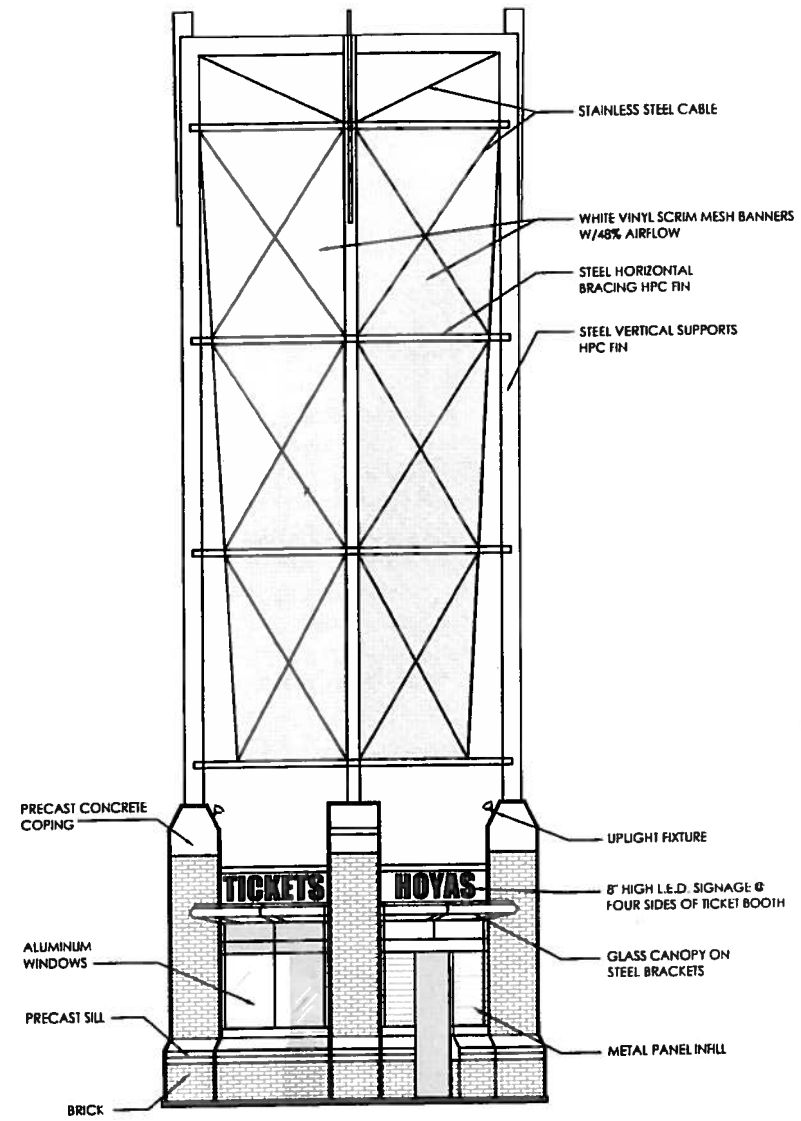

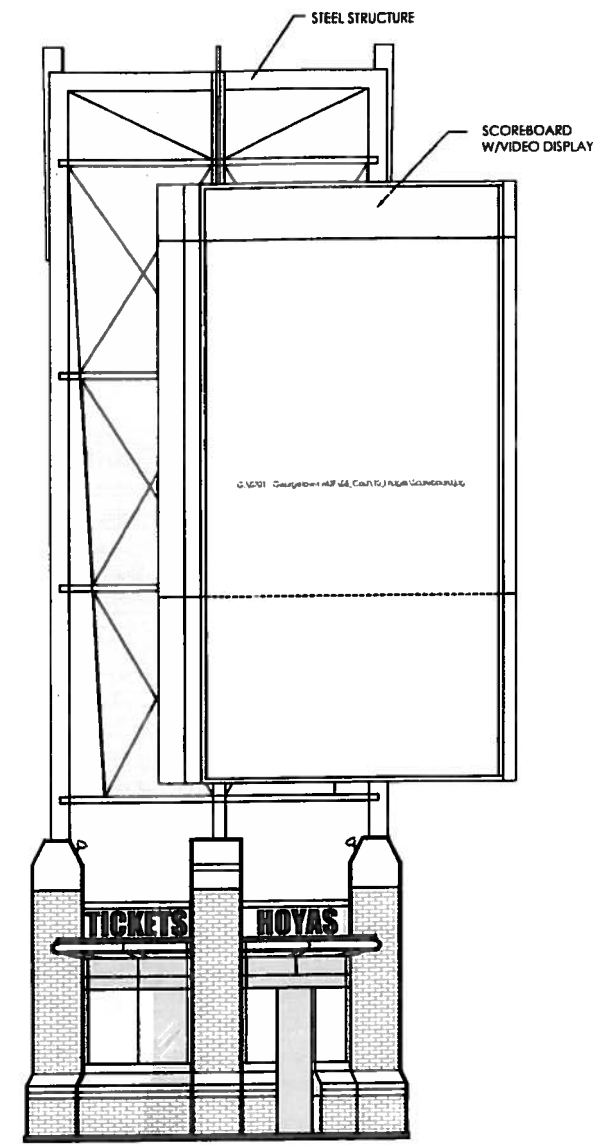

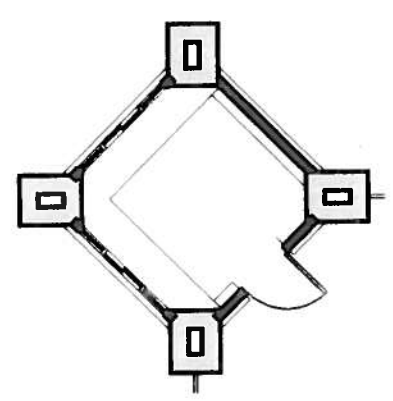

TICKETING BOOTH
SCALE: 1" = 10'-0"

MULTI-SPORT FACILITY
GEORGETOWN UNIVERSITY
WASHINGTON, D.C.

HughesGroup Architects

MULTI-SPORT FACILITY
GEORGETOWN UNIVERSITY
WASHINGTON, D.C.

HughesGroup Architects

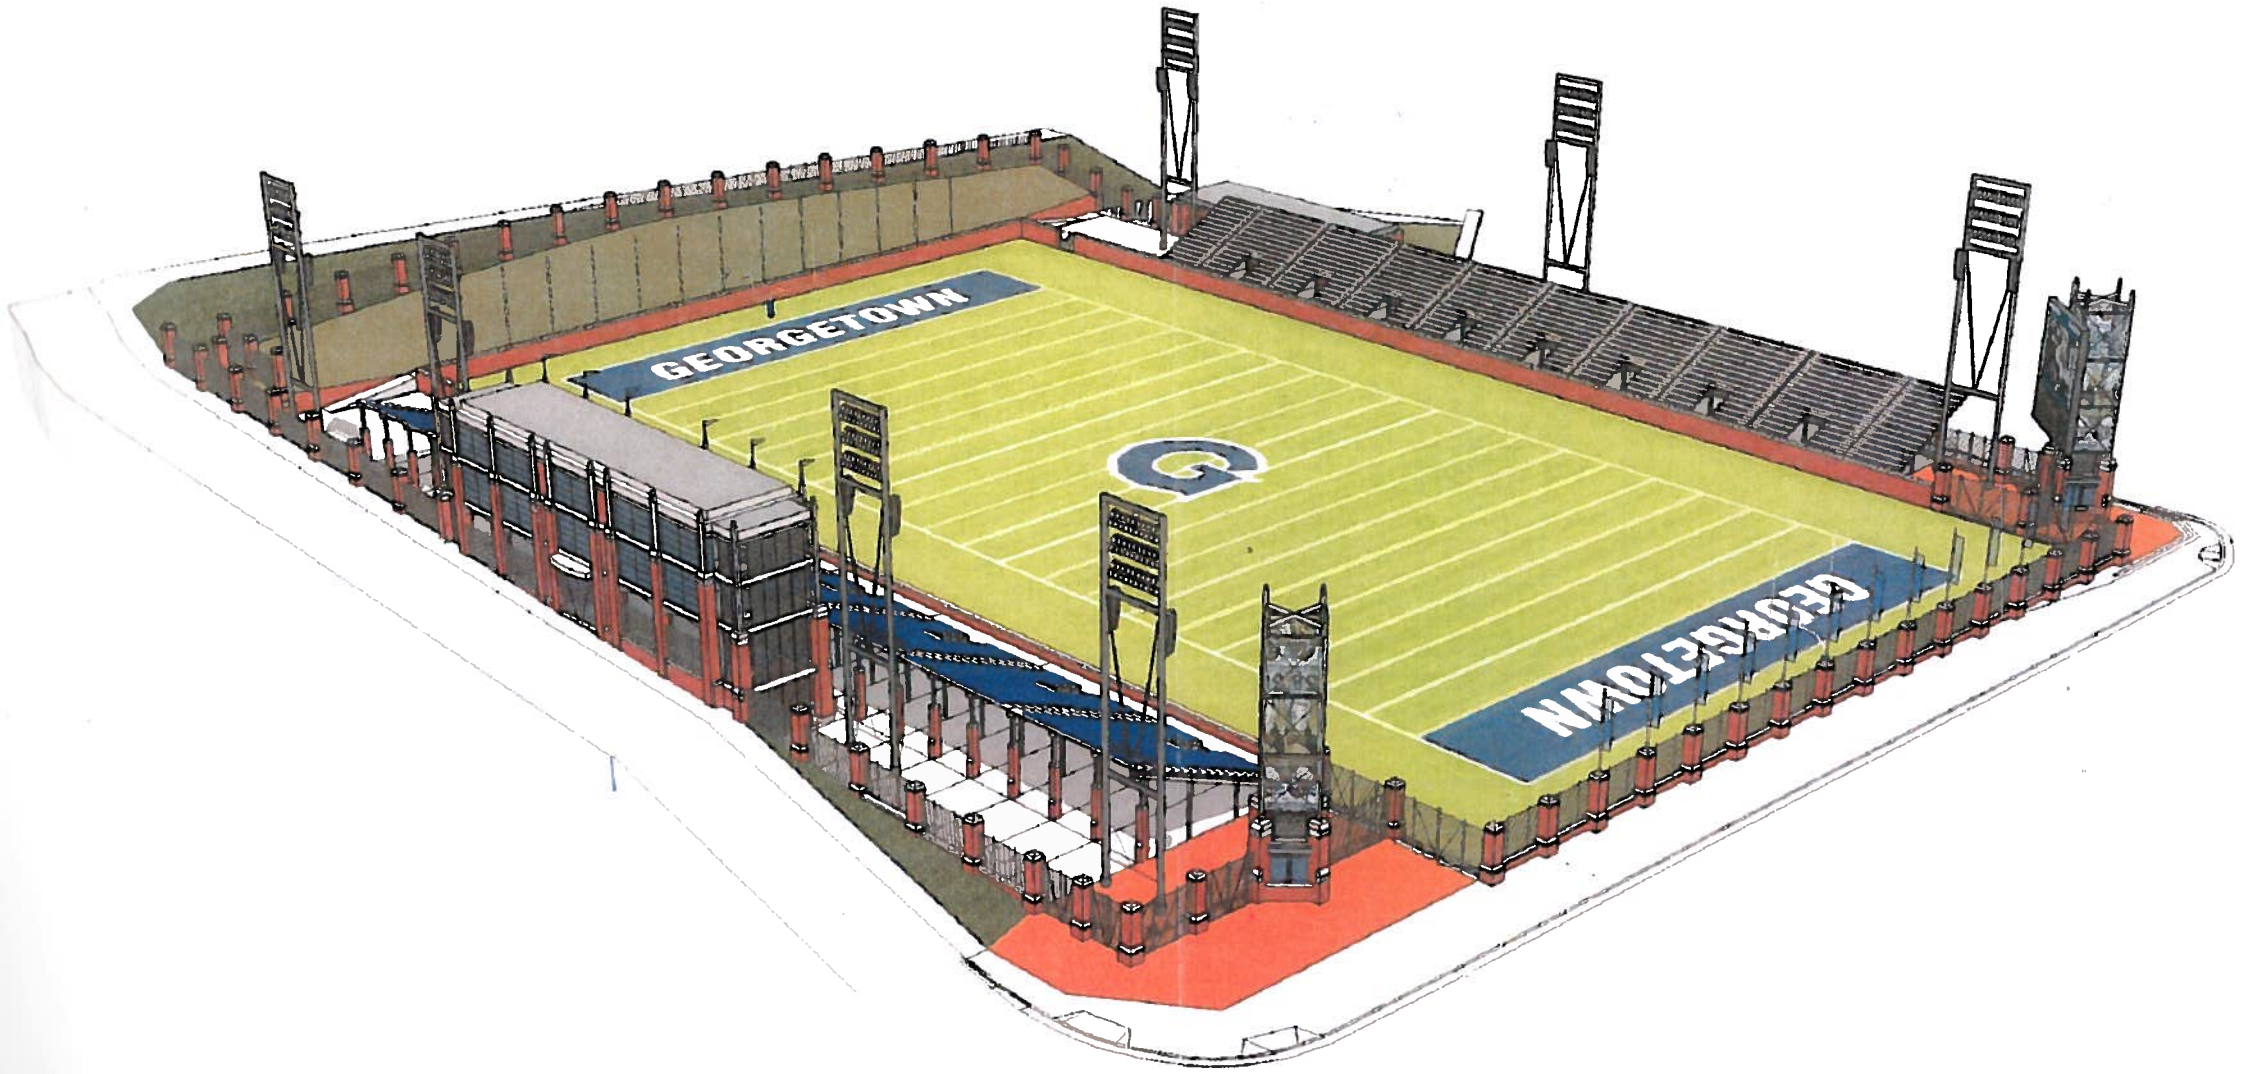

MULTI-SPORT FACILITY
GEORGETOWN UNIVERSITY
WASHINGTON, D.C.

HughesGroup Architects