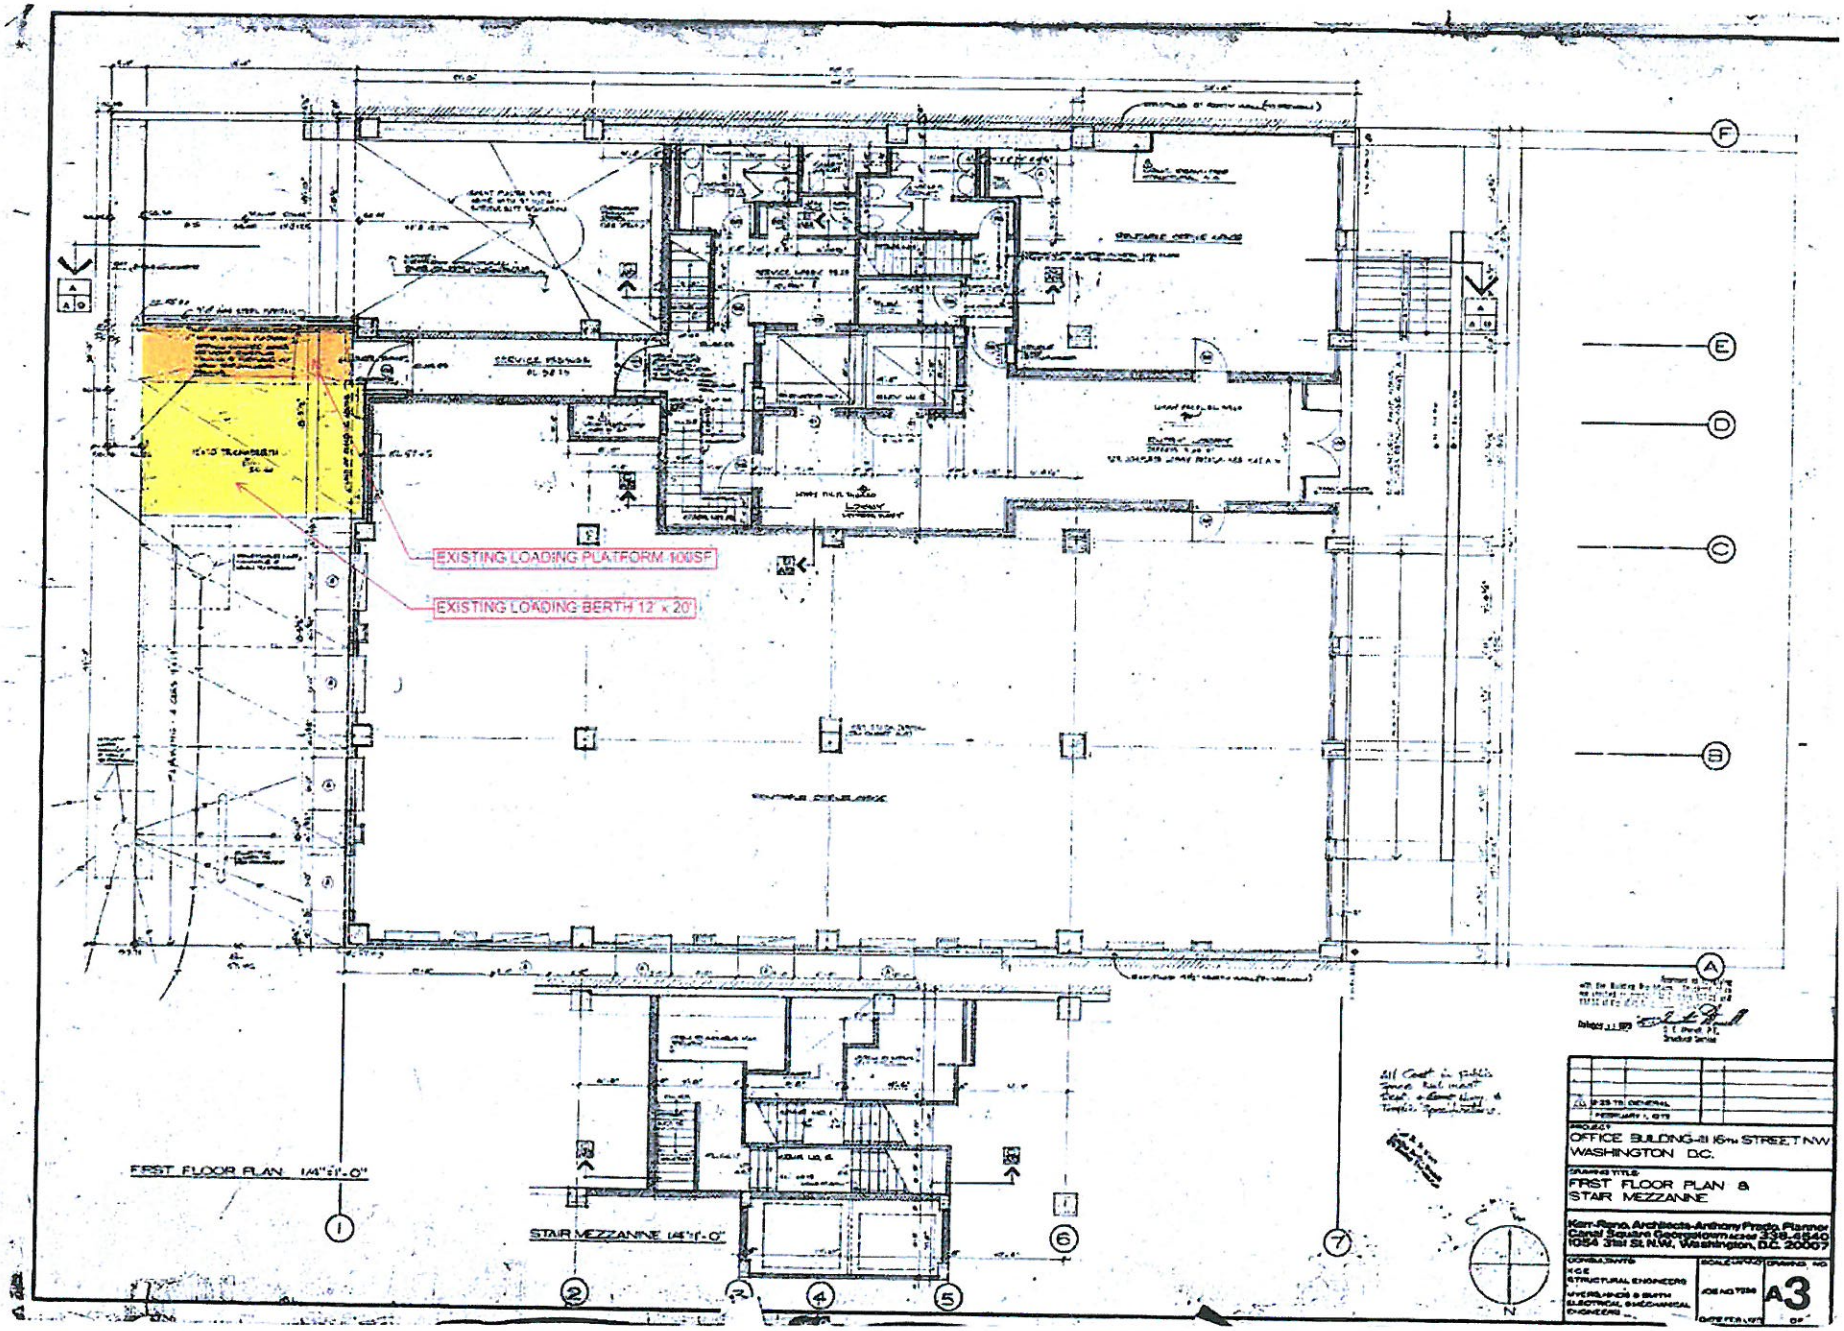
EXISTING LOADING PLATFORM 100SF
EXISTING LOADING BERTH 12' x 20'
FIRST FLOOR PLAN 1/4"=1'-0"
STAIR MEZZANINE 1/4"=1'-0"
PROJECT
OFFICE BUILDING-III 16TH STREET NW
WASHINGTON D.C.
DRAWING TITLE
FIRST FLOOR PLAN &
STAIR MEZZANINE
Kerr-Reno, Architects-Anthony Prado, Planner
Canal Square Georgetown
1054 31st St. N.W., Washington, D.C. 20007
A3