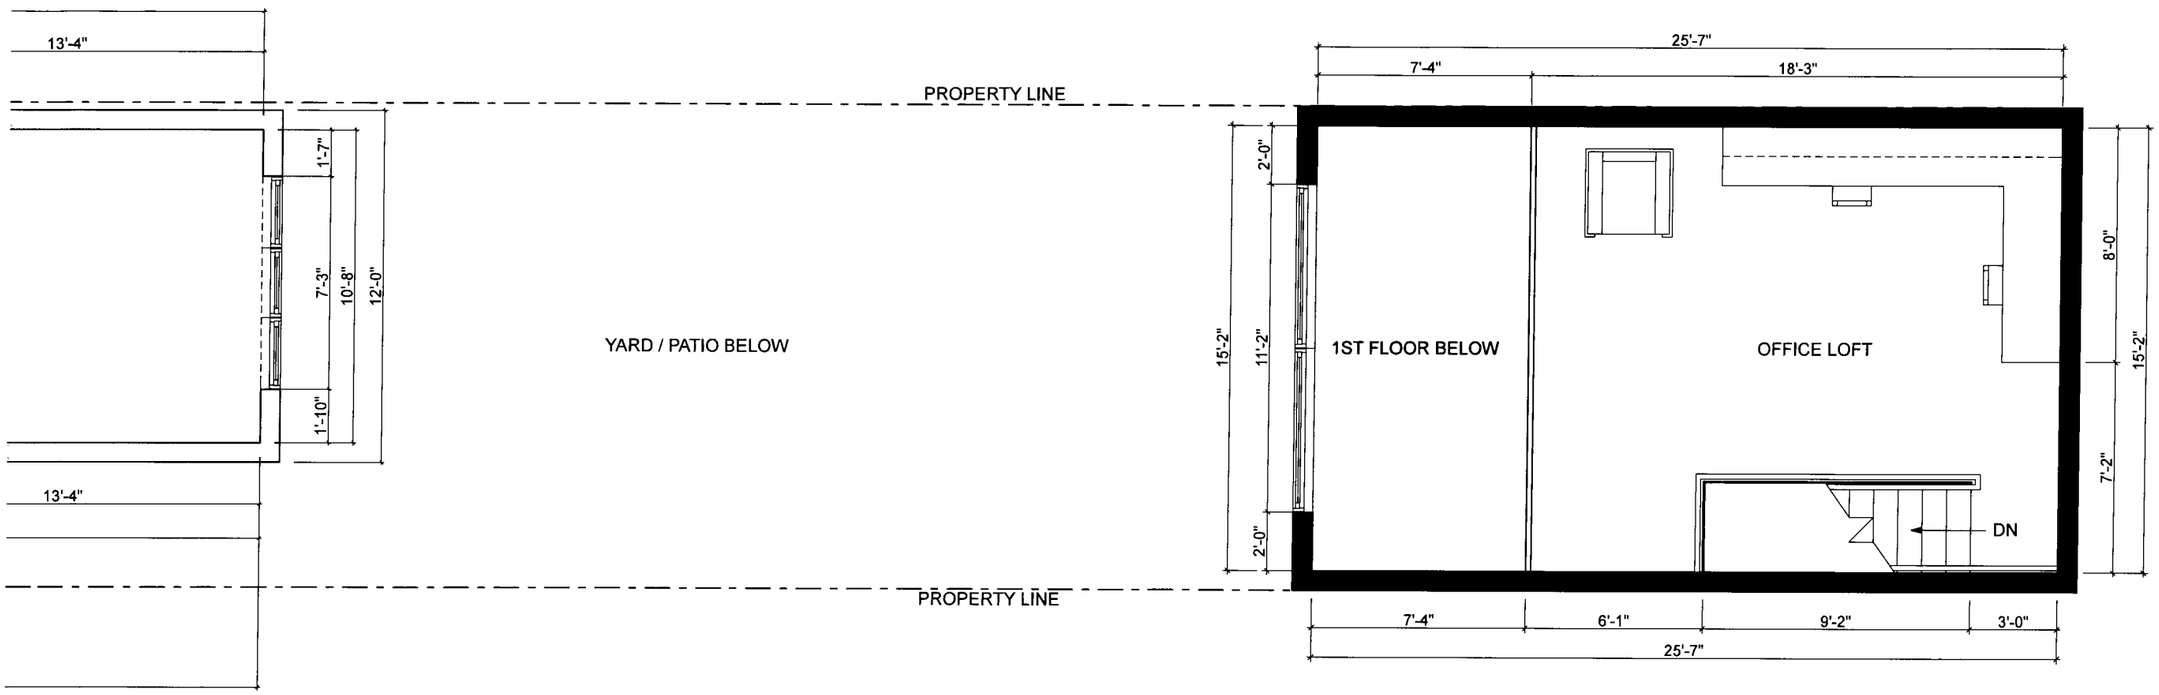

820 Constitution Ave. NE

Rear Yard & New Shed

KUBE Architecture

03.01.19

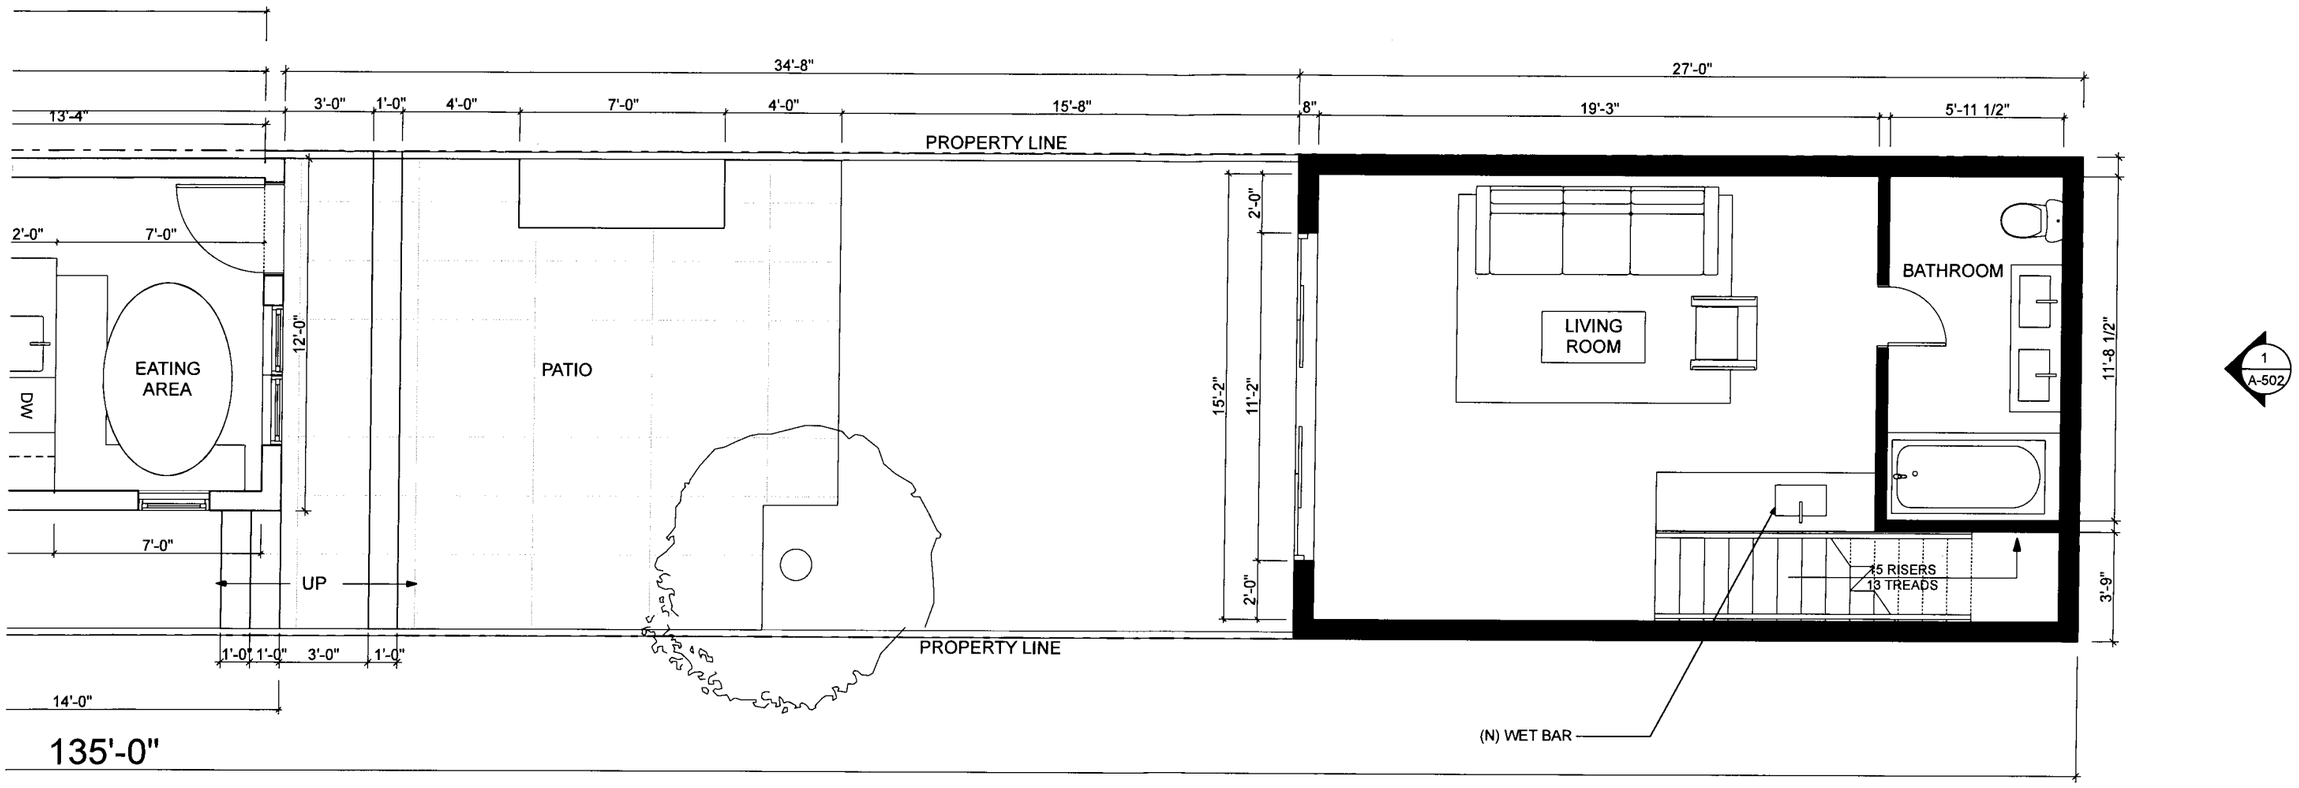

820 Constitution Ave. NE

Rear Yard & New Shed

KUBE Architecture

03.01.19