82 - 84 P STREET NW BUILDING OUTLINE

TOTAL PERIMETER: 156'-0"
REMAINING PERIMETER: 75'-0" [48%]

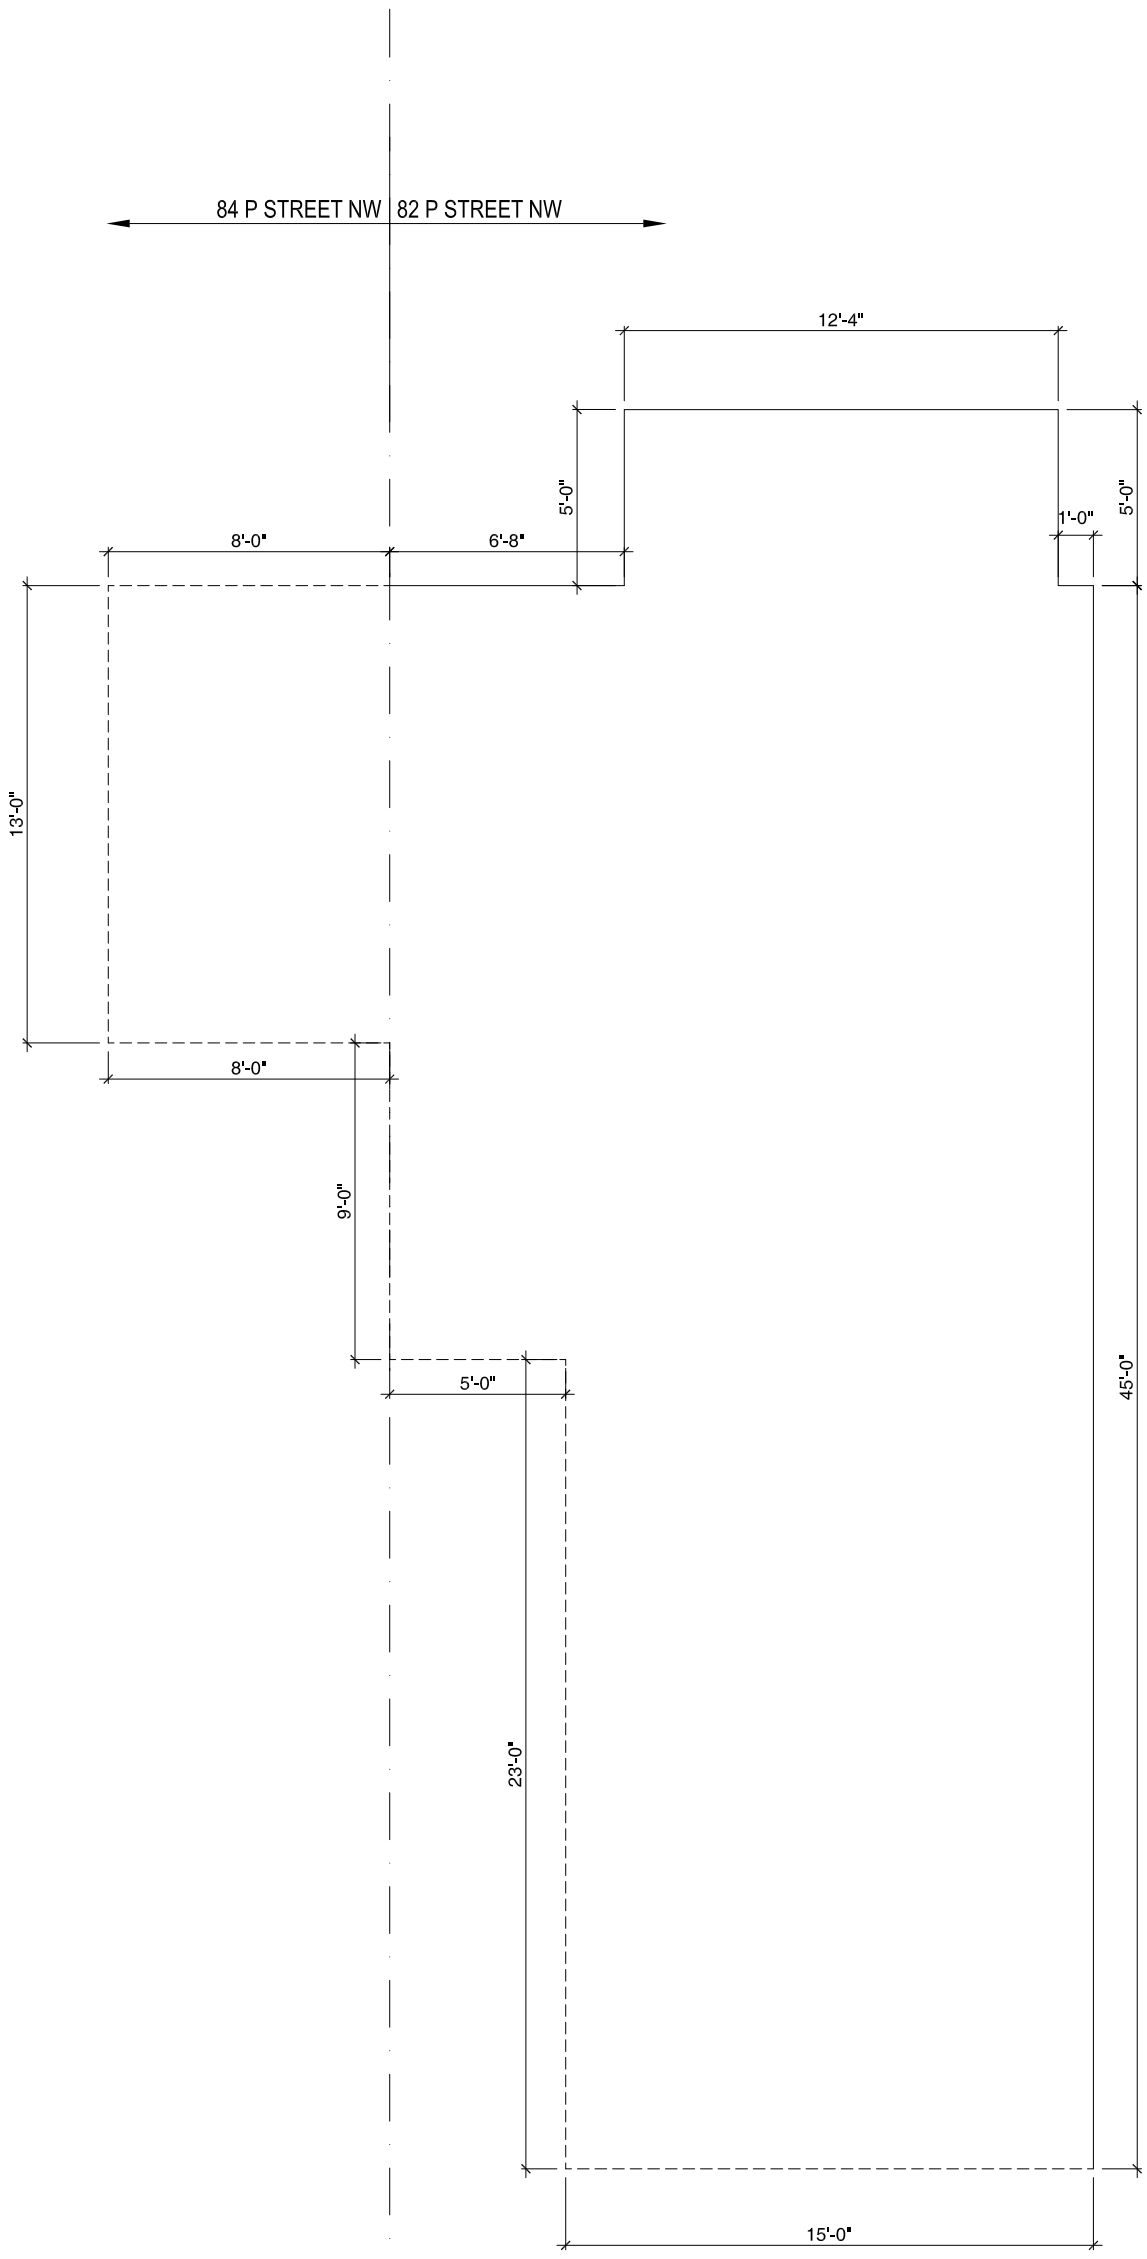

STUDIO 3877 ARCHITECTURE
3299 K STREET NW_SUITE 110
WASHINGTON, DC 20007
[T] 202.350.4244
[F] 202.350.4245
[W] WWW.STUDIO3877.COM

JR properties

82-84 P Street NW
Washington, DC 20001

Sheet Title
EXISTING CONDITIONS
PERIMETER DIMENSIONS

Scale
1/8" = 1'-0"

Project No.
2014.58

Date
08.15.2014

Drawing No.
SK1.3