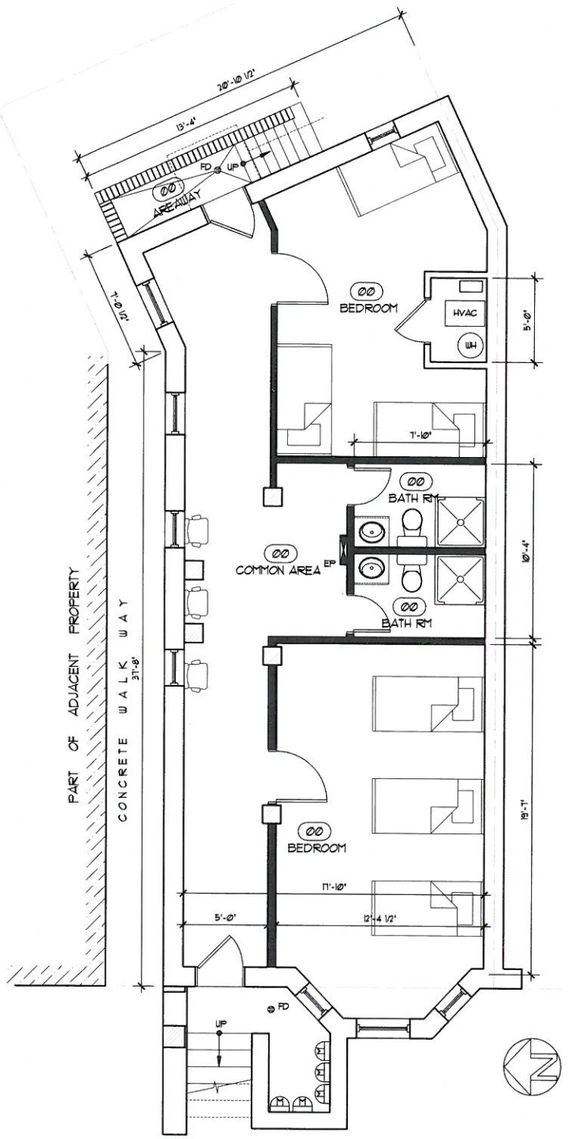

1 BASEMENT FLOOR PLAN
SCALE: 1/4" = 1'-0"

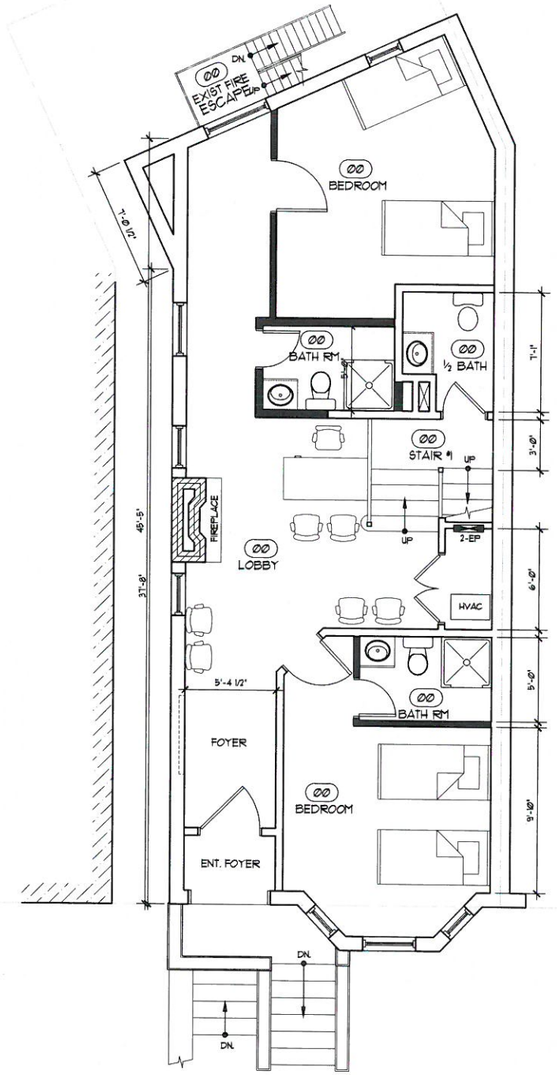

2 FIRST FLOOR PLAN
SCALE: 1/4" = 1'-0"

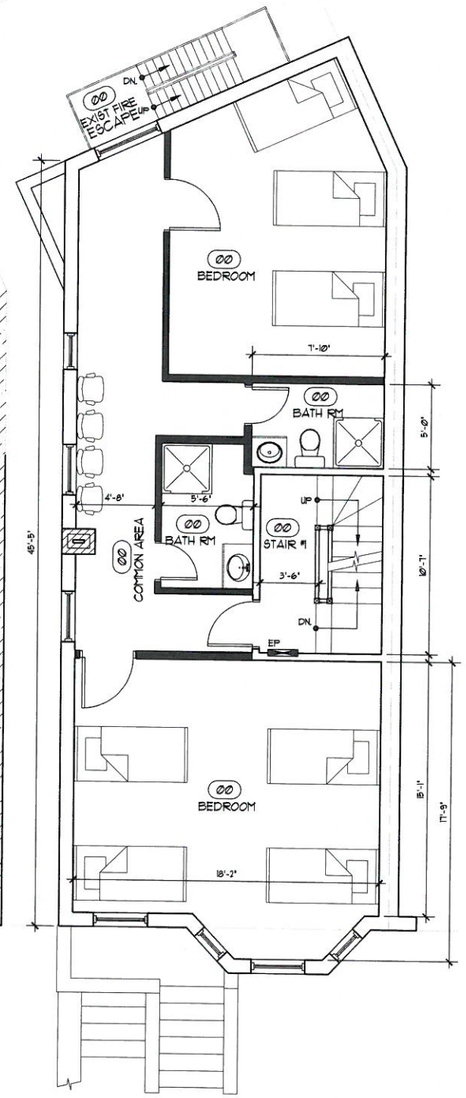

3 SECOND FLOOR PLAN
SCALE: 1/4" = 1'-0"

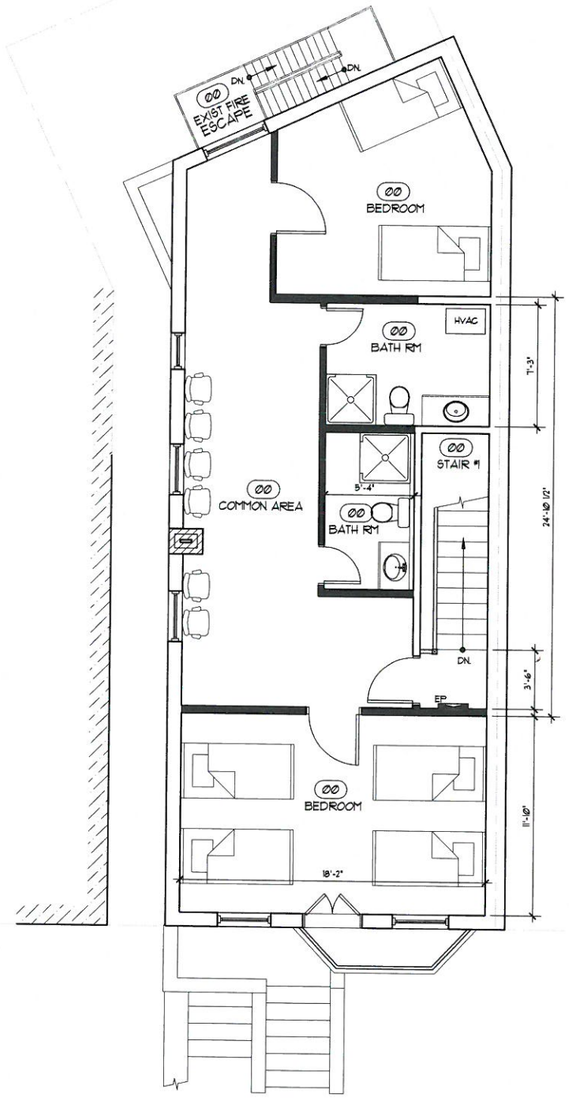

4 THIRD FLOOR PLAN
SCALE: 1/4" = 1'-0"

Architectural Solutions LLC
1323 Fenwick Lane, - Silver Spring, Maryland 20910
VOICE *301-562-8877* FAX *301-562-8937*
E MAIL *www.Arch-Sol.biz* WEB *www.Arch-Sol.biz*
January 2nd, 2018 *AS LLC Job #: 17-10*
© Reproduction or re-use, in whole or part, without written permission is prohibited.

Conversion from Chancery Use to Hostel Use
@
1731 21st NW, Washington DC 20009

Owner:
Mr. Steve Kalifa
202 299 0092 - yimaj@prodigy.net

A
1.1

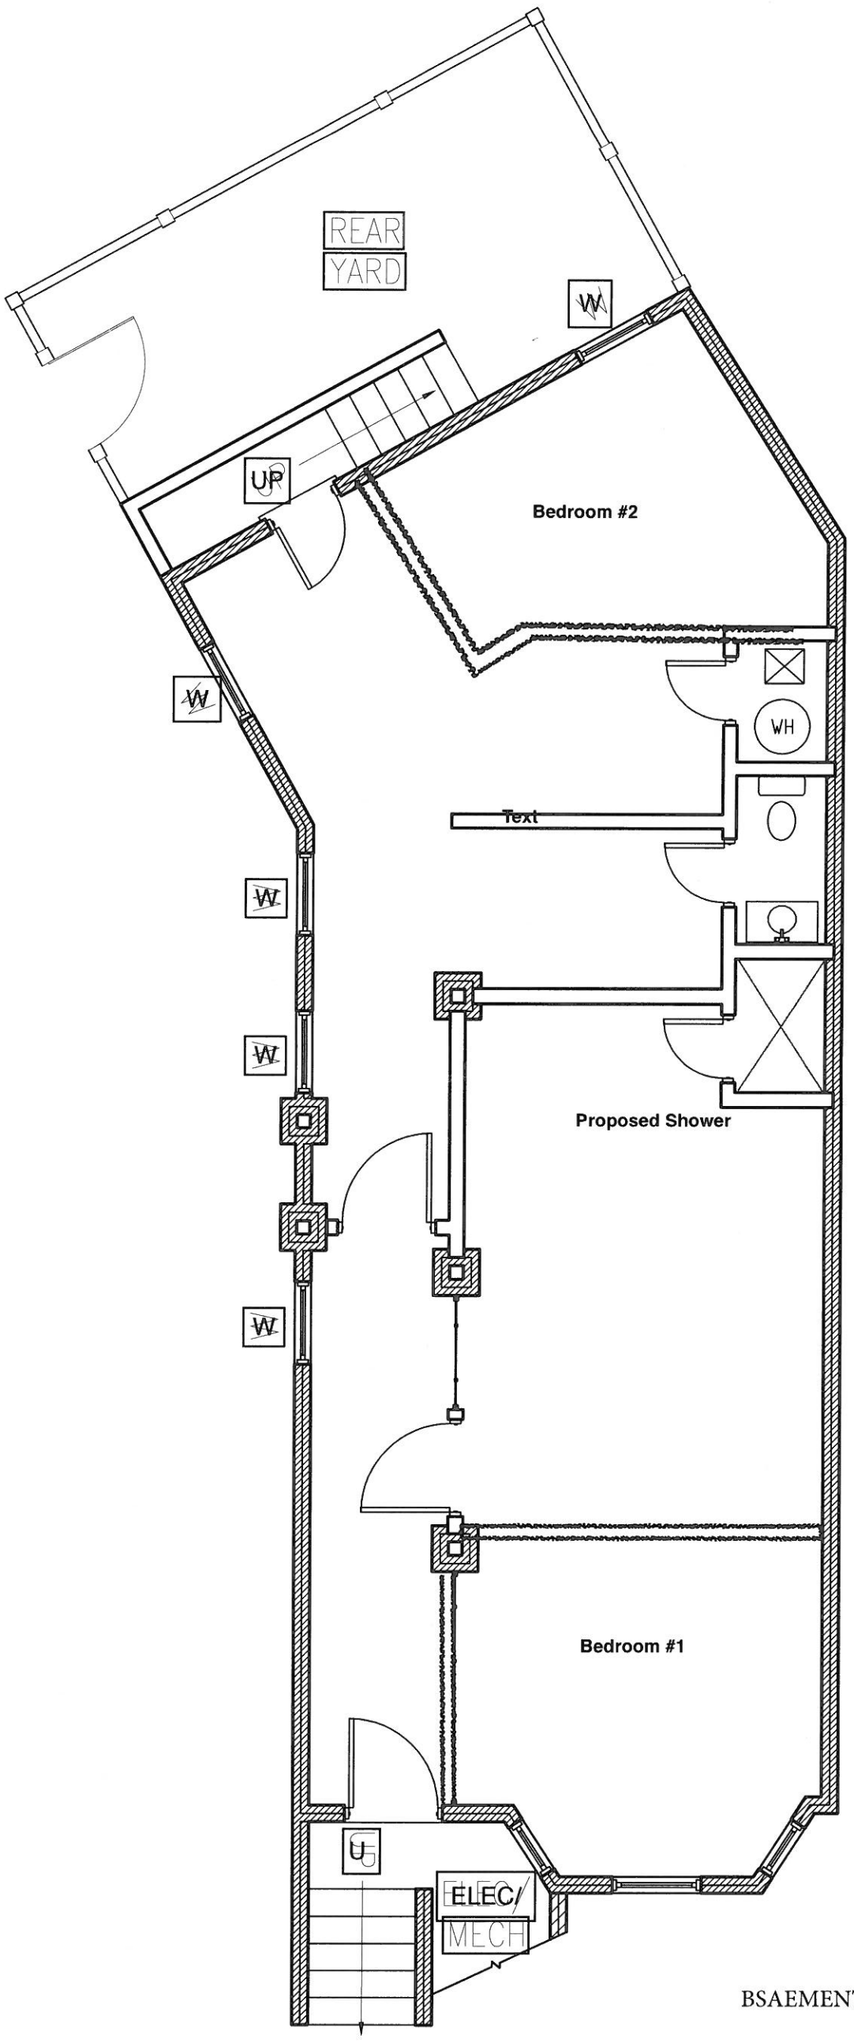

BSAEMENT FLOOR PLAN

1731 21st St NW Washington DC
Not To Scale / Accuracy Not Guaranteed

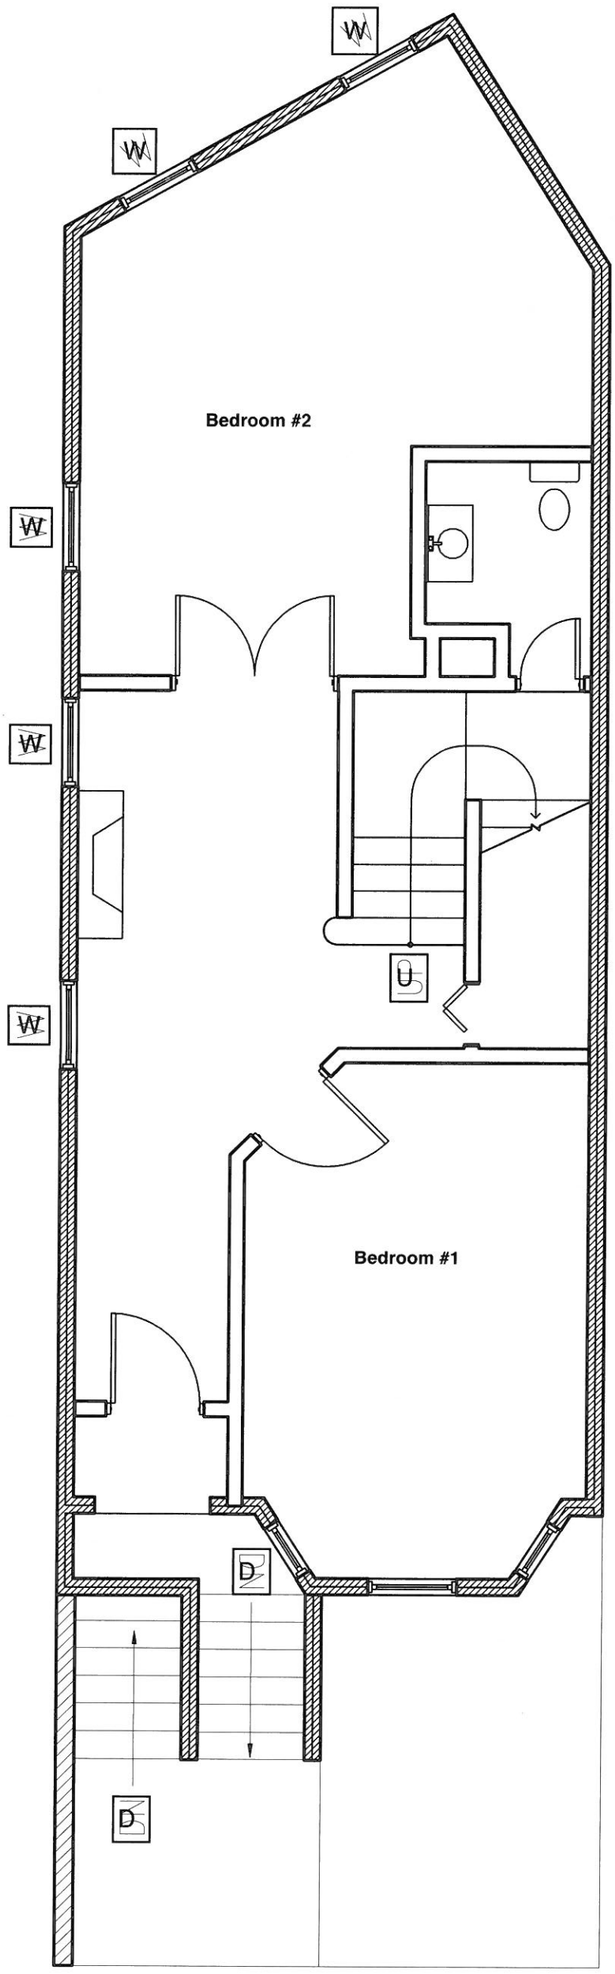

I need to do a Site Visit to determine where we can locate a full bathroom

FIRST FLOOR PLAN

1731 21st St NW Washington DC
Not To Scale / Accuracy Not Guaranteed

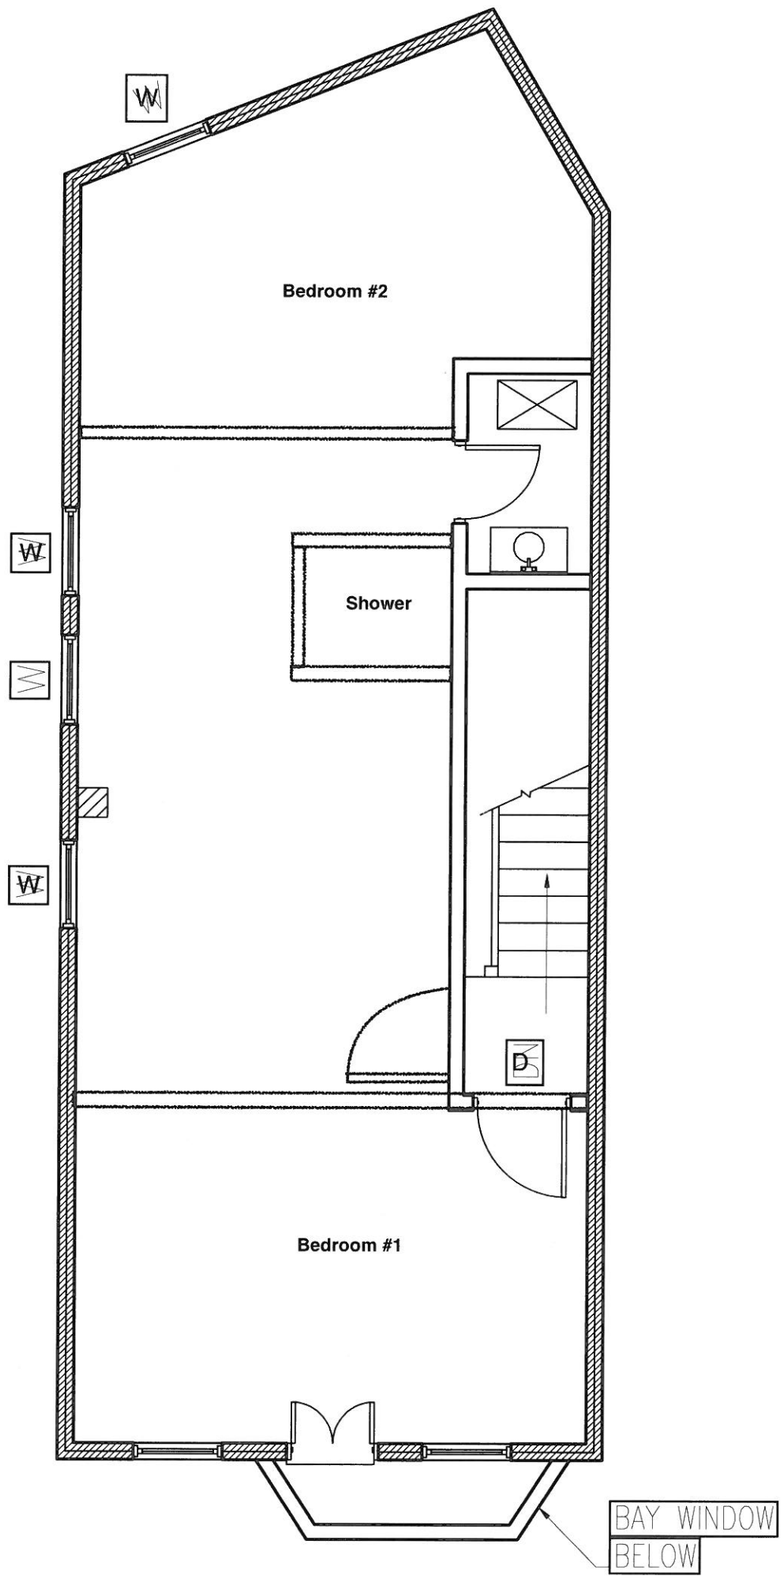

THIRD FLOOR PLAN

1731 21st St NW Washington DC
Not To Scale / Accuracy Not Guaranteed