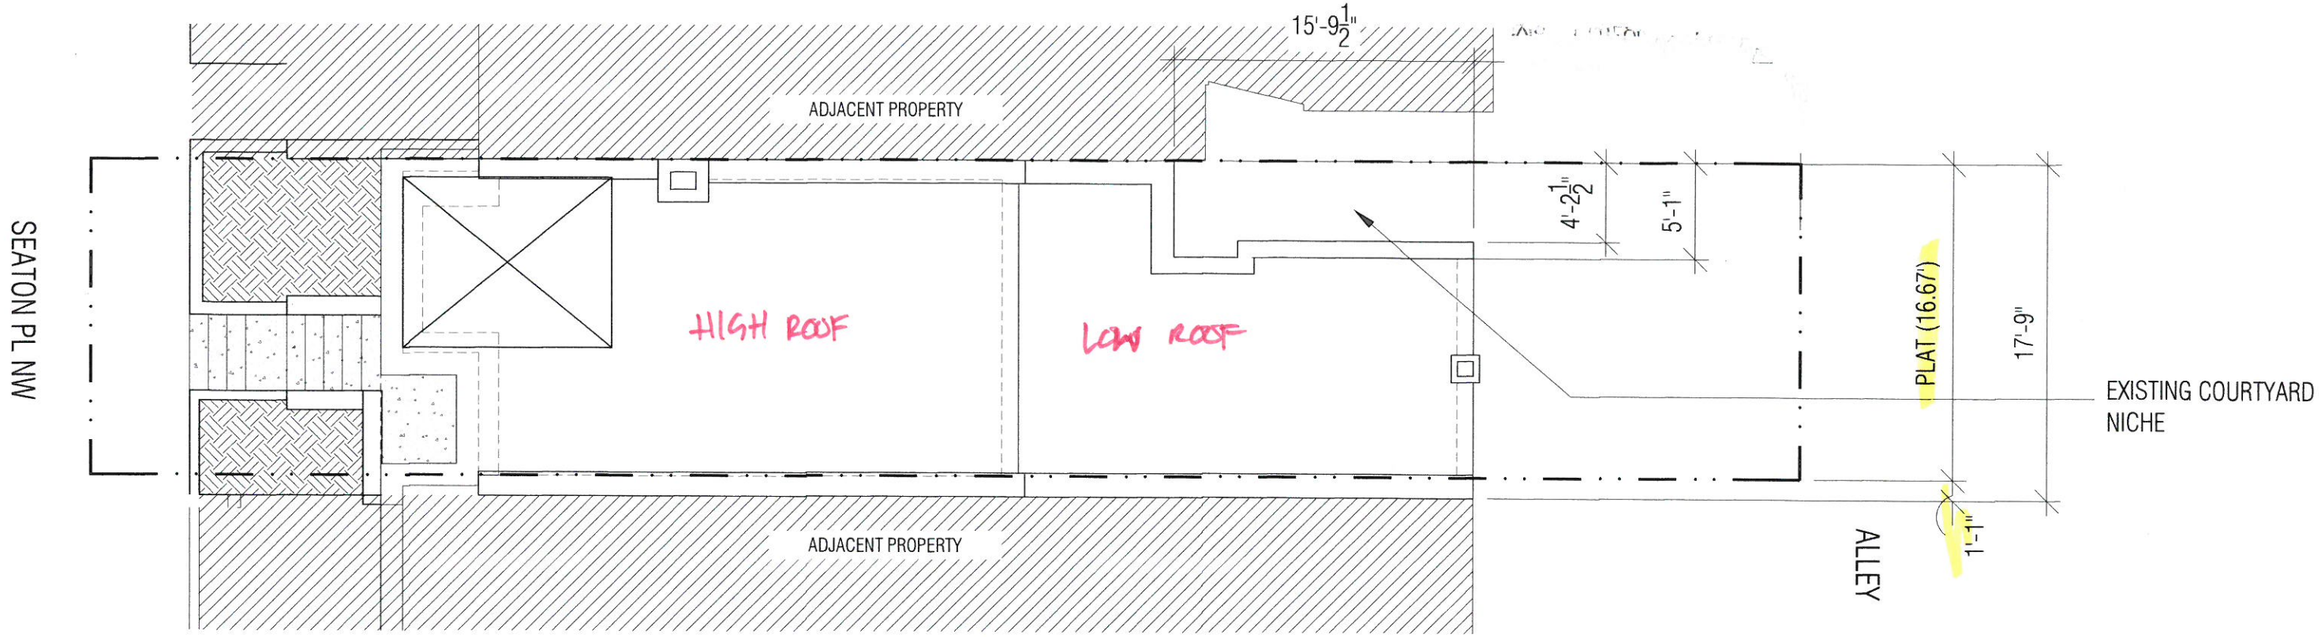

EXISITING ROOF PLAN

SCALE: 1/8" = 1'-0"

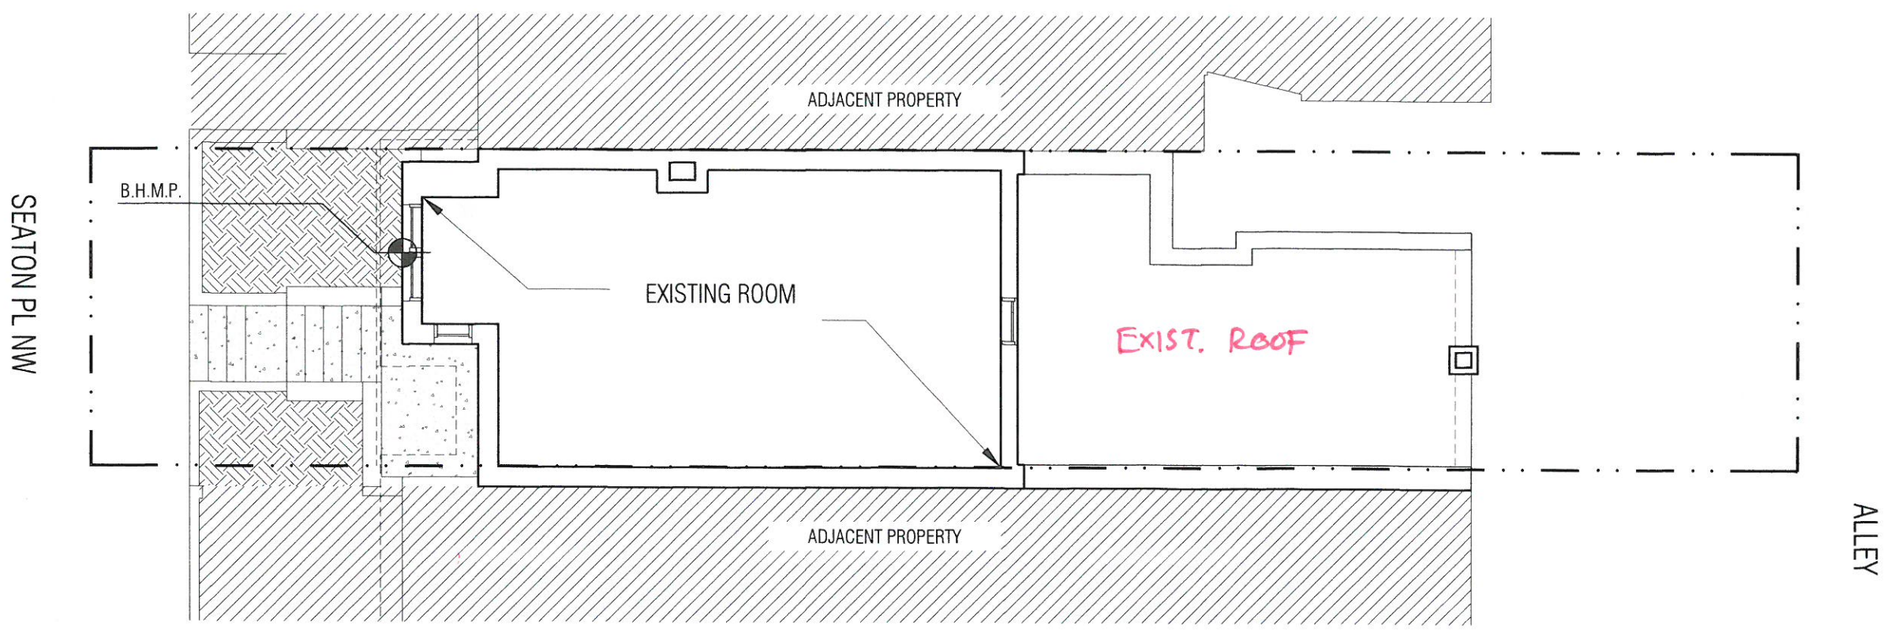

EXISITING 3RD FLOOR PLAN

SCALE: 1/8" = 1'-0"

PROPERTY LINE

55 SEATON PL NW, WASHINGTON, DC

ROK architecture

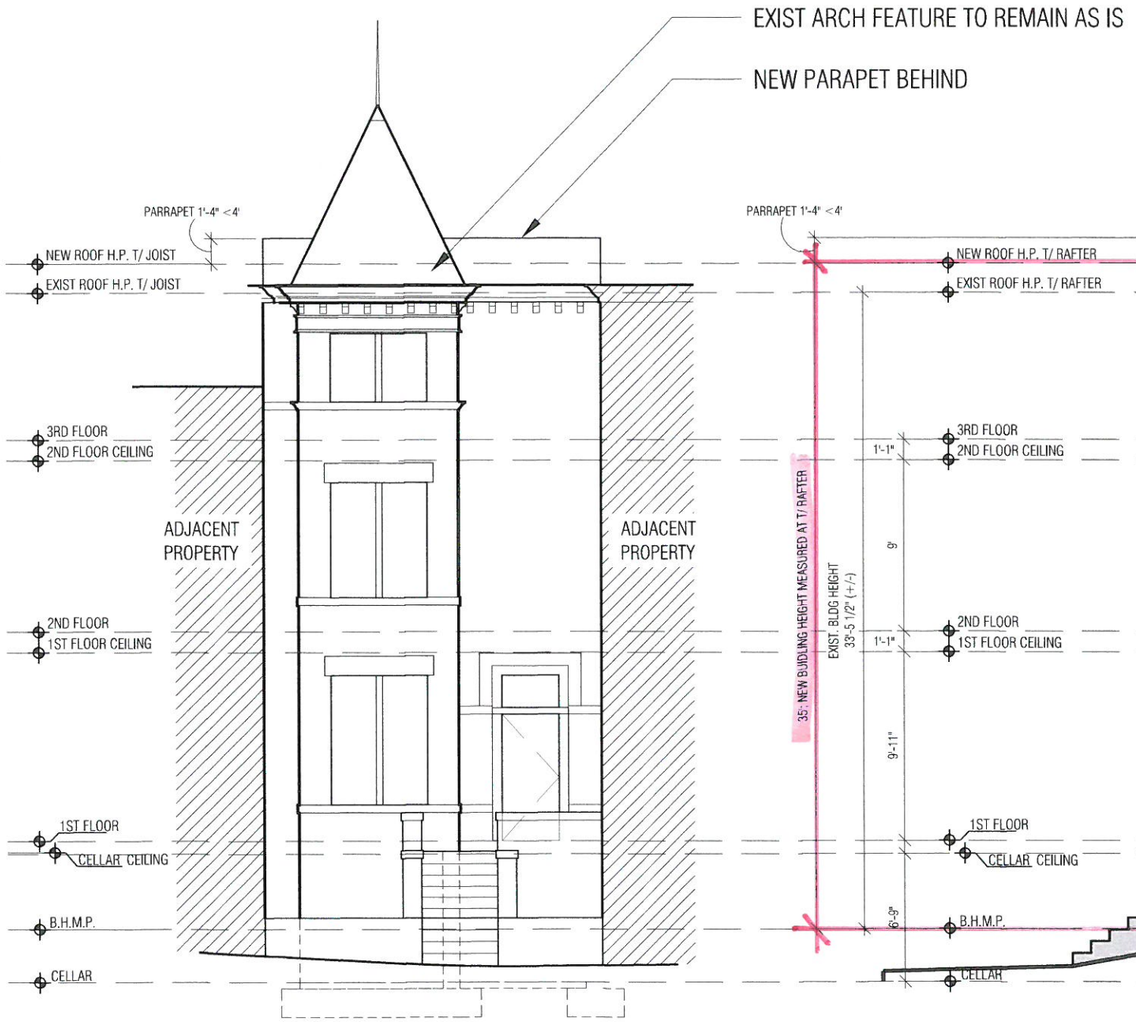

PROPOSED SOUTH ELEVATION

SCALE: 1/8" = 1'-0"

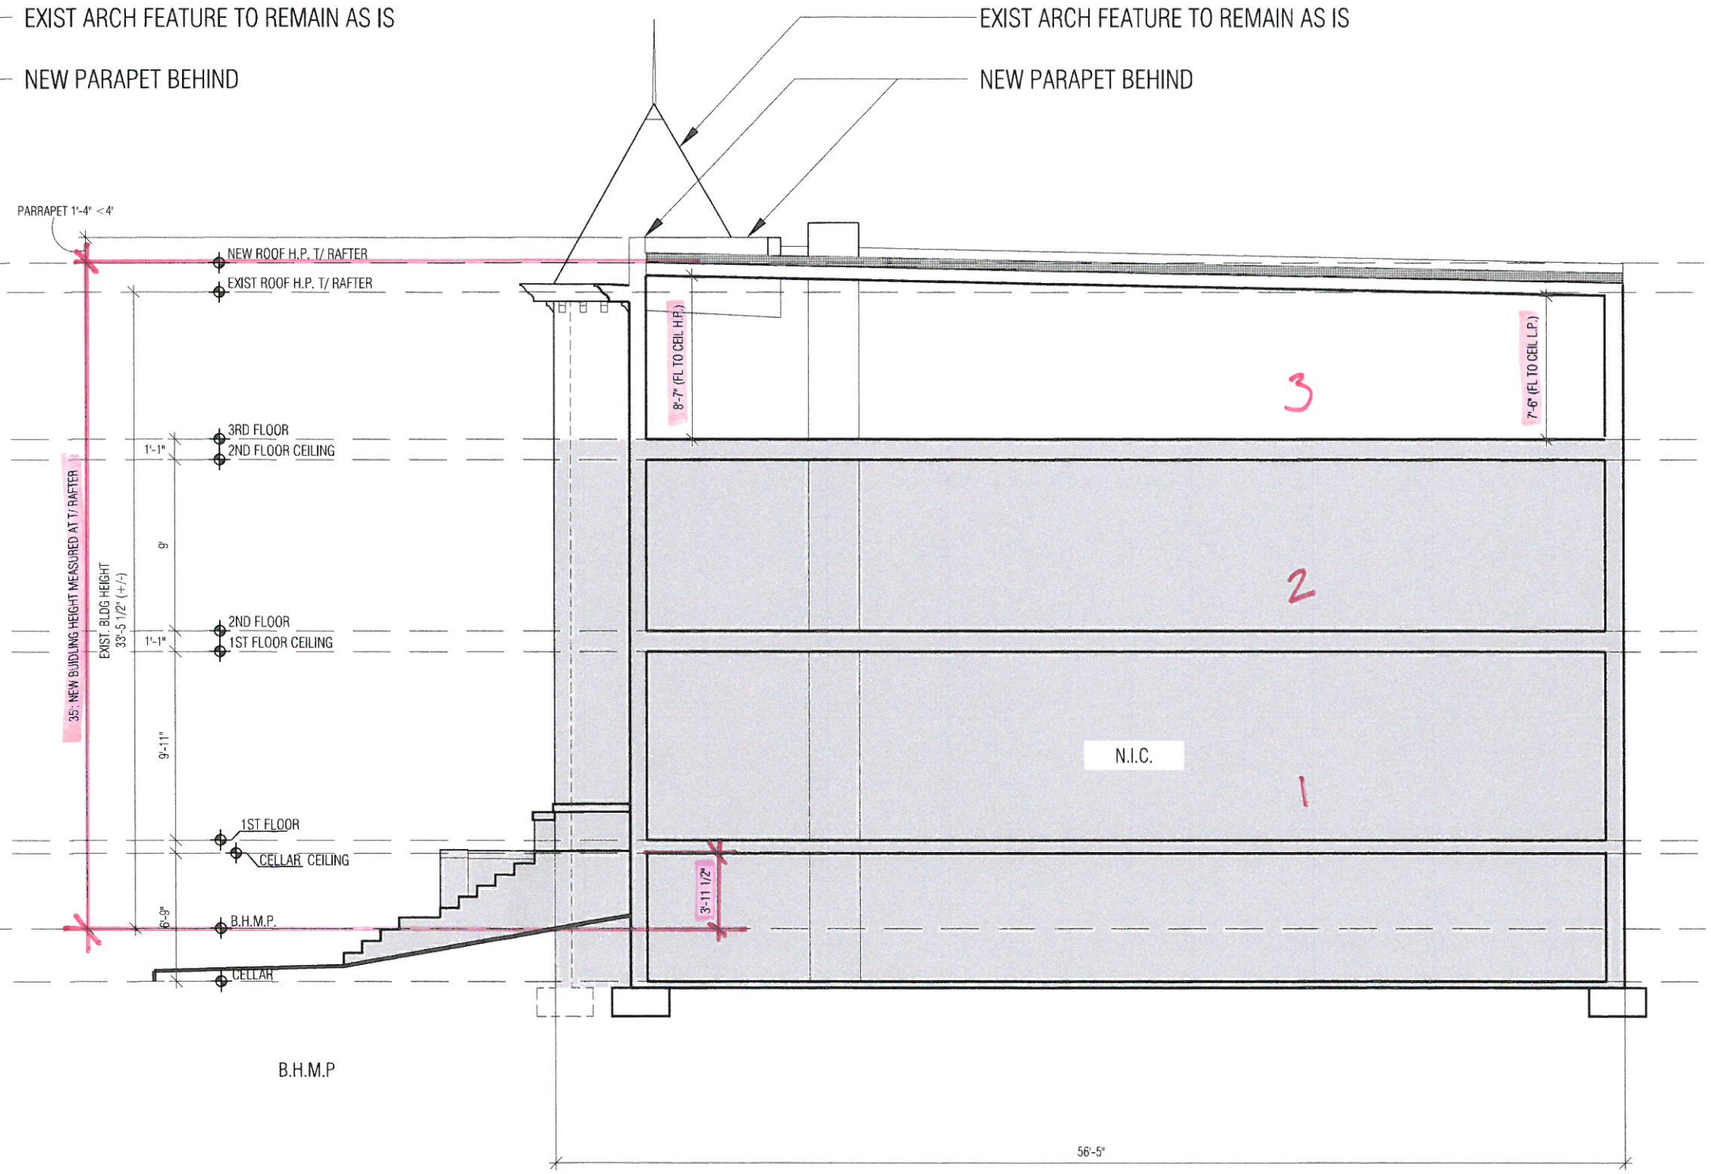

PORPOSED BUILDING SECTION N-S

SCALE: 1/8" = 1'-0"

55 SEATON PL NW, WASHINGTON, DC

ROK architecture

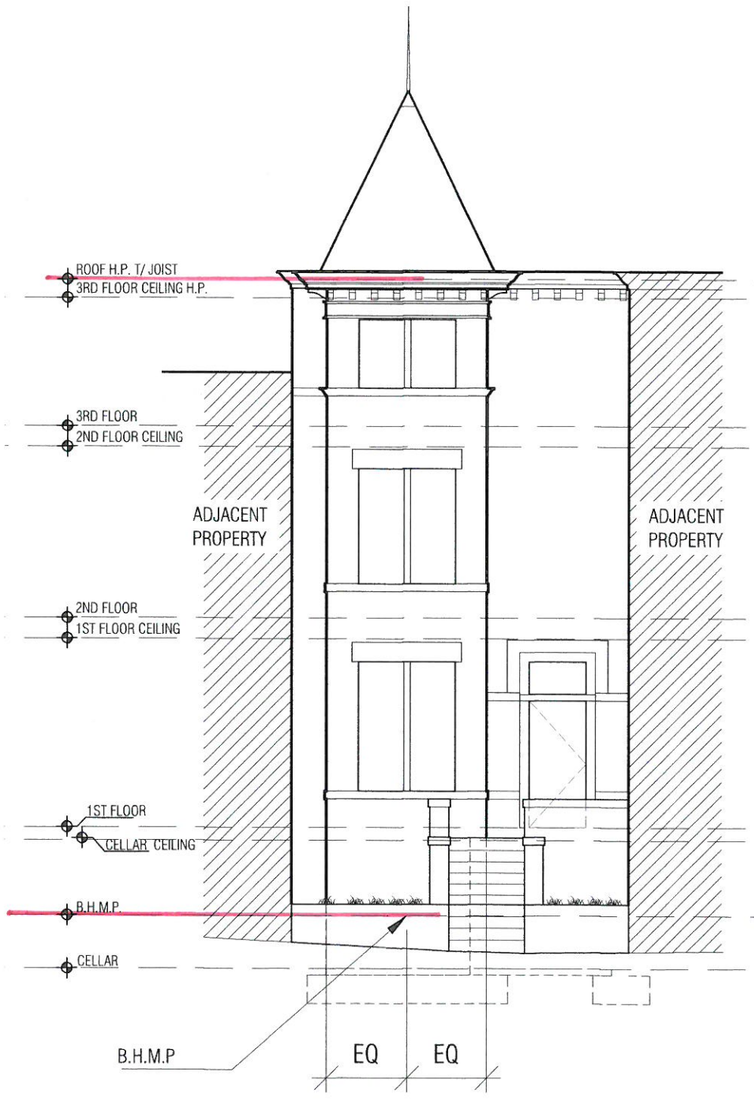

EXISITING SOUTH ELEVATION

SCALE: 1/8" = 1'-0"

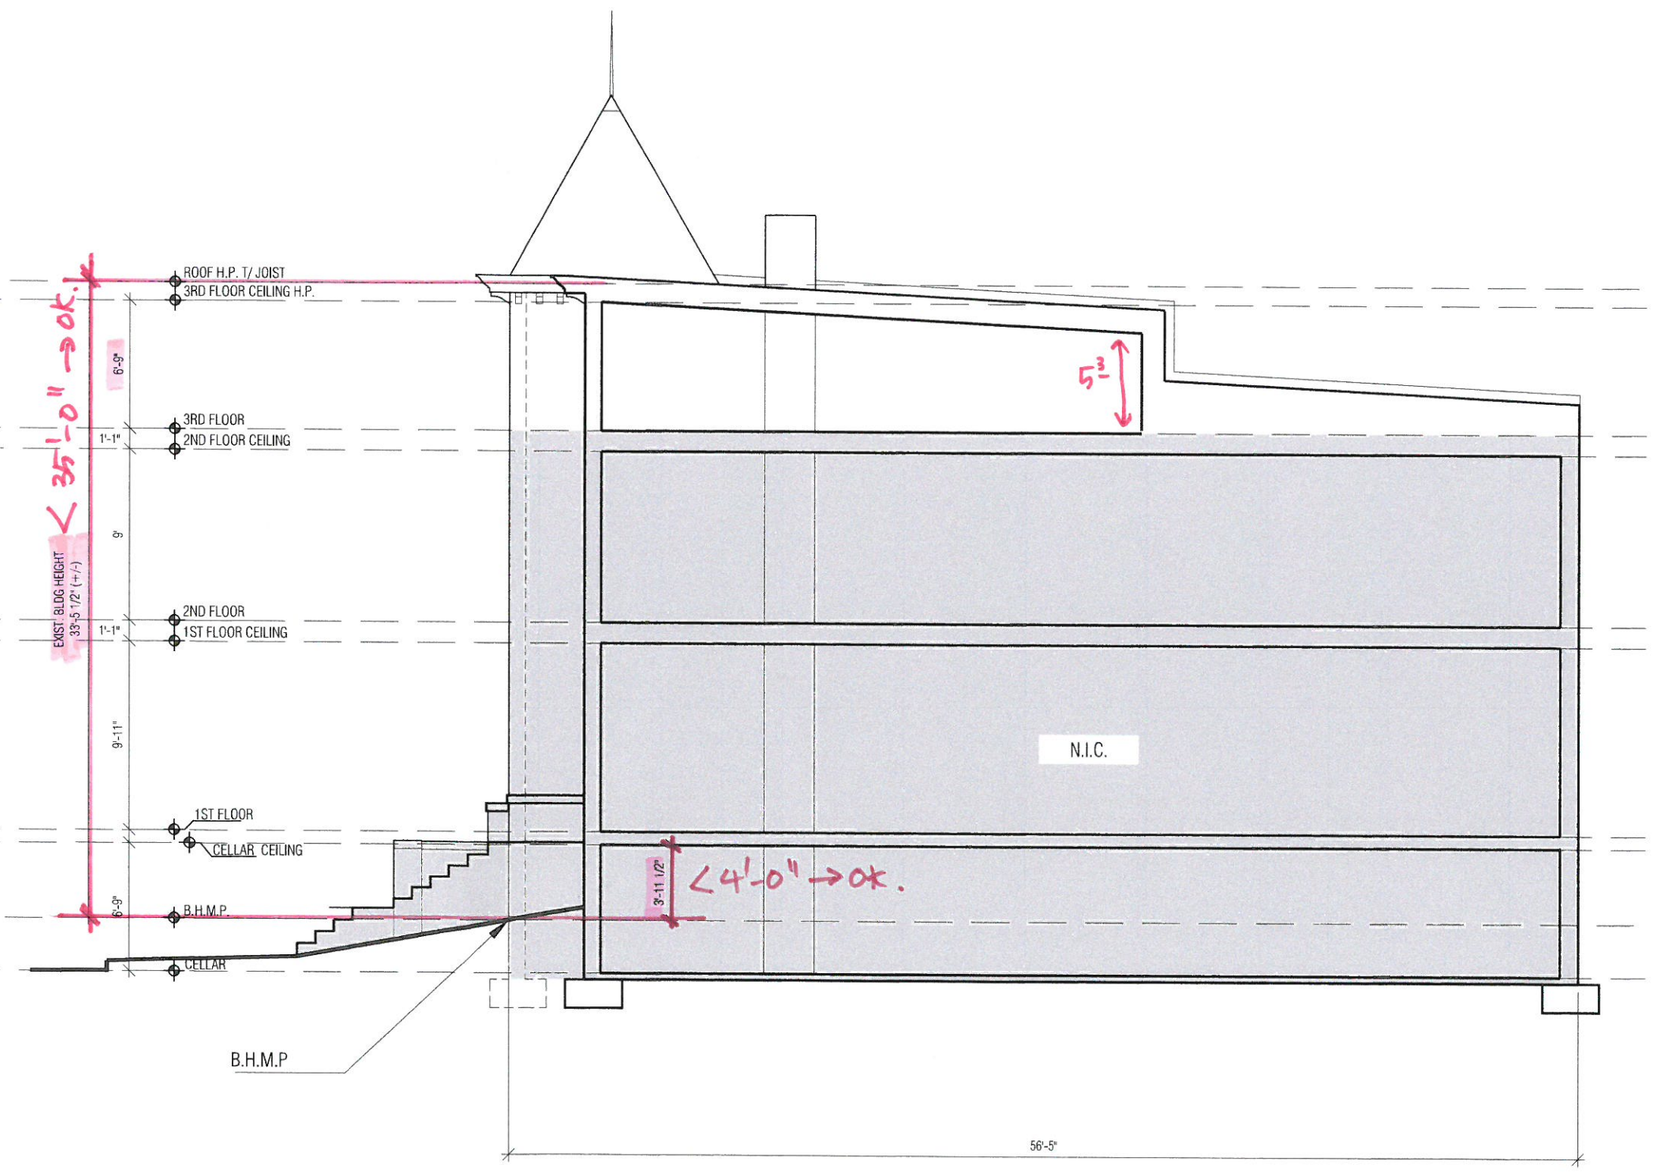

EXISITING BUILDING SECTION N-S

SCALE: 1/8" = 1'-0"

55 SEATON PL NW, WASHINGTON, DC

ROK architecture

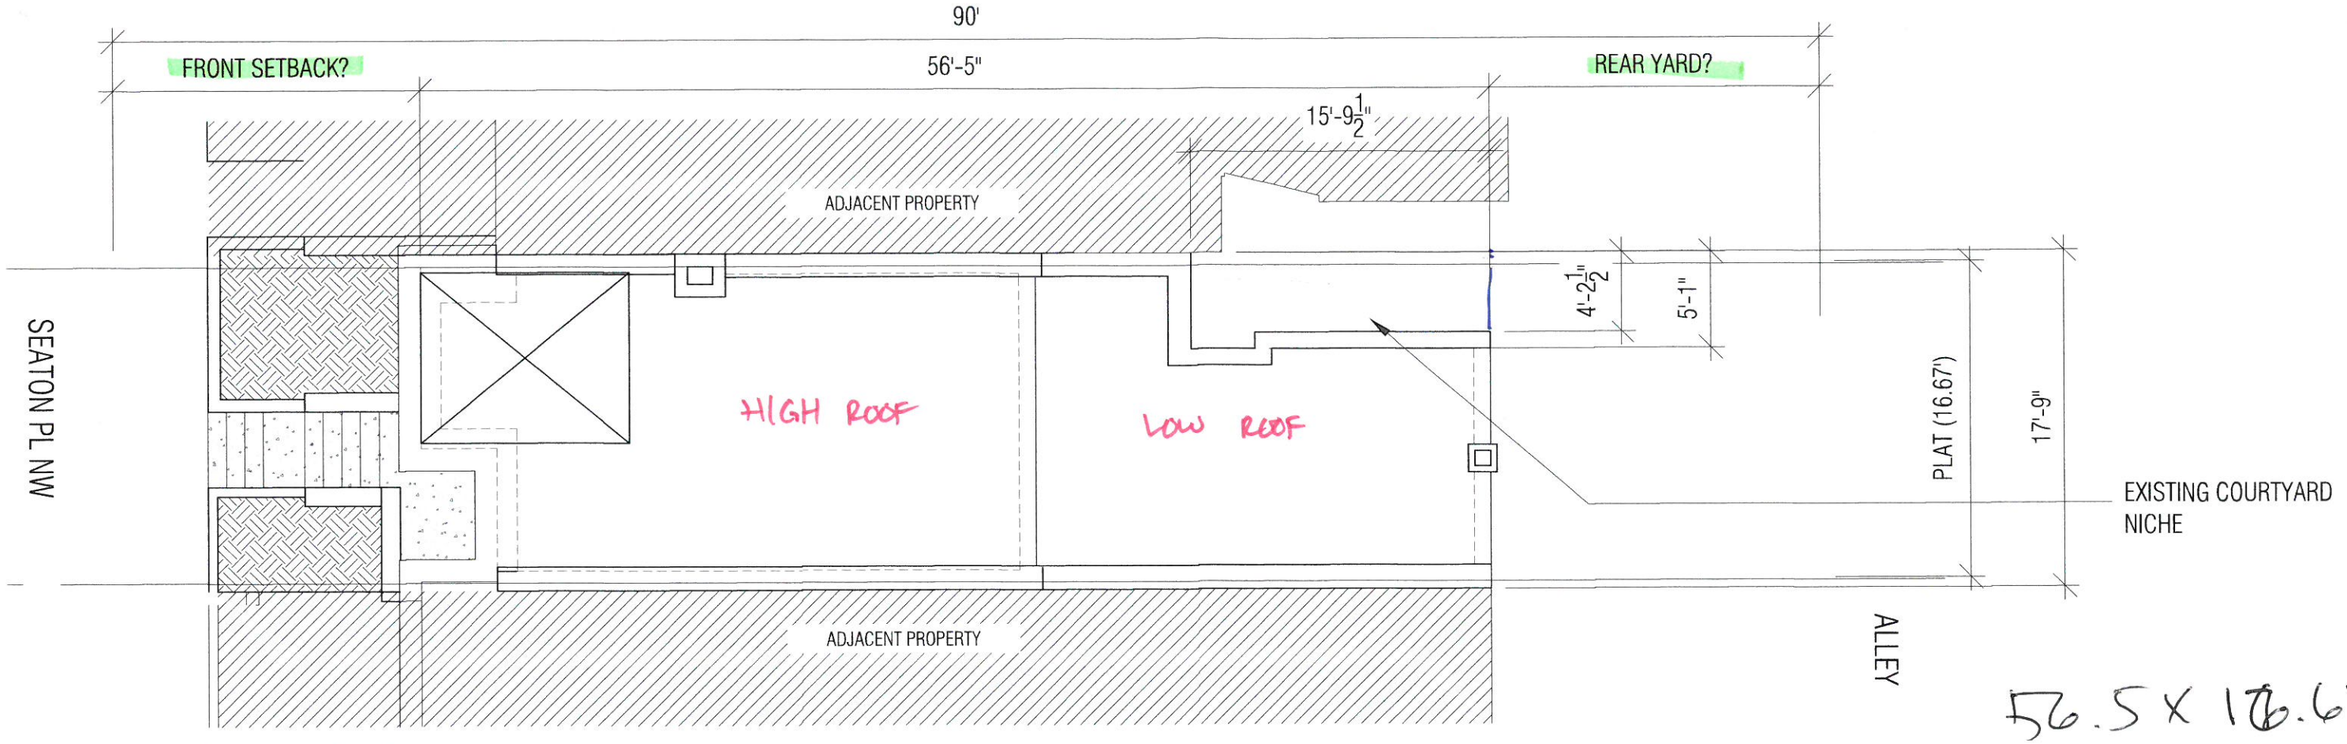

EXISITING ROOF PLAN

SCALE: 1/8" = 1'-0"

56.5 X 16.67 =

913.86 X 100 =

1500

60.92

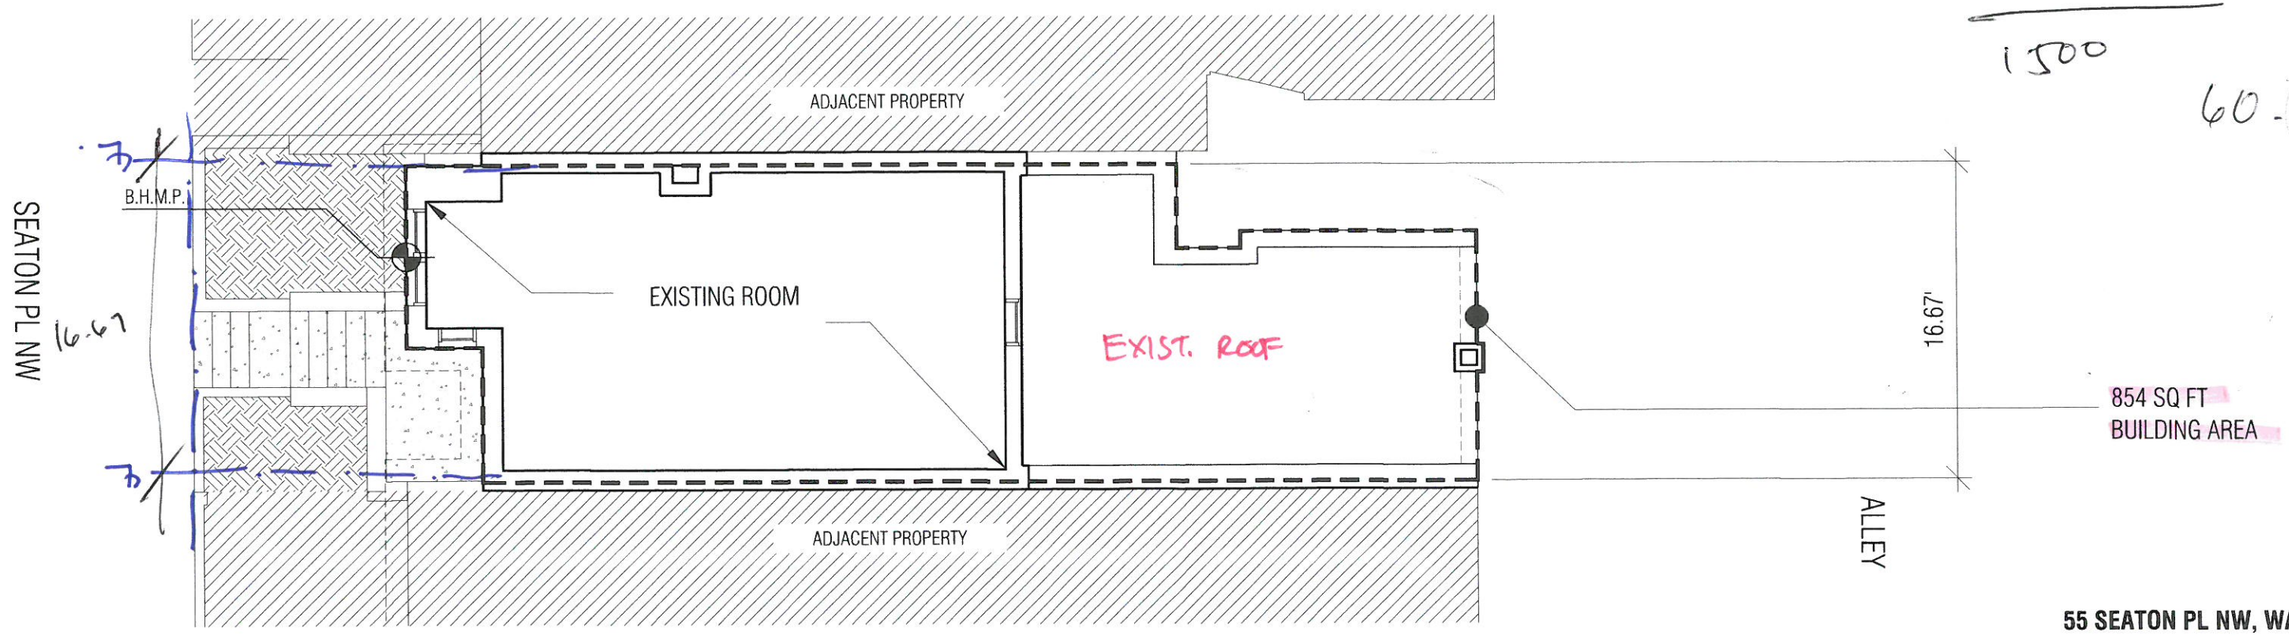

EXISITING 3RD FLOOR PLAN

SCALE: 1/8" = 1'-0"

55 SEATON PL NW, WASHINGTON, DC

ROK architecture

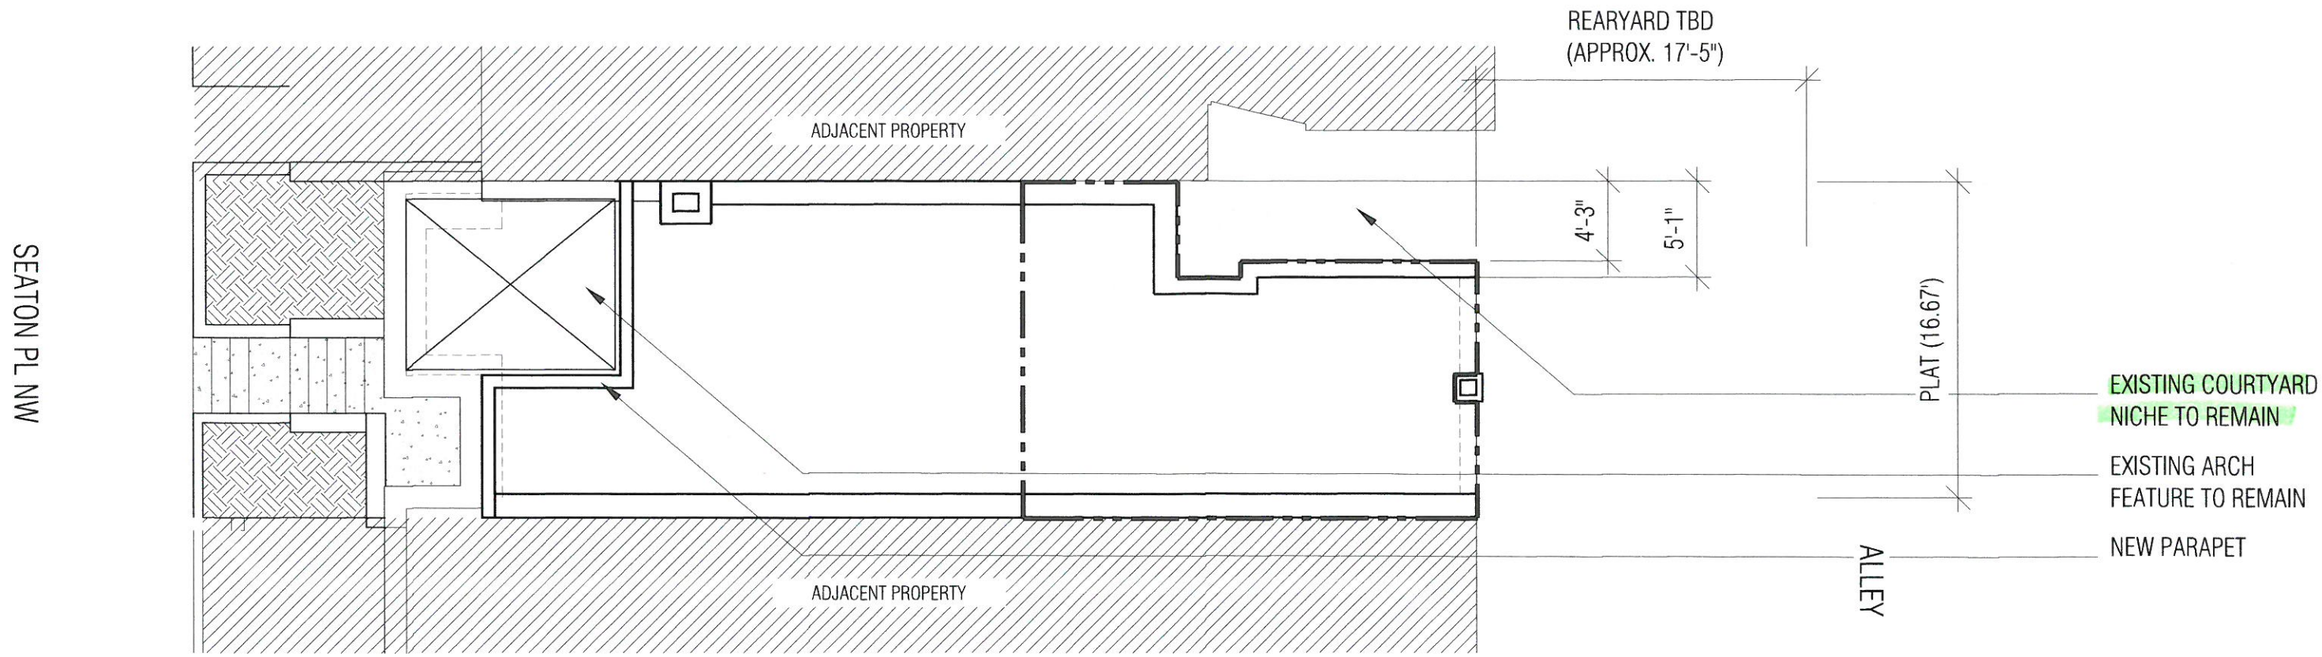

PROPOSED ROOF PLAN - SCHEME 1

SCALE: 1/8" = 1'-0"

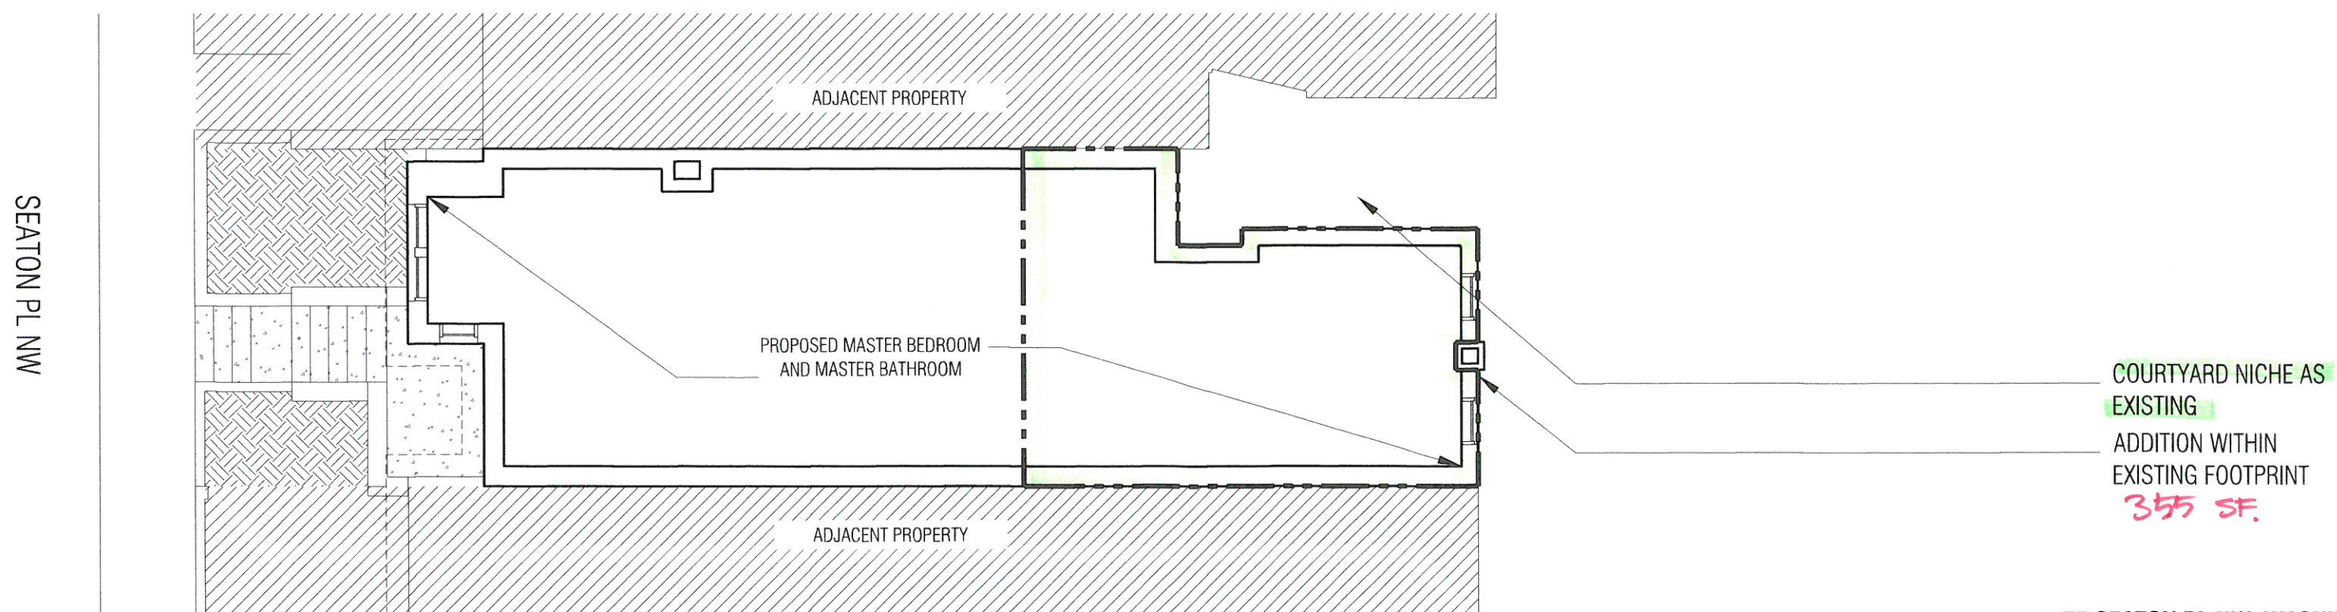

PROPOSED 3RD FLOOR PLAN - SCHEME 1

SCALE: 1/8" = 1'-0"

55 SEATON PL NW, WASHINGTON, DC

ROK architecture