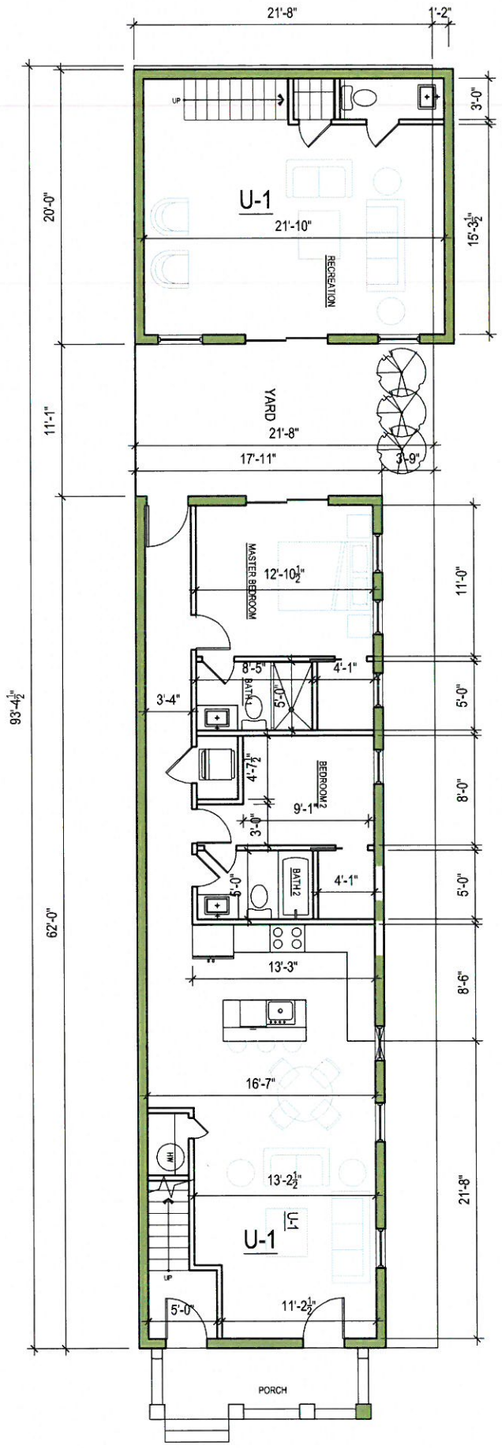

1ST FLOOR

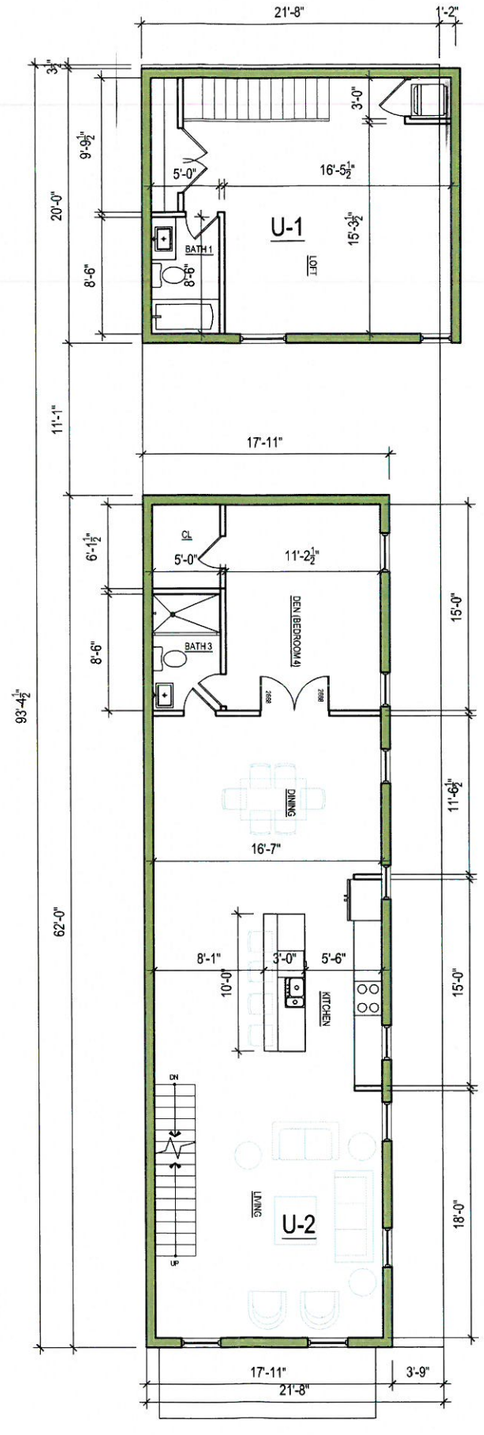

2ND FLOOR

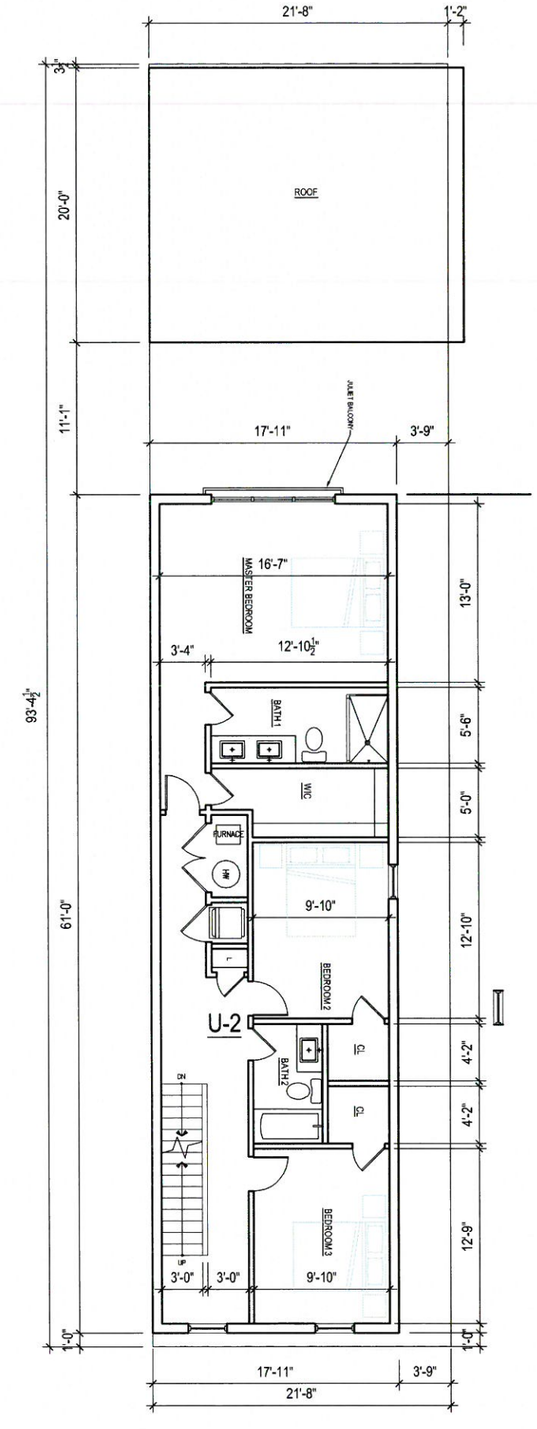

3RD FLOOR ADDITION

1545 6TH ST NW

EXIST. FRONT ELEVATION

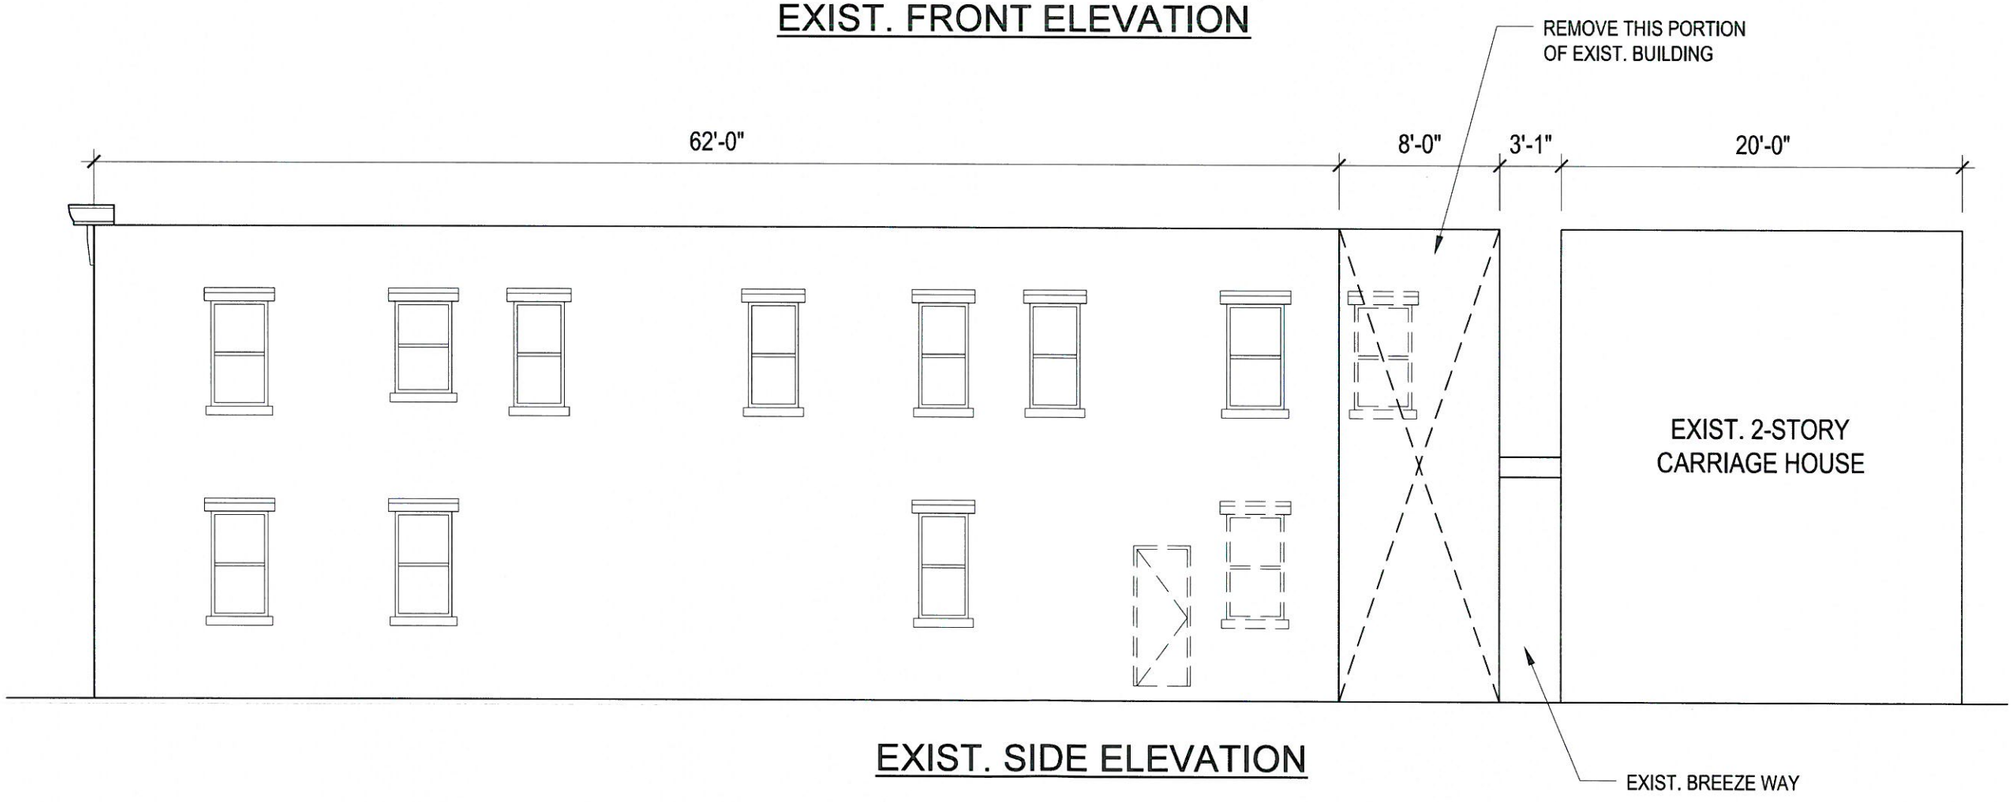

EXIST. SIDE ELEVATION

1545 6TH ST NW

PROPOSED FRONT ELEVATION

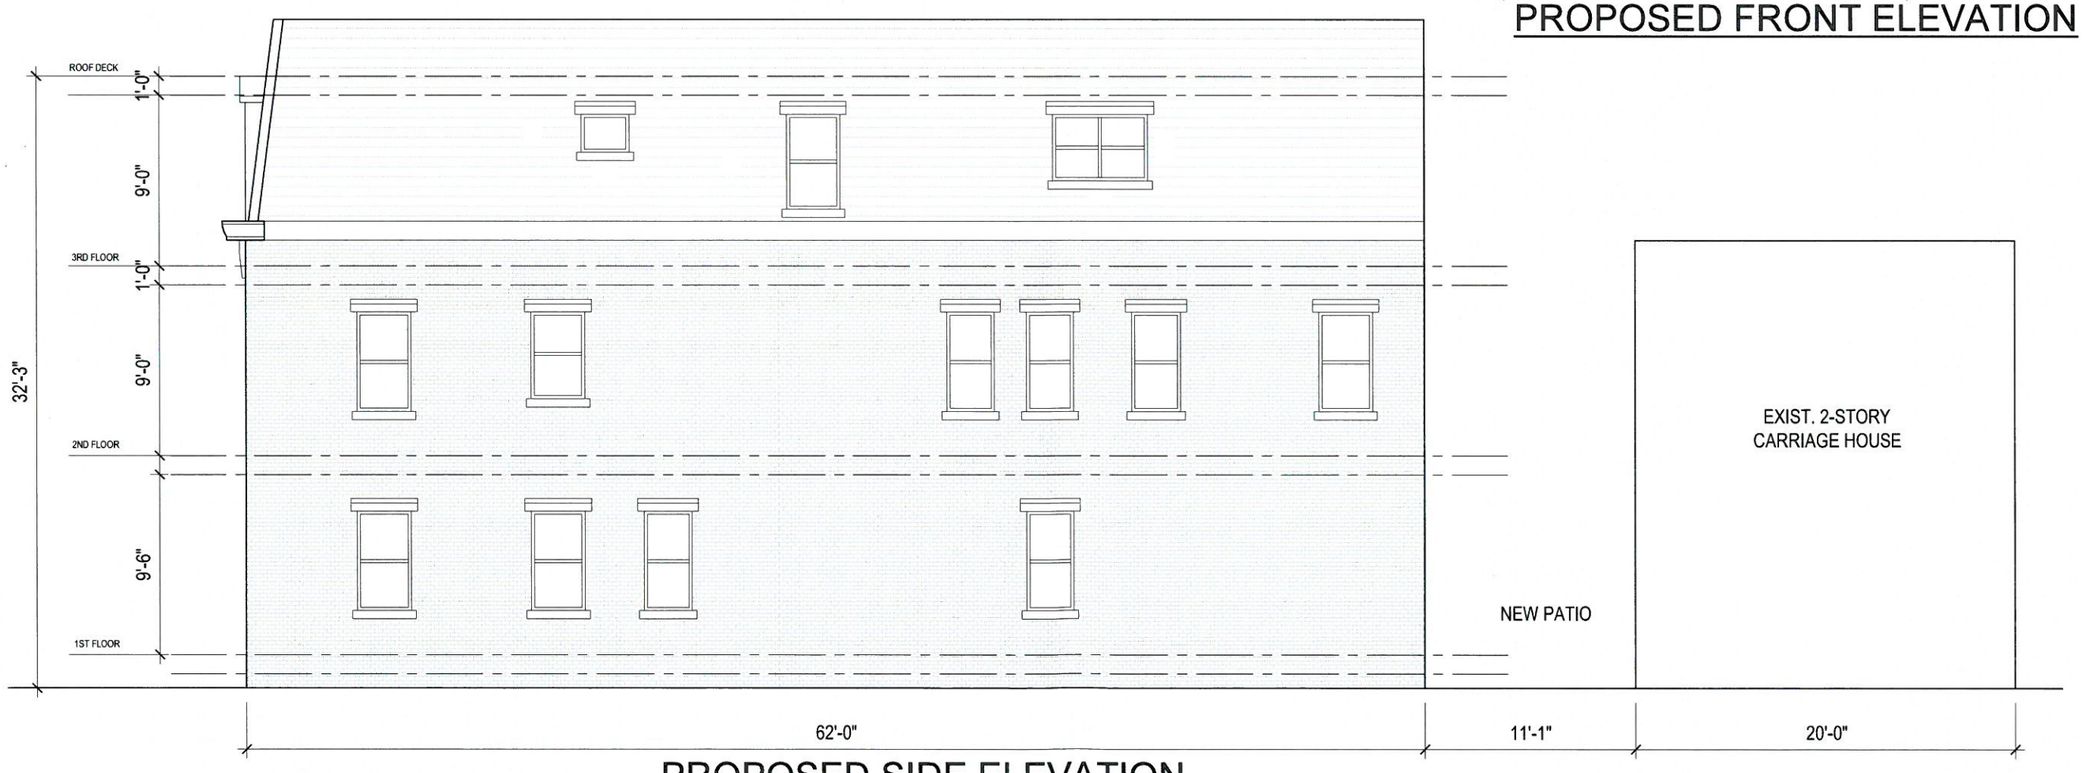

PROPOSED SIDE ELEVATION