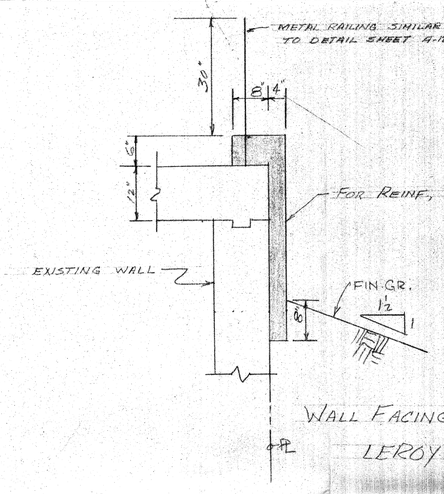

WALL FACING PROJECTION AT LEROY PLACE

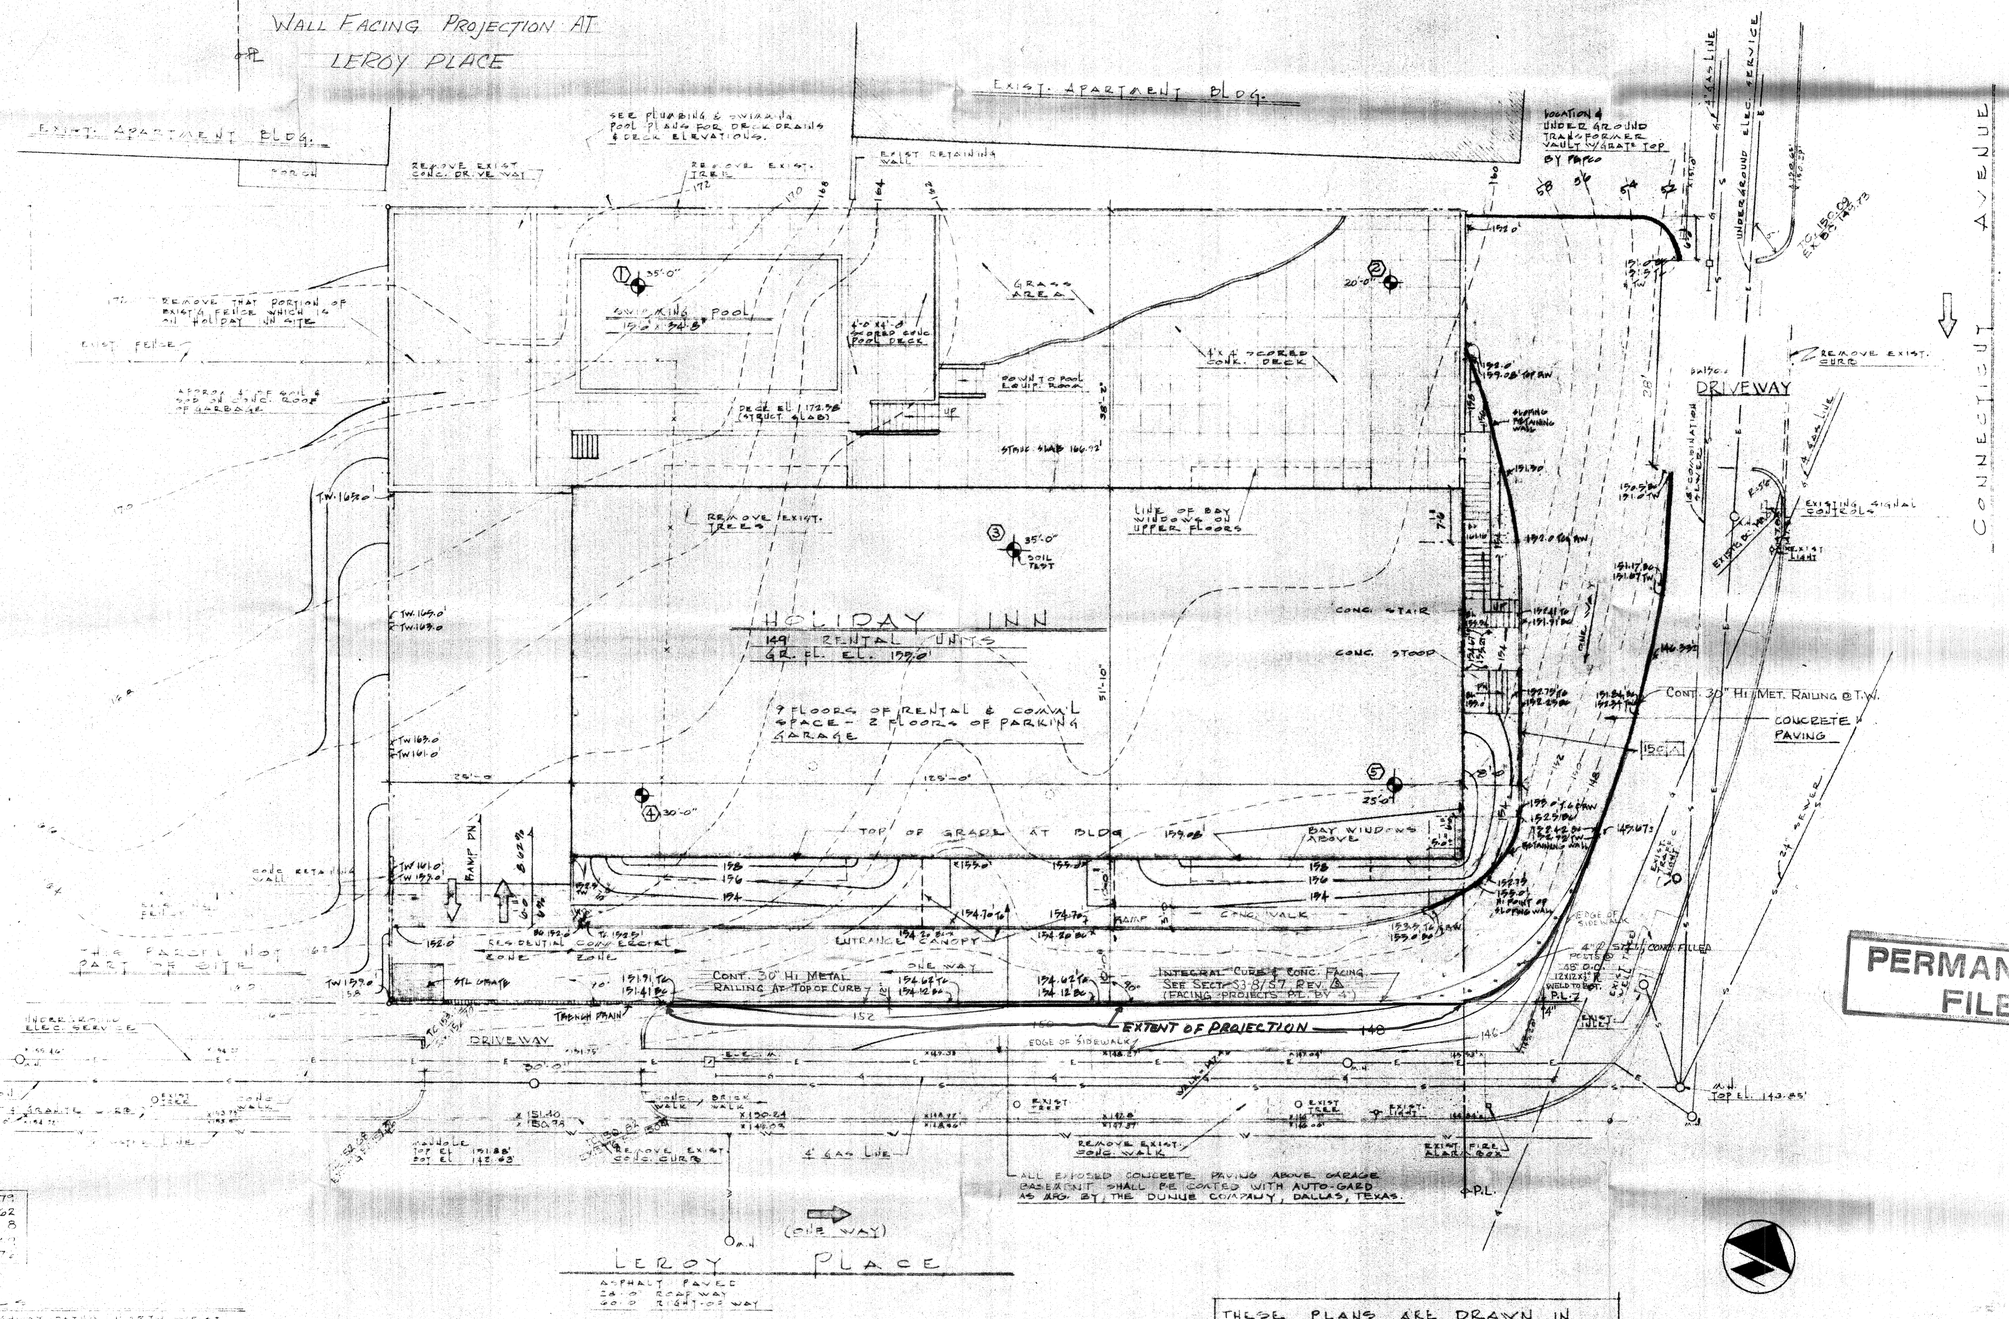

PERMANENT FILE

ROOM SCHEDULE

DOUBLES	79
SUITES	62
LIVING ROOMS	8
TOTAL RENTAL UNIT	149
TOTS - PARKING	70

GENERAL NOTES

SITE IS TO BE SERVED BY A HIGHWAY PATH NORTH WEST (STREET OF ARCHITECTURAL STATUS) TO BE 282 INTER ELEVATION (2.0'0")

SITE PLAN HAS NOT BEEN BASED ON A SURVEY BY A LICENSED ENGINEER. HOWEVER, IT HAS BEEN PLANNED FROM SURVEY DATED JAN. 12 1965 ALSO SURVEY DATED APRIL 19, 1967 FROM INSPECTOR OF PERCE & STREET OF BUILDING & BY R. C. JUSTICE & ASSOCIATES.

ESTABLISHMENT OF STORM & SANITARY SEWERS IN PROCESS OF BEING OPERATED.

THESE PLANS ARE DRAWN IN ACCORDANCE WITH THE WASHINGTON D.C. BLDG CODES

PROJECTION BEYOND BUILDING LINE (4" WALL FACING AT LEROY PLACE) SEE PLAN AND DETAIL UPPER LEFT.

PROJECTIONS NOT INCLUDED IN ZONING APPROVAL

COMPLIES WITH REQUIREMENTS OF ZONING REGULATIONS
Initial
25 JUL 1969

PROJECTIONS BEYOND THE BUILDING LINE APPROVED

PLOT PLAN

SCALE 1" = 10'-0"

TOTAL RENTAL UNITS — 149

TOTAL PARKING — 70

DRAWN	DESCRIPTION	CHECK
[illegible]	REDRAWN & REISSUED	
[illegible]		
REV. 7/[illegible]/67 (1)		
REV. [illegible]		
REV. 4/9/69	CORRECTIONS AS PER BLDG DEPT.	
REV. 5-29-69	REVISED CONTOURS AT LEROY PLACE, ADDED METAL RAILINGS AT TOPS OF CURBS & WALLS AS SHOWN. REVISED WALL LAYOUT, CURBS & ADDED FACING. ADDED STL. POSTS.	

Holiday Inn®

WASHINGTON, D.C.

william w. bond, jr. & associates
architects engineers
memphis, tennessee

THESE PLANS ARE THE PROPERTY OF WILLIAM W. BOND JR. ARCHITECT. THEY SHALL ONLY BE USED FOR THE CONSTRUCTION OF THE BUILDING SO DESIGNATED IN THE TITLE BLOCK. NO CHANGES ARE TO BE MADE WITHOUT WRITTEN APPROVAL OF THE ARCHITECT, AND UPON COMPLETION OF THE JOB ALL PLANS AND SPECIFICATIONS SHALL BE RETURNED TO THE ARCHITECT.

7/25/69

COMM. NO. 87030

DATE 5-[illegible]

SHEET NO. A-1