Tab A

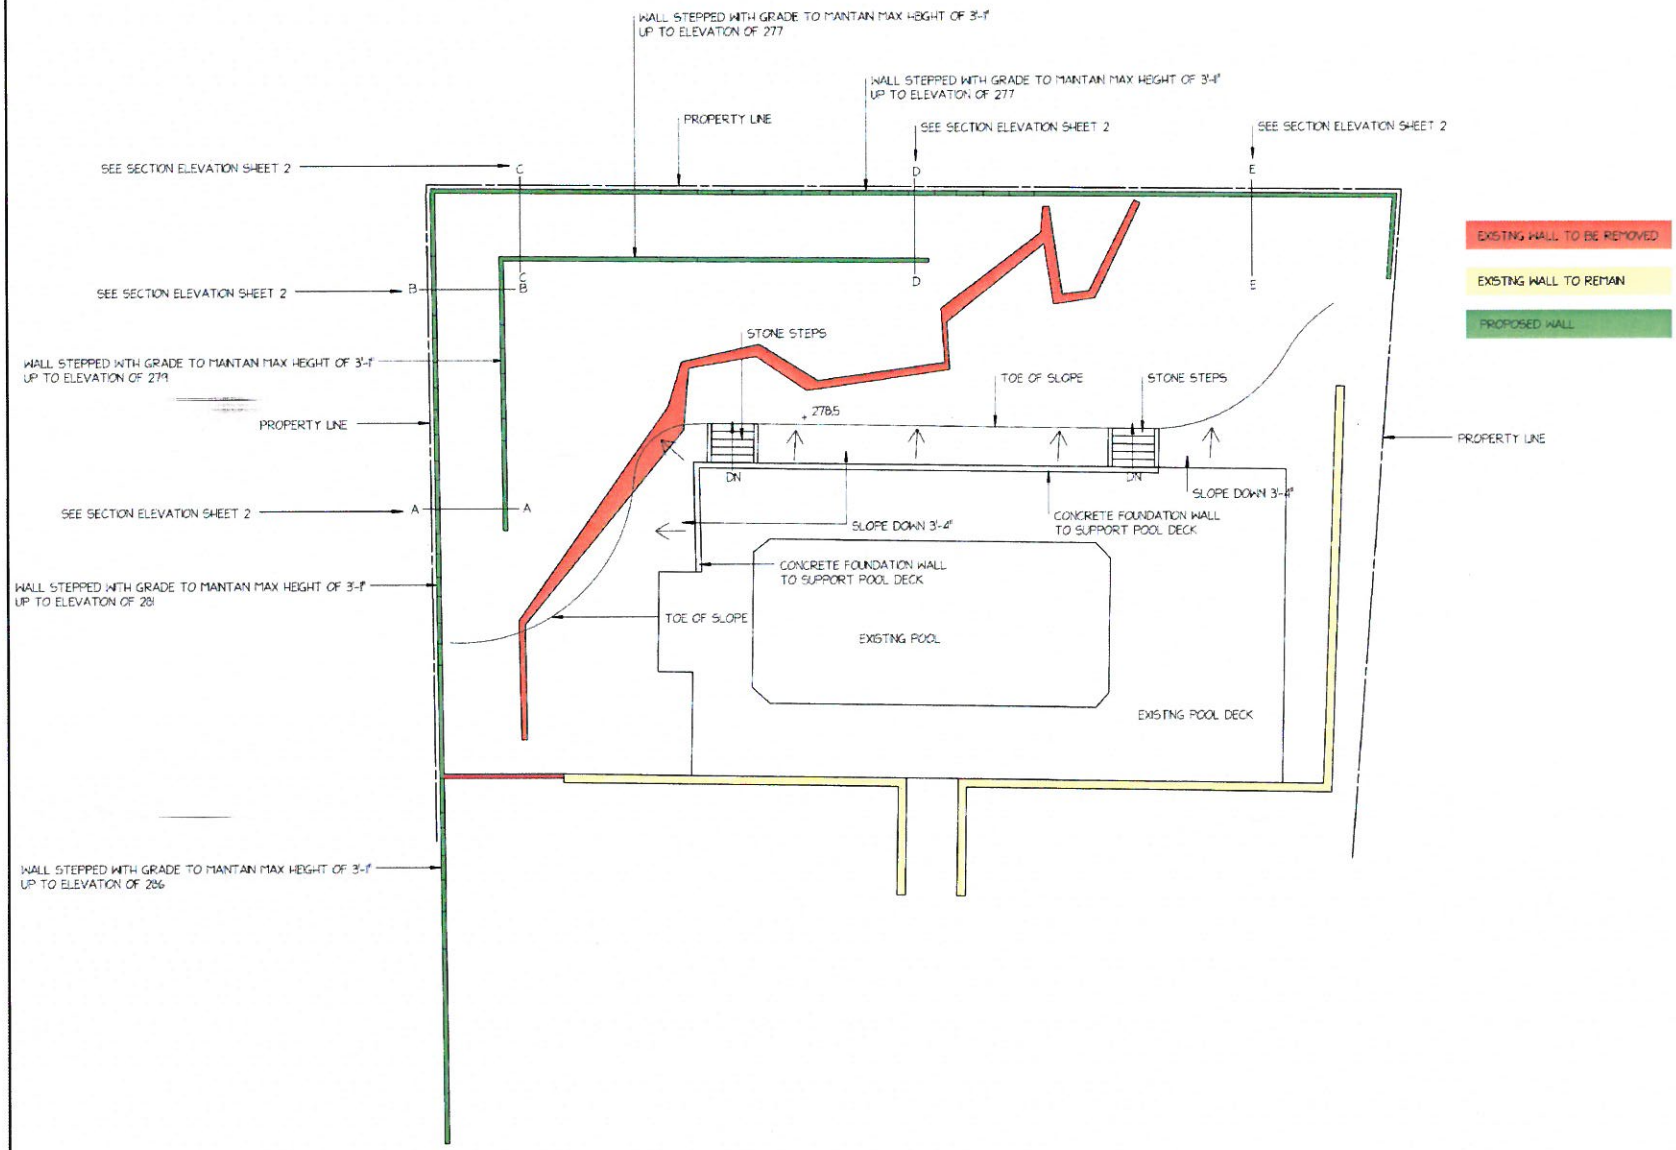

TERRACED RETAINING WALL CONCEPT PLAN

FOR CONCEPT REVIEW ONLY
PLANS FOR PERMITING AND CONSTRUCTION TO BE PREPARED BY CIVIL AND STRUCTURAL ENGINEERS

YOUR landscape COMPANY
Wheat's
JEFF KRYNTSKY

NORTH

ADAMS RESIDENCE
5019 LOWELL STREET NW, WASHINGTON, DC

SCALE 1"=10'
DATE 7-18-2017
DRAWING # 1 OF 2

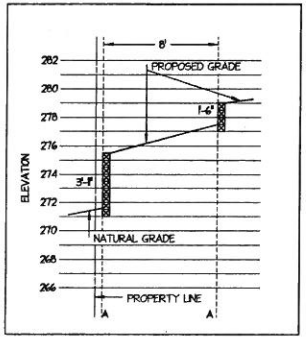

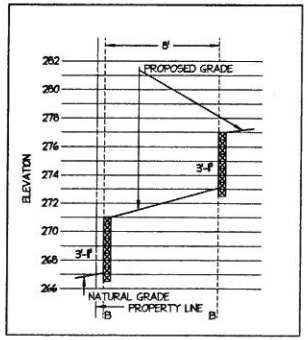

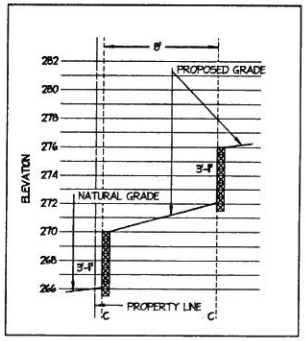

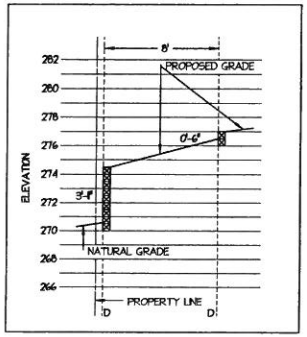

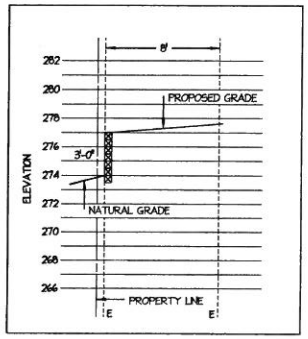

CROSS SECTION ELEVATION DETAILS
SEE SHEET 1 FOR CORESPONDING SECTION LOCATION

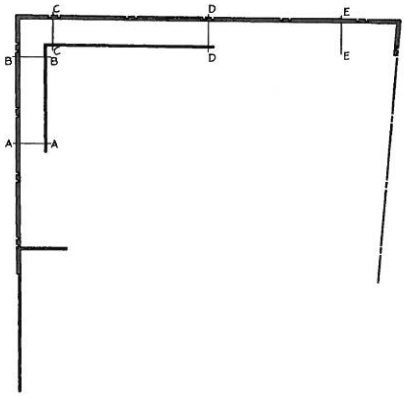

SECTION DETAIL LOCATIONS

YOUR landscape COMPANY
Wheat's
JEFF KRYNTSKY

NORTH

ADAMS RESIDENCE
5019 LOWELL STREET NW, WASHINGTON, DC

SCALE: 1=1'-0"
DATE: 7-18-2017
DRAWING #: 2 OF 2