CROSS SECTION THROUGH SUB-GRADE GARAGE AND DRIVEWAY

SCALE: 1"=5' H&V

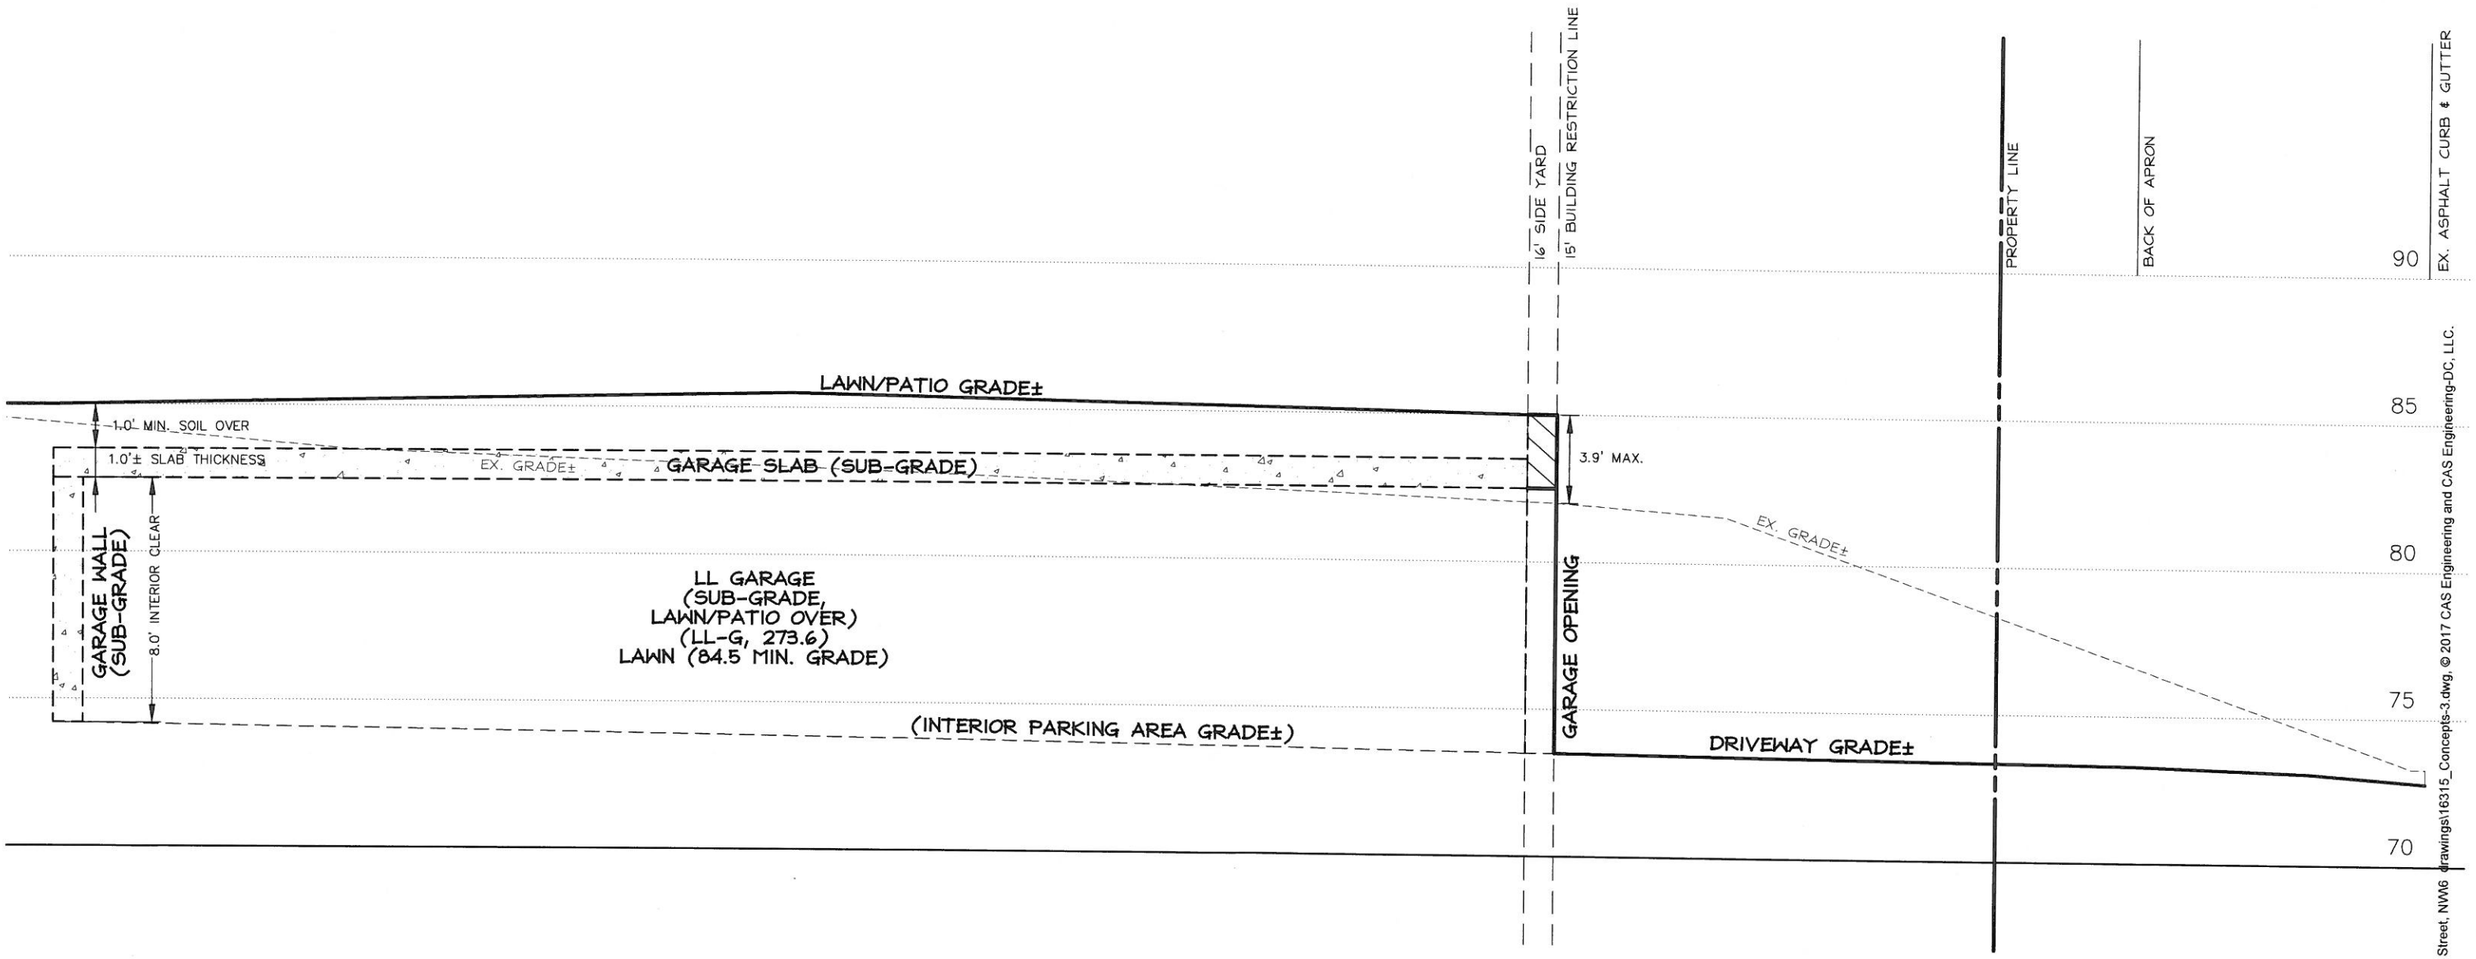

P:\2016\16315__3301 Fessenden Street, NW\6 drawings\16315_Concepts-3.dwg, © 2017 CAS Engineering and CAS Engineering-DC, LLC.

CROSS SECTION THROUGH SUB-GRADE GARAGE (NON-DRIVEWAY)

SCALE: 1"=5' H&V

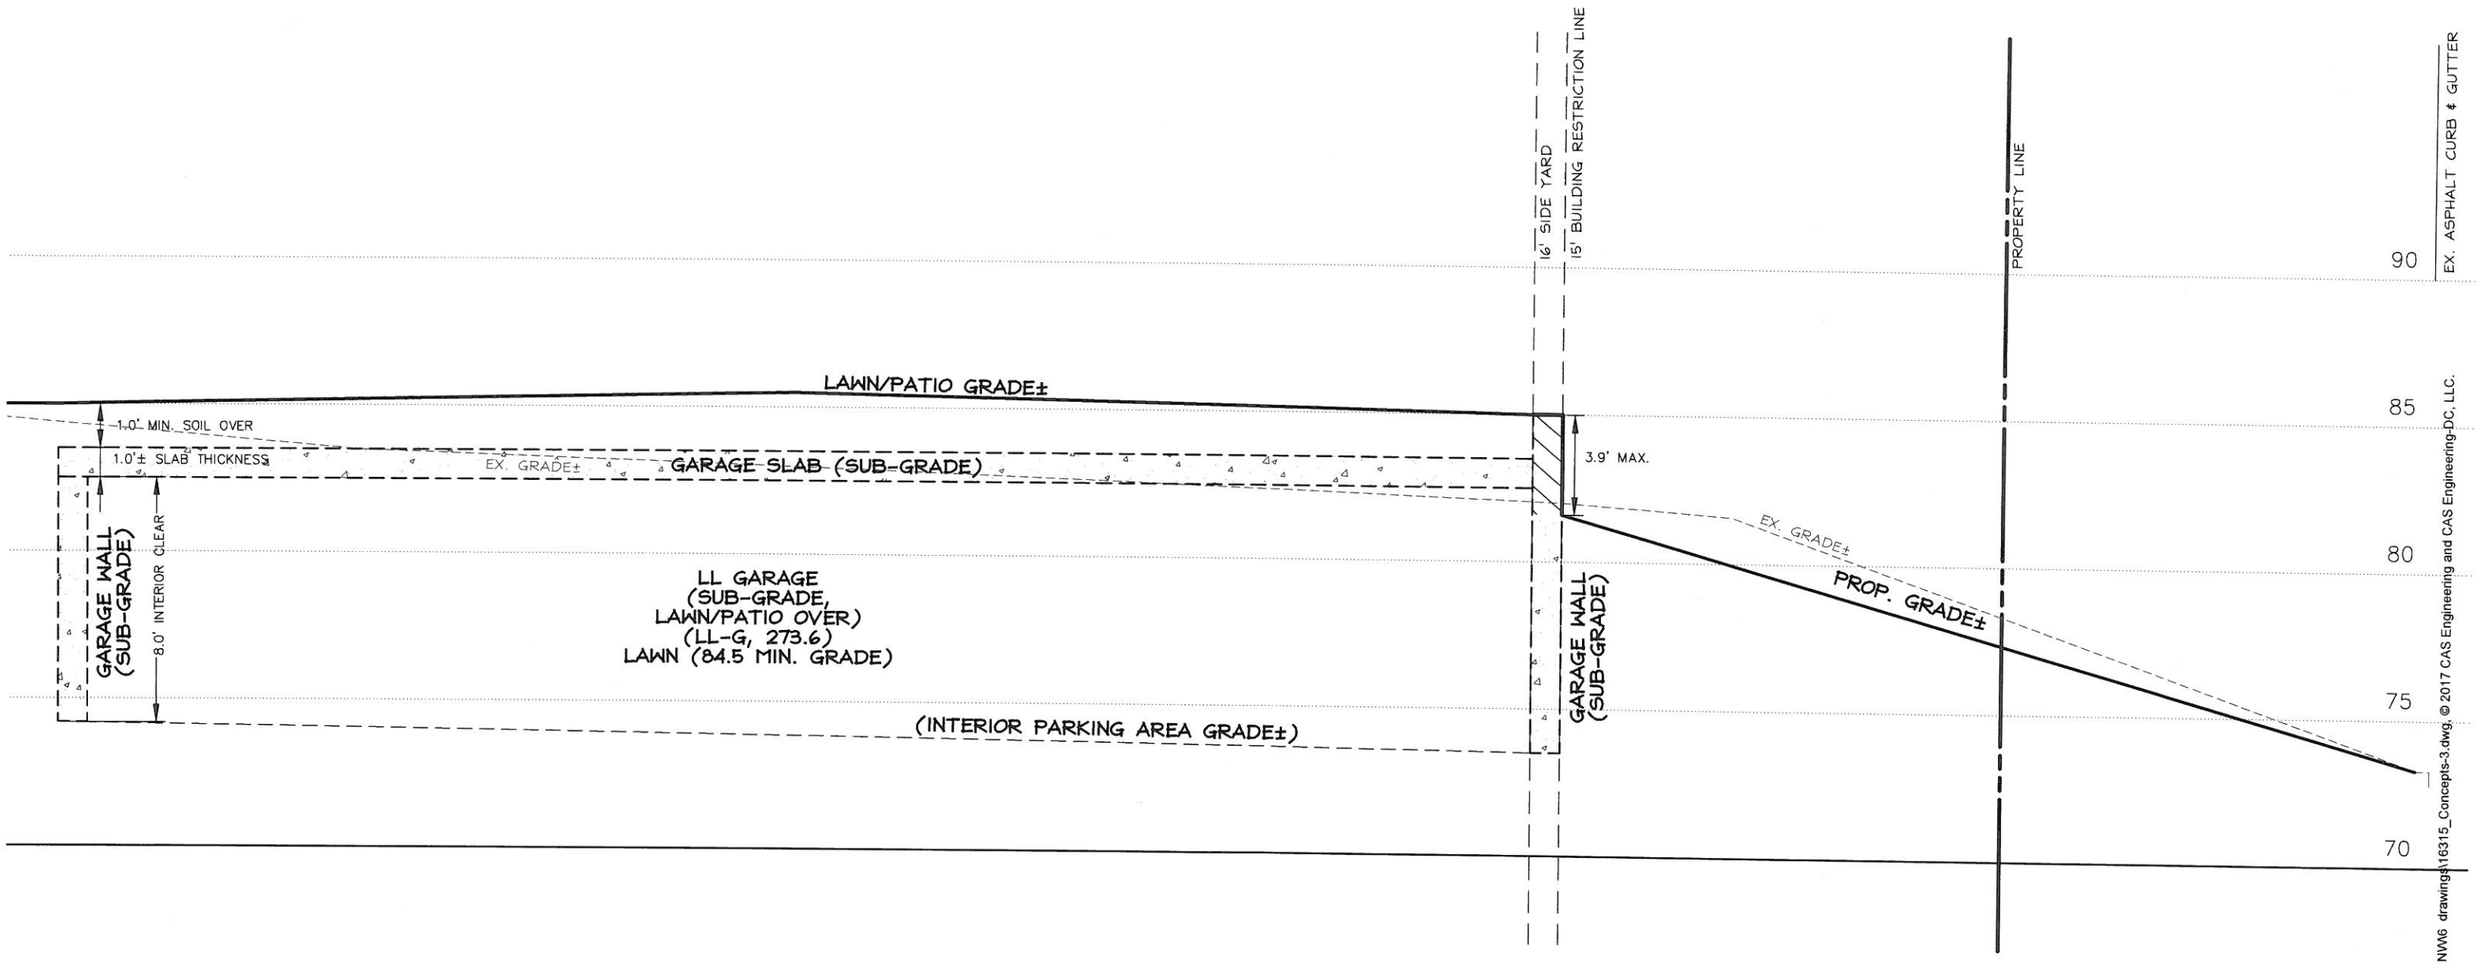

P:\2016\16315__3301 Fessenden Street, NW\6 drawings\16315_Concepts-3.dwg, © 2017 CAS Engineering and CAS Engineering-DC, LLC.

ELEVATION FACING SITE FROM BROAD BRANCH TERRACE, NW

SCALE: 1"=5' H&V

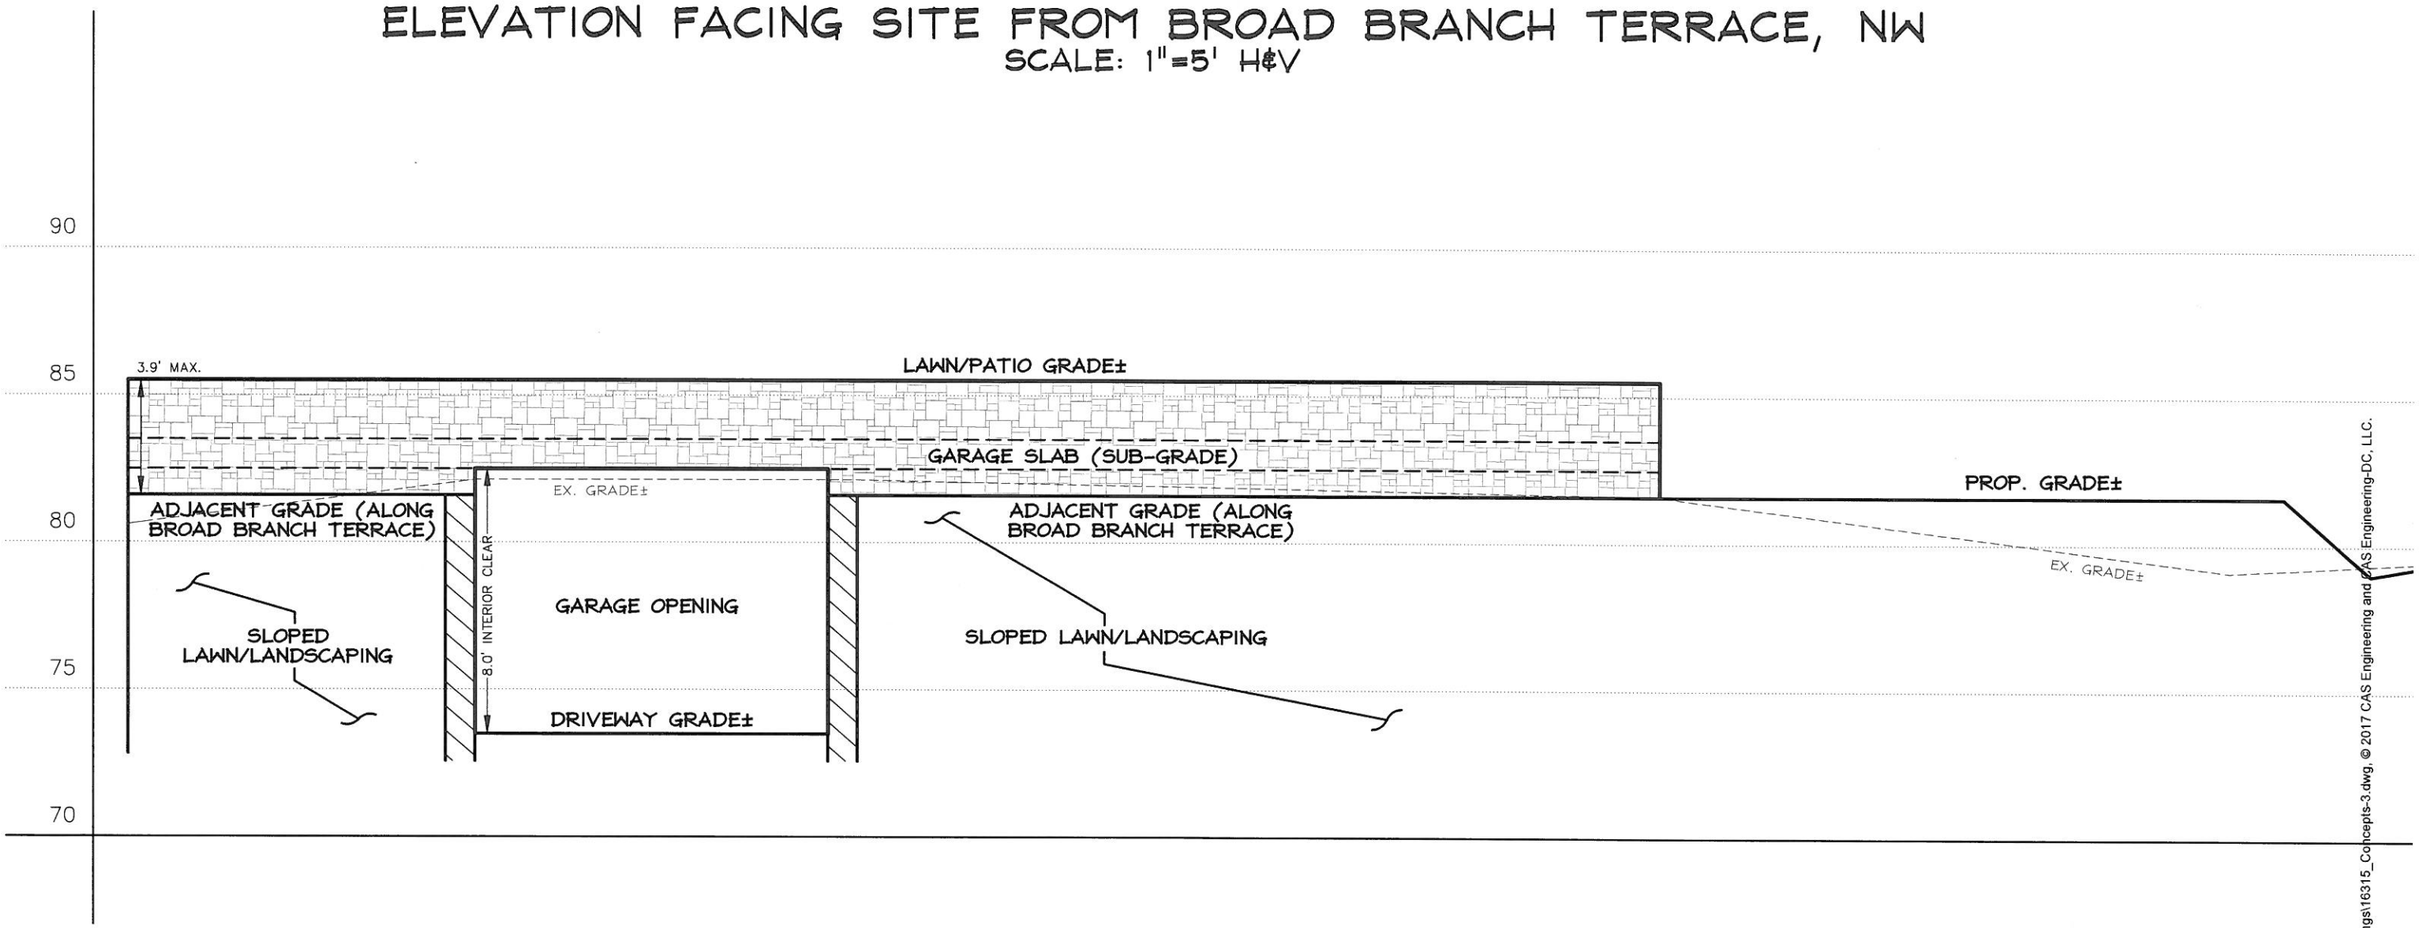

P:\2016\16315__3301 Fessenden Street, NW\6 drawings\16315_Concepts-3.dwg, © 2017 CAS Engineering and CAS Engineering-DC, LLC.