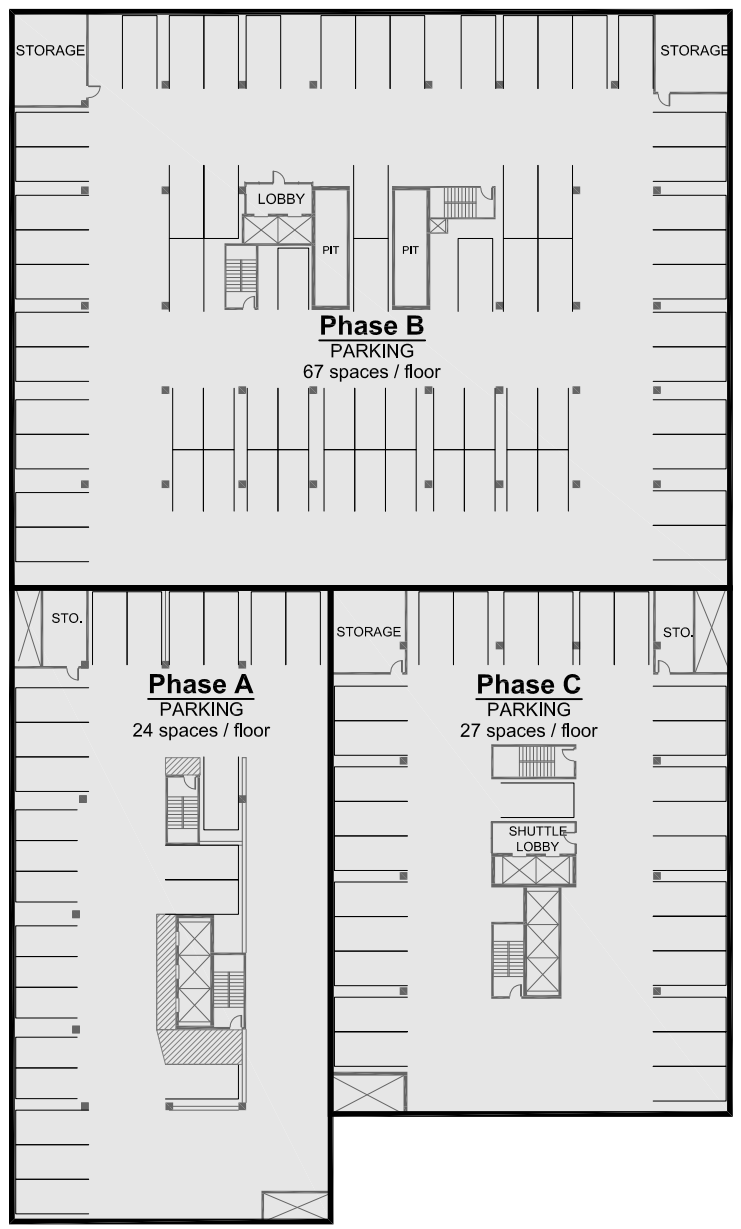


## TYPICAL PARKING PLAN

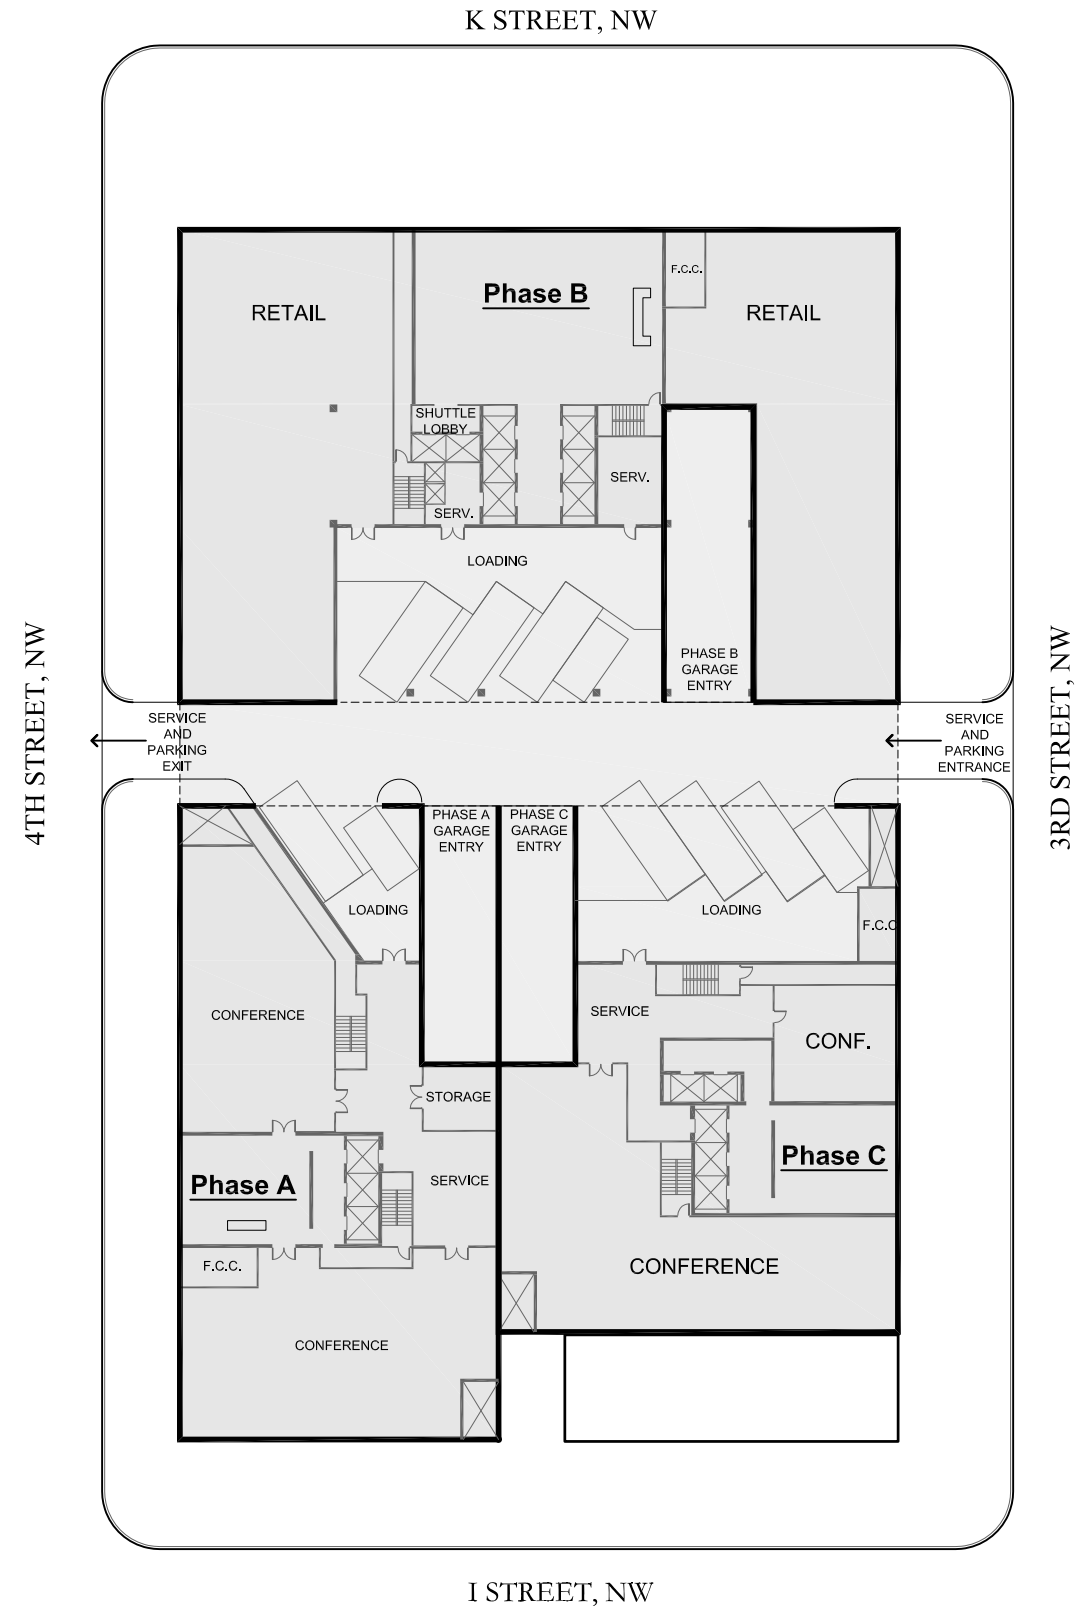


## 1ST FLOOR PLAN

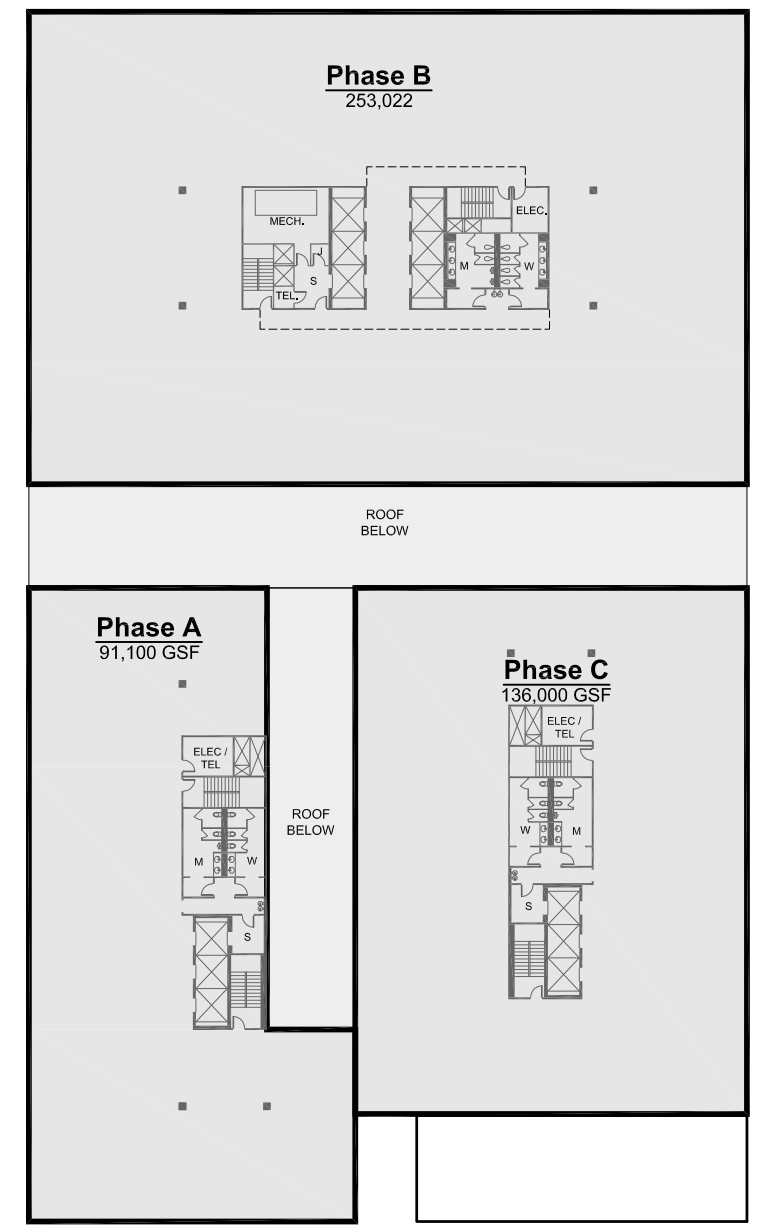


## TYPICAL FLOOR PLAN

| | | | |
|---|---|---|---|
| Phase A | 91,100 gsf | Site Area | 56,485 sf |
| Phase B | 253,022 gsf | FAR | 8.5 |
| Phase C | 136,000 gsf | | |
| Total | 480,122 gsf | | |

0' 50'

January 21, 2015
Hartman-Cox Architects

SQUARE 527
MOUNT VERNON PLACE

Quadrangle Development Corp.
The Wilkes Company