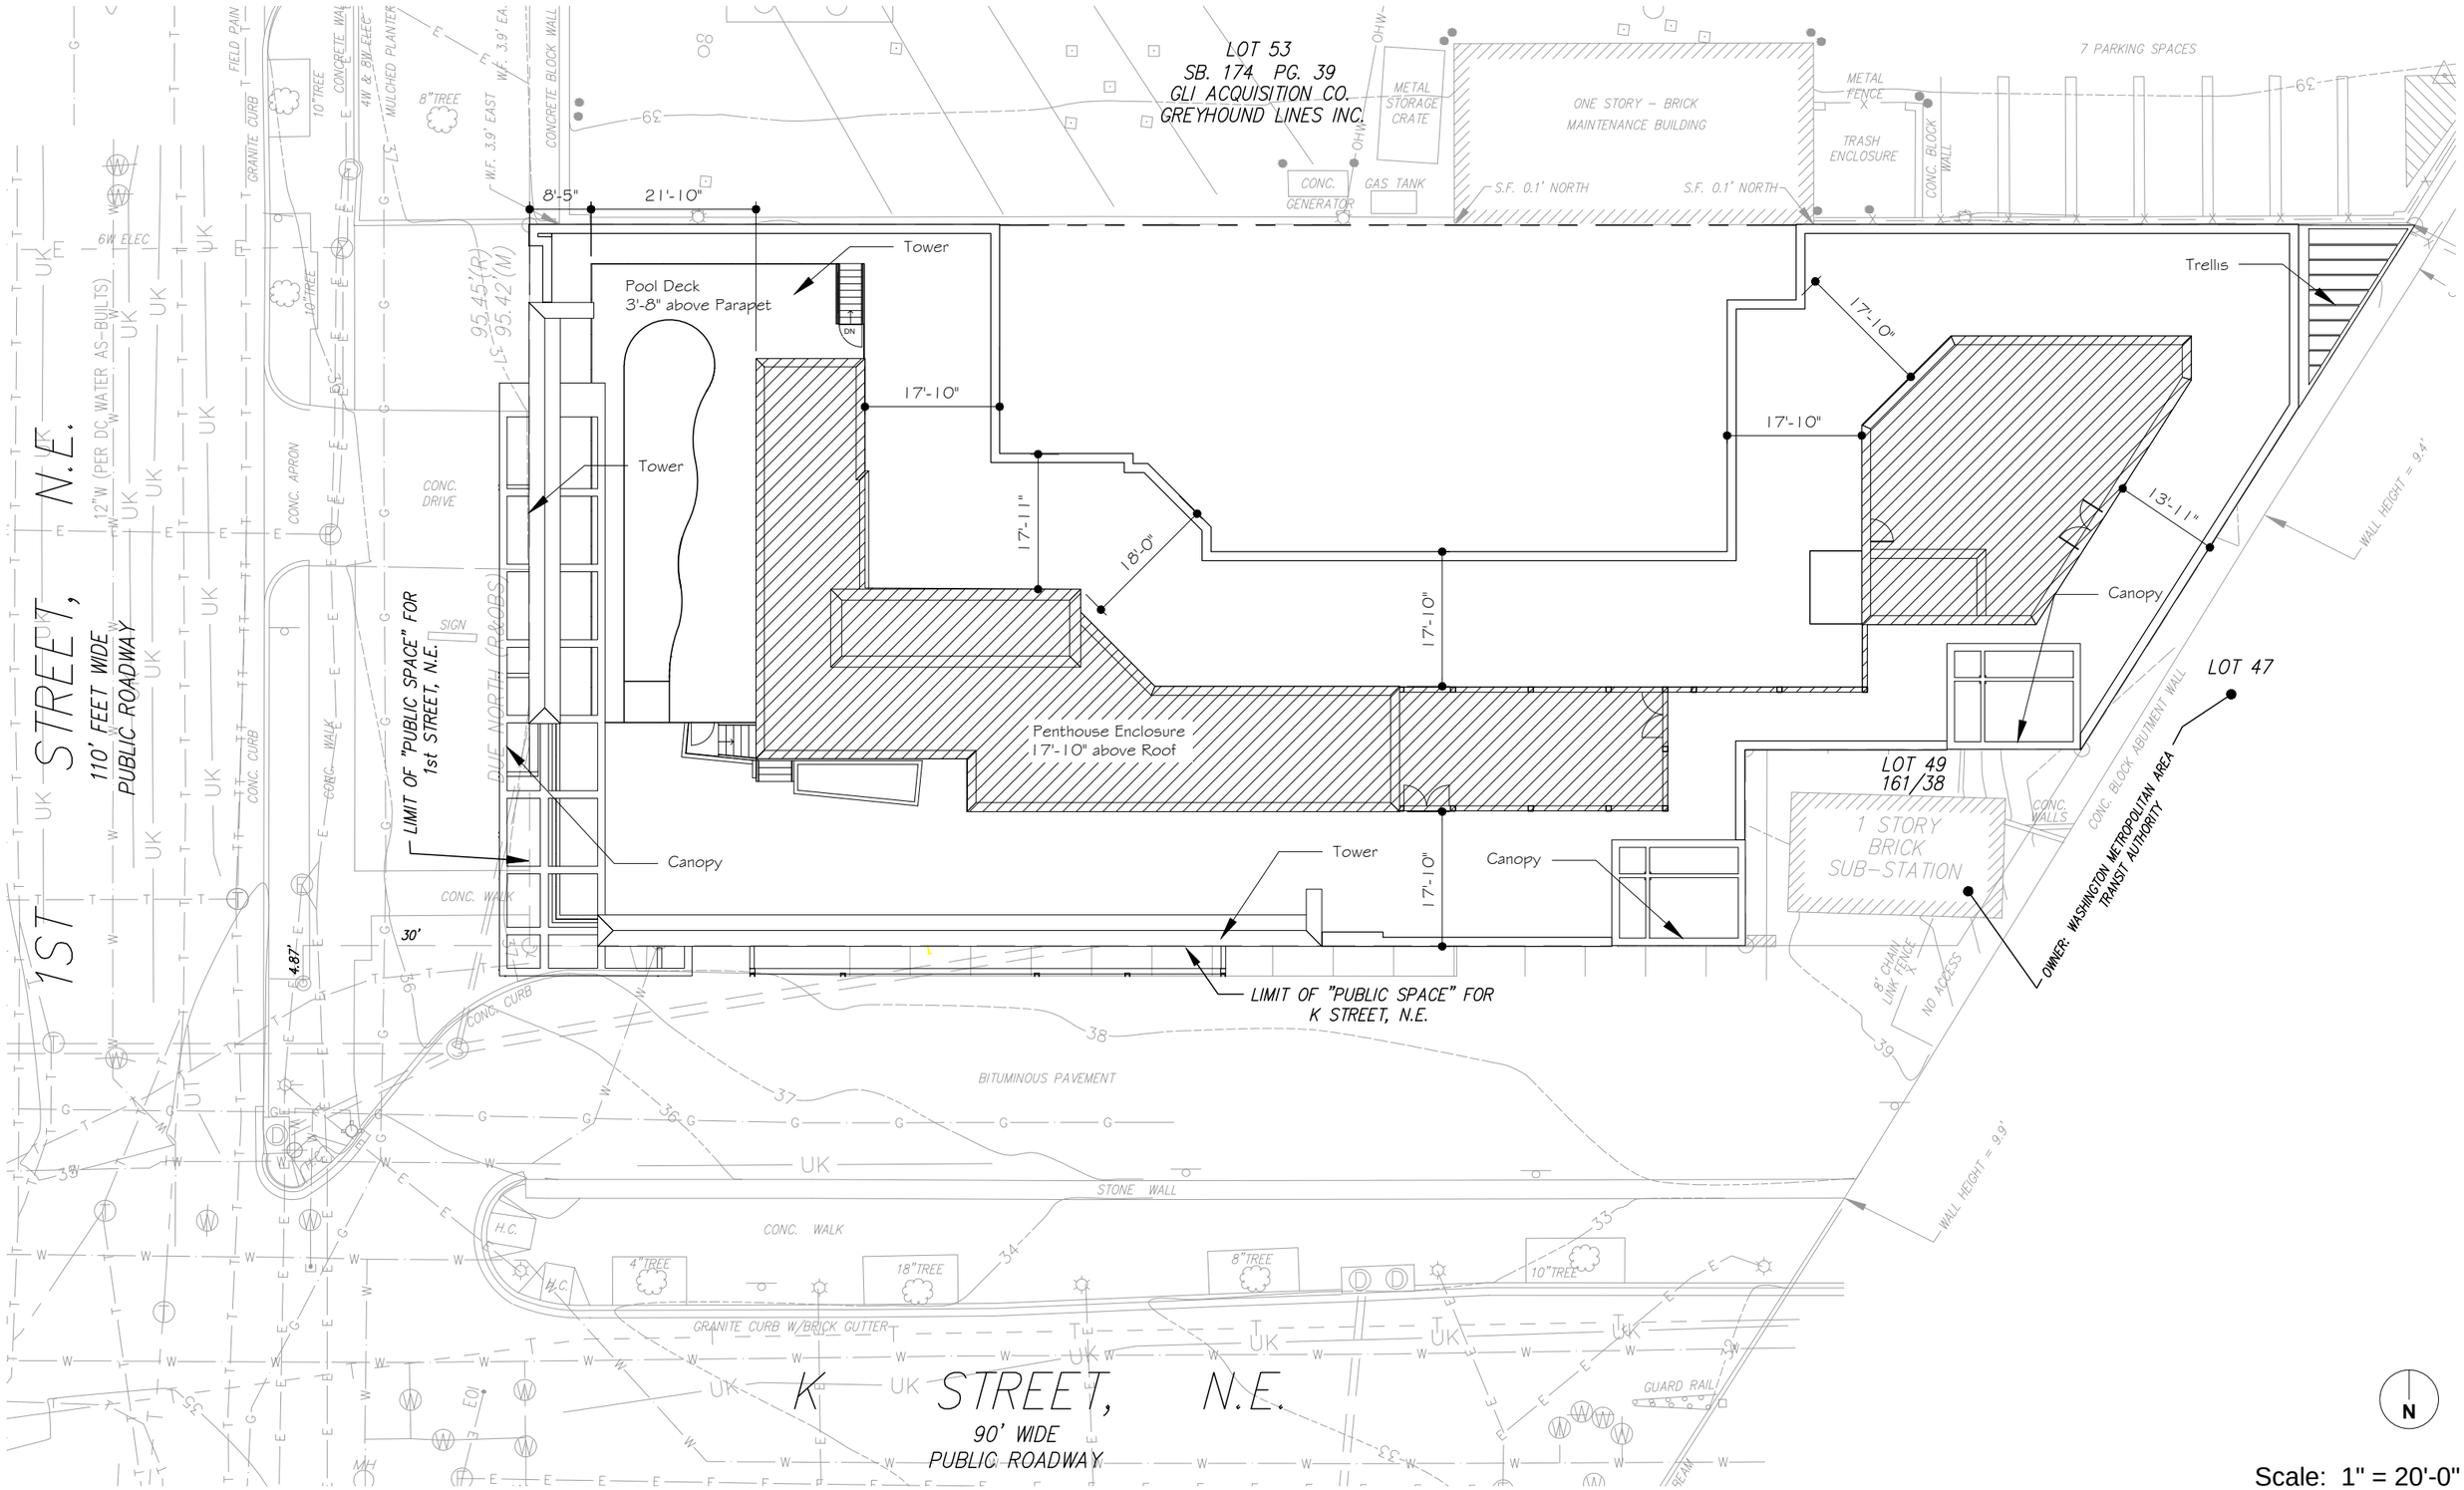

Scale: 1" = 20'-0"

ARCHSTONE	Archstone 100 K 100 K Street NE Washington, DC 20002	11/15/12	Roof Level	A6

WDG Project No: WA12002