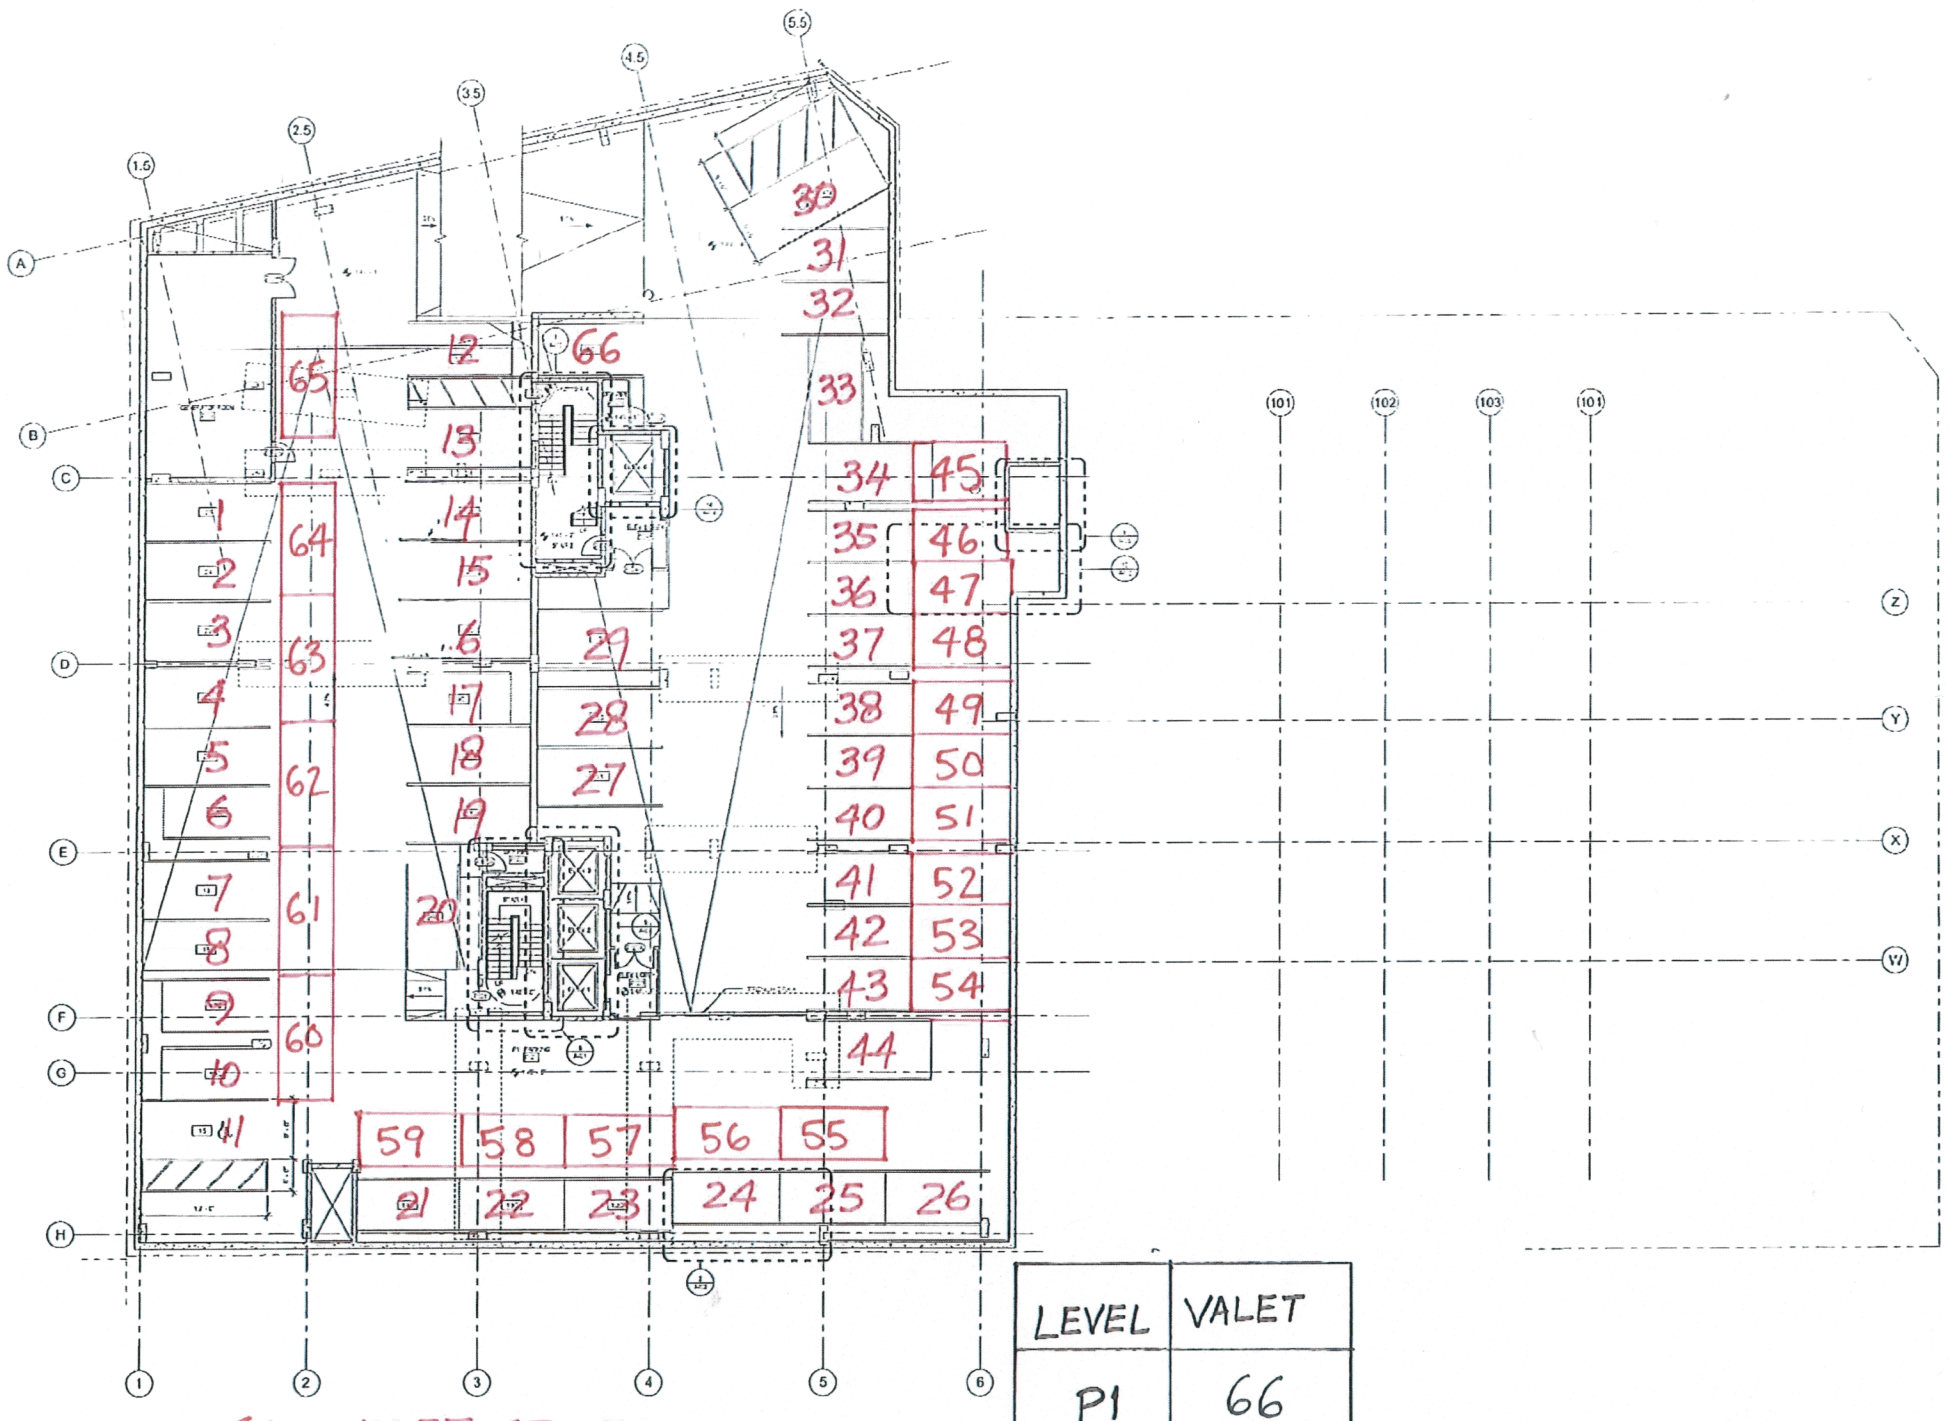

66 VALET SPACES

1 P1 LEVEL
1/8" = 1'-0"

LEVEL	VALET
P1	66
P2	66
TOTAL	132

We Make Good Companies
OPX
We're Better
www.opxglobal.com

ADAMS MORGAN HOTEL OWNER, LLC

ADAMS MORGAN HISTORIC HOTEL

JOHNSON BERNAT ASSOCIATES, INC.

TADJER COHEN EDELSON ASSOCIATES, INC.

ARCHITECTURE & DESIGN

WSP

NOT FOR CONSTRUCTION

P1 LEVEL FLOOR PLAN

A103

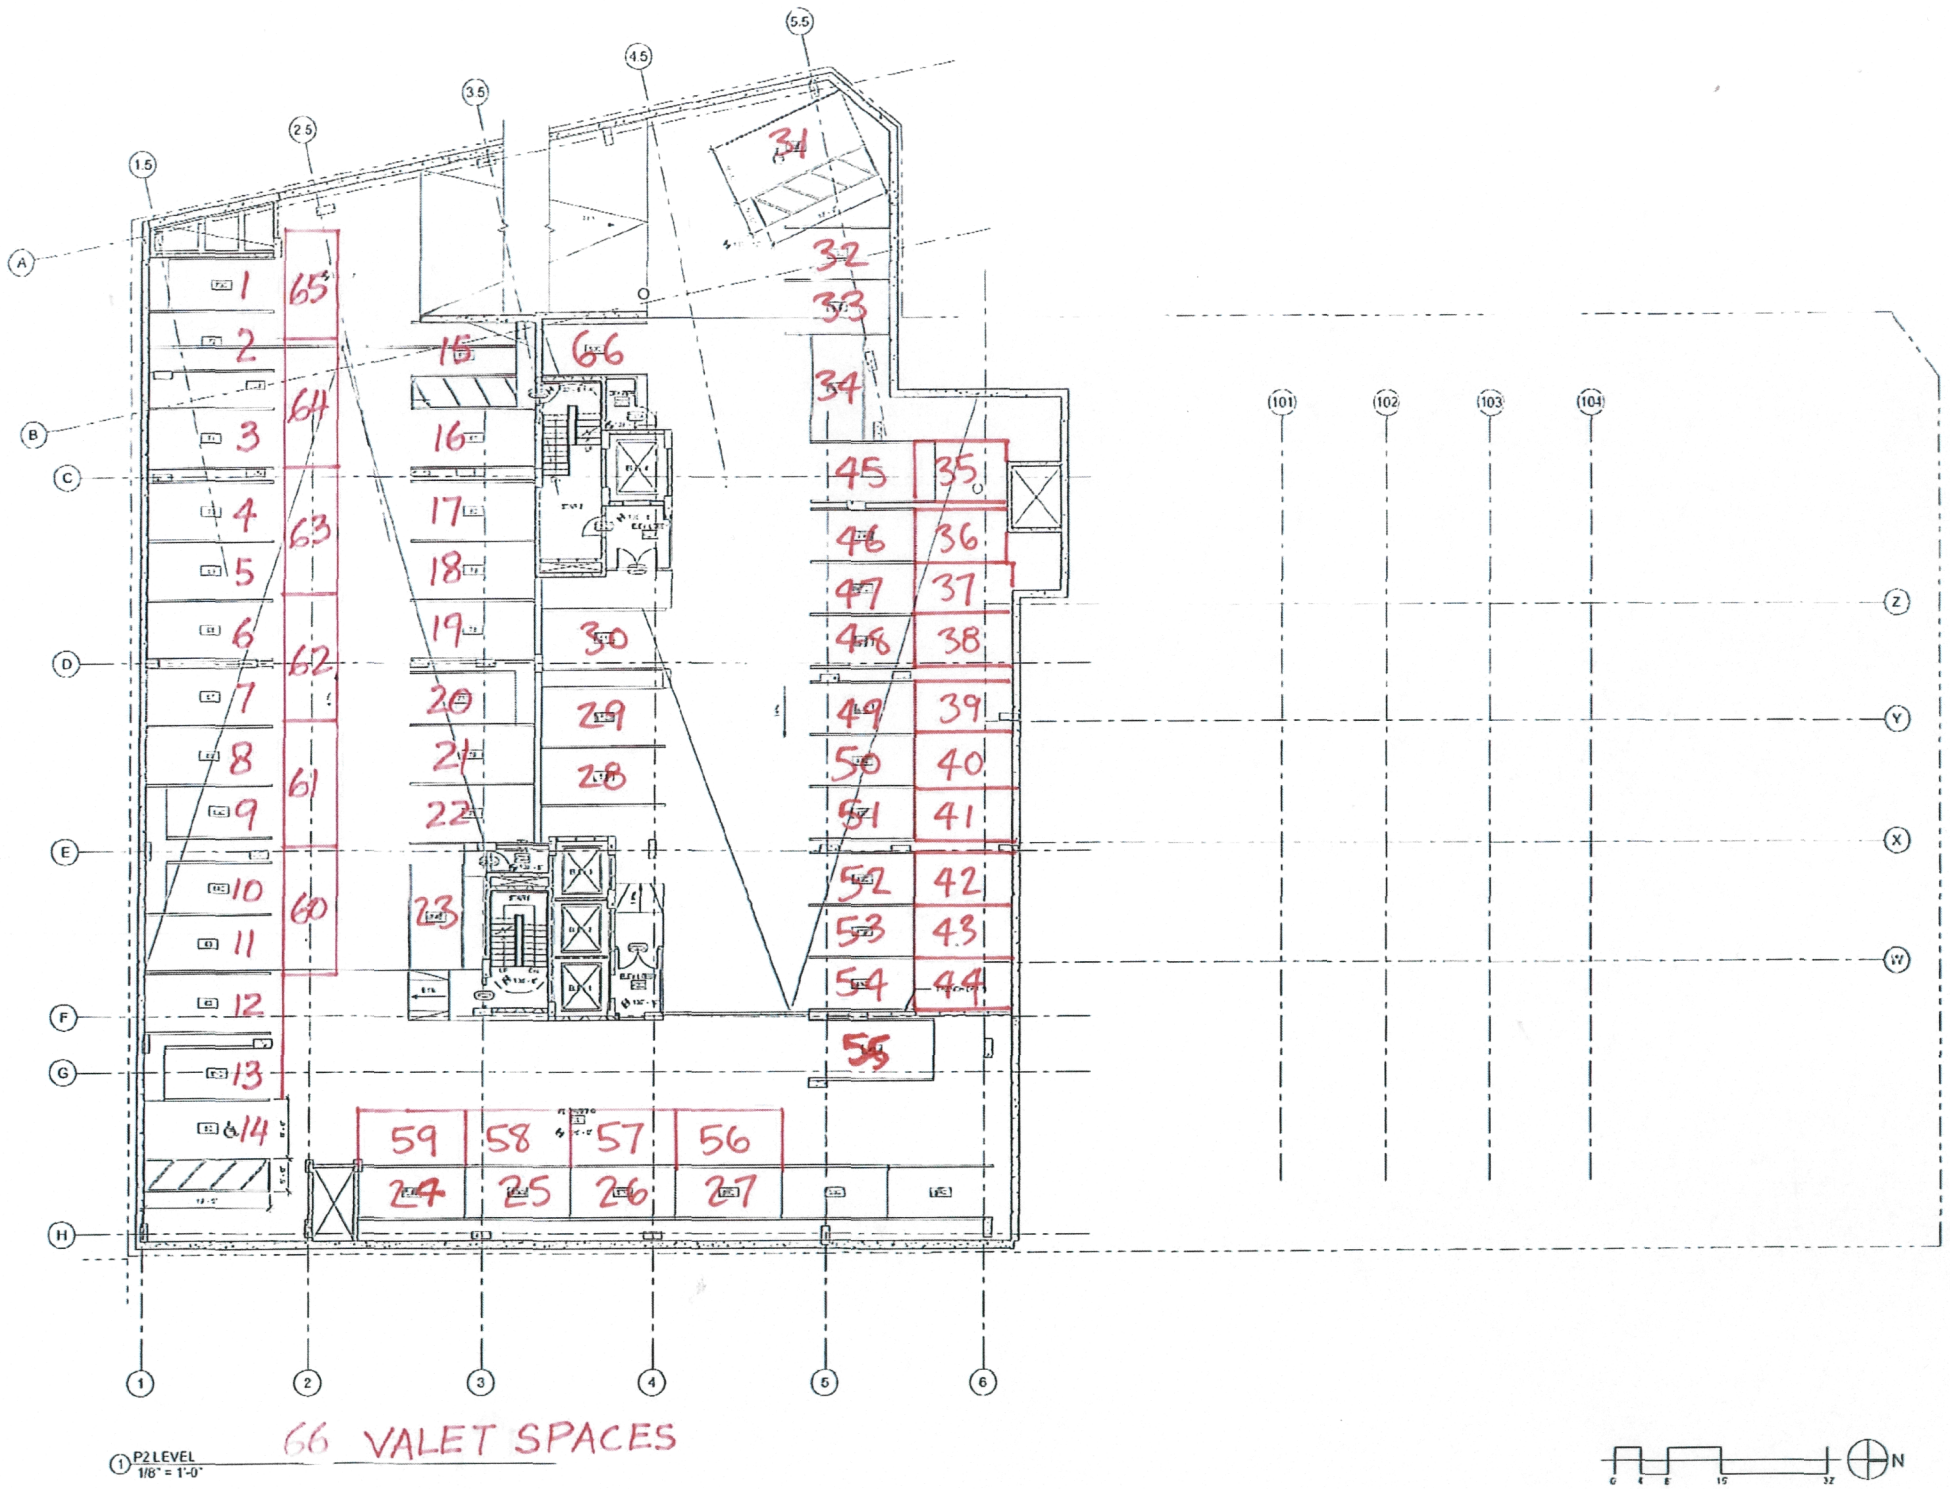

1 P2 LEVEL
1/8" = 1'-0"

66 VALET SPACES

We Make Good Companies
opx Work Better

ADAMS MORGAN HOTEL OWNER, LLC

ADAMS MORGAN HISTORIC HOTEL

JOHNSON BERNAT ASSOCIATES, INC.

TADJER COHEN EDELSON ASSOCIATES, INC.

NOT FOR CONSTRUCTION

P2 LEVEL FLOOR PLAN

A102