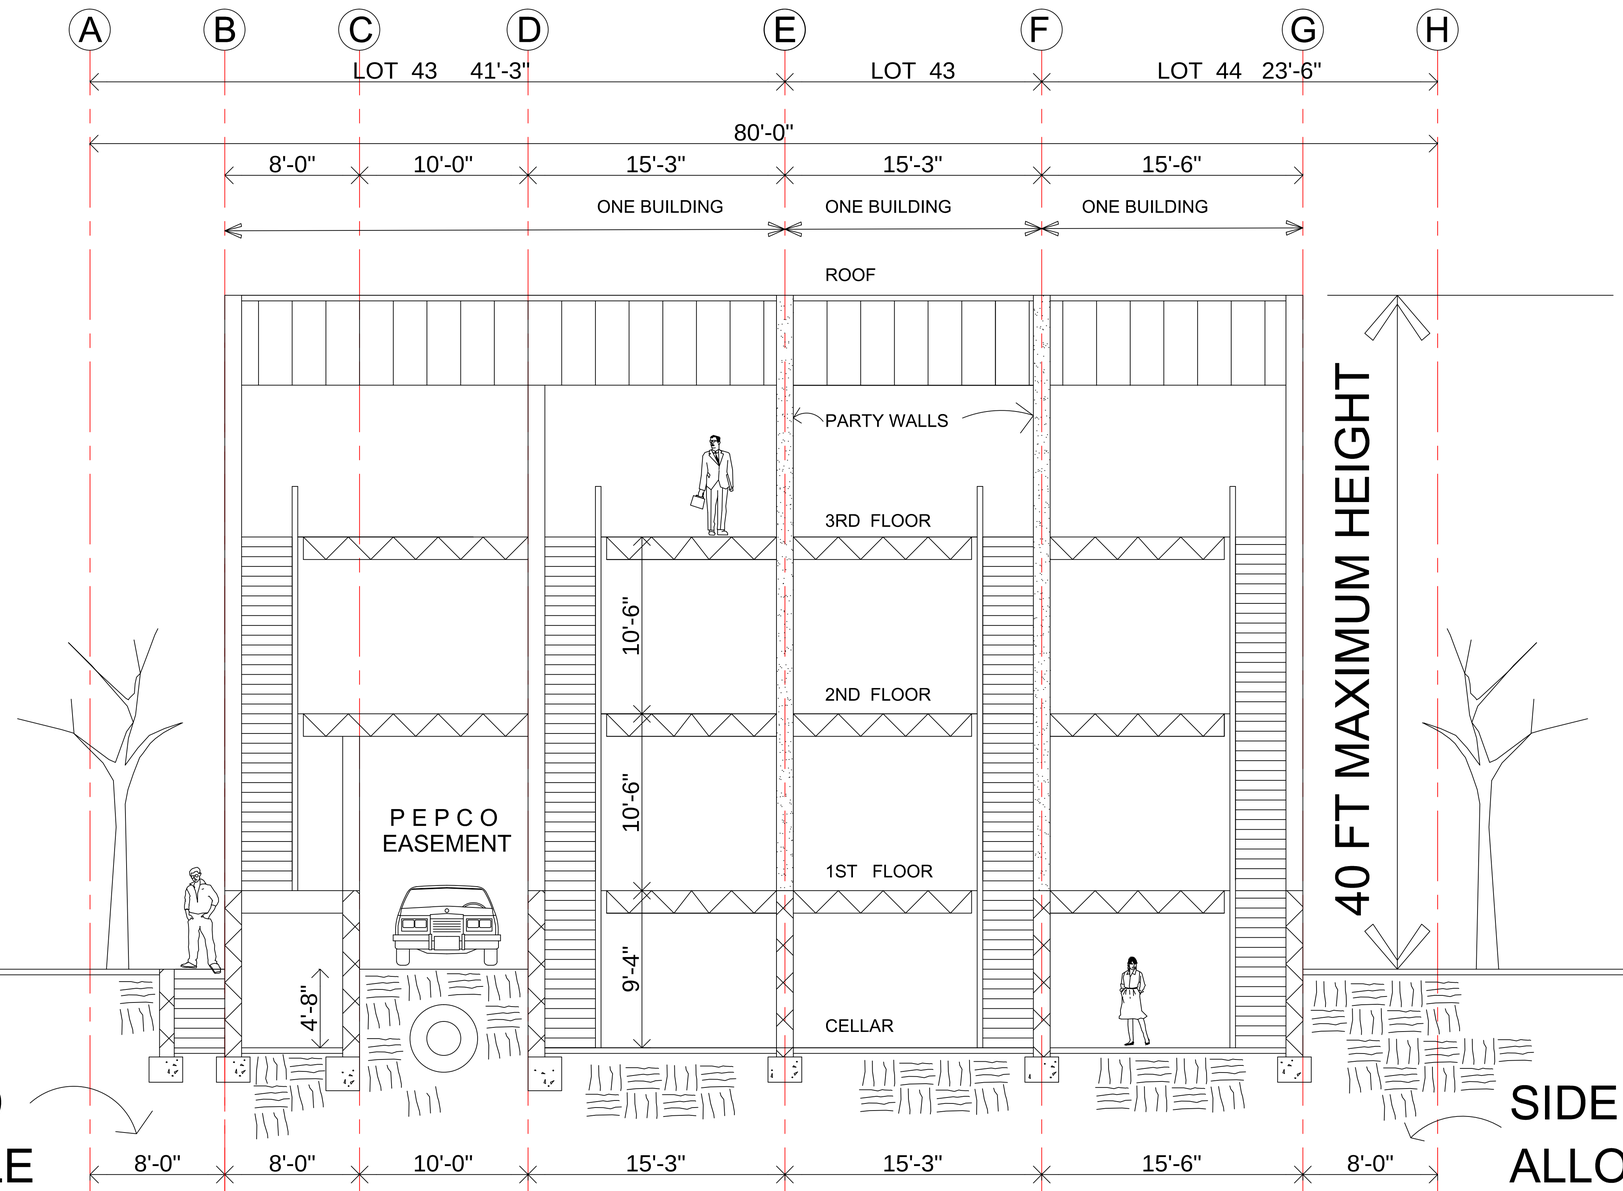

SIDE YARD
ALLOWABLE
5'-0"

SIDE YARD
ALLOWABLE
5'-0"

SECTION PERPENDICULAR TO PARTY WALLS SCALE: 1/4" = 1 FT

2321 SHANNON PLACE SE, WASHINGTON, D.C.

LOTS 42, 43, 44 SQUARE 5787

MICHAEL ALAN FINN, ARCHITECT, A.I.A.
michaelalanfinn@gmail.com (202) 966-5706 (202) 468-9386

07 SEPTEMBER 2020

SHEET
11