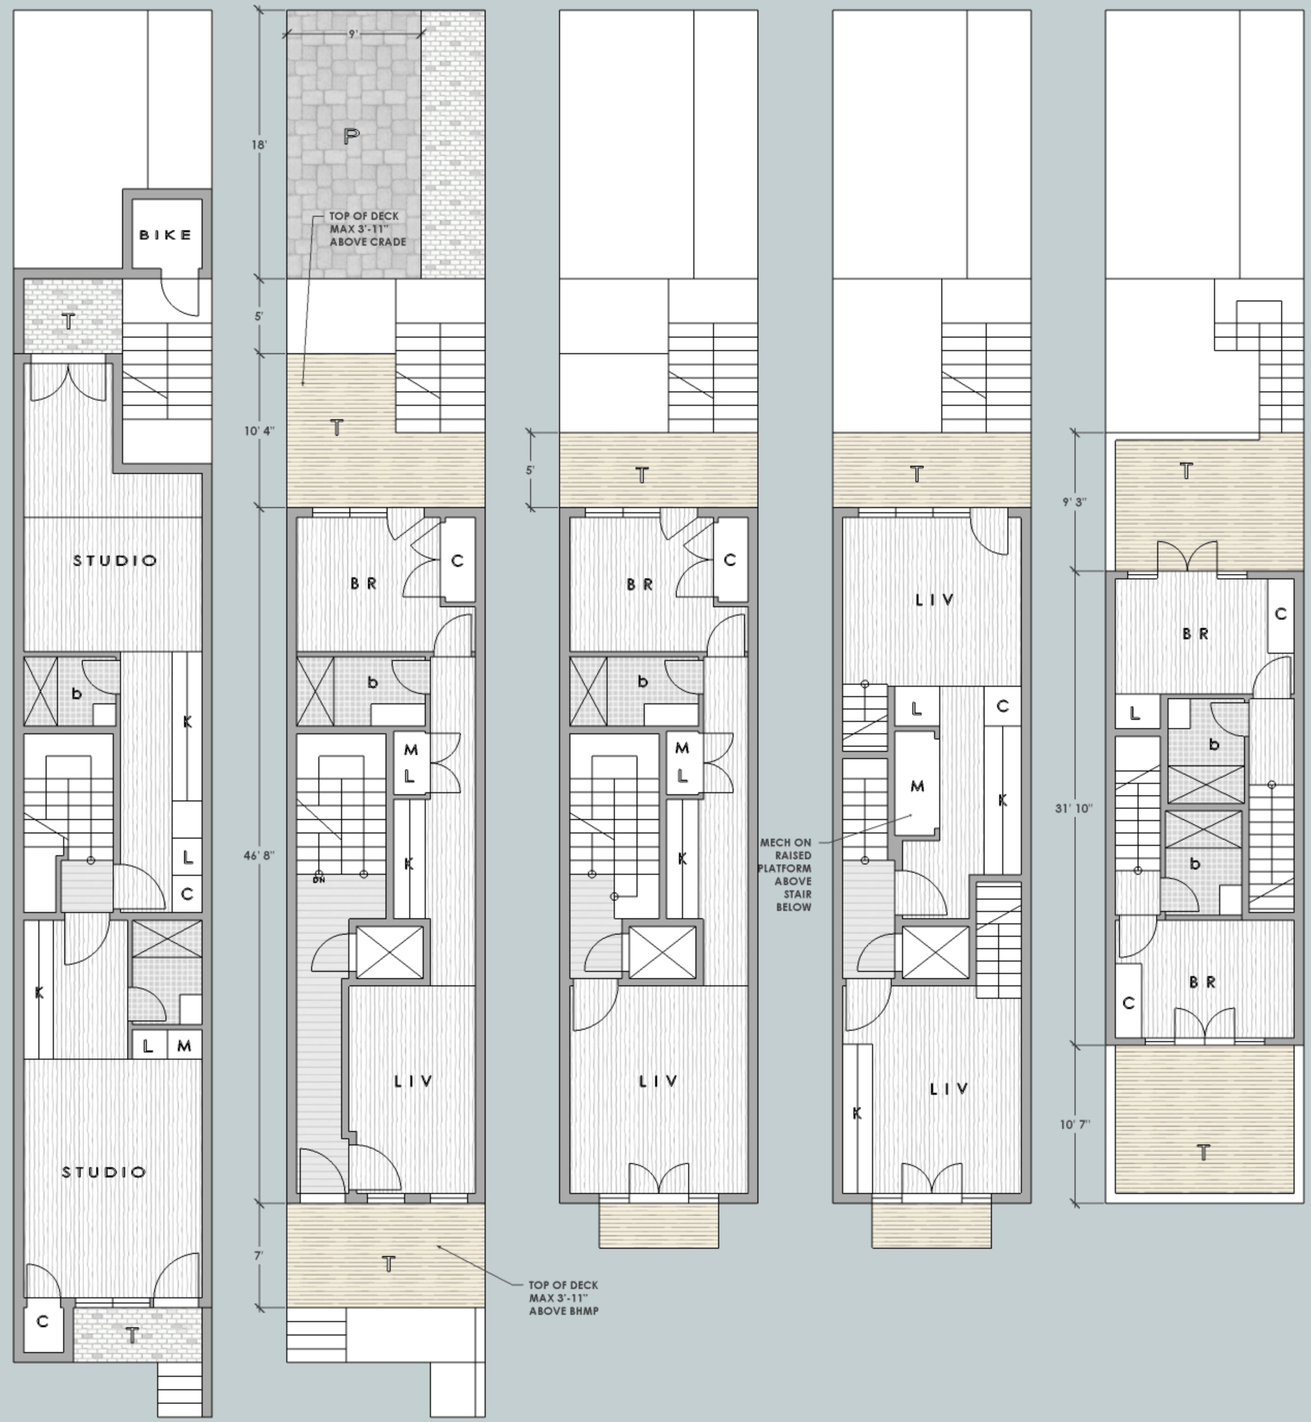

CELLAR FIRST 2ND-5TH SIXTH PENTHOUSE