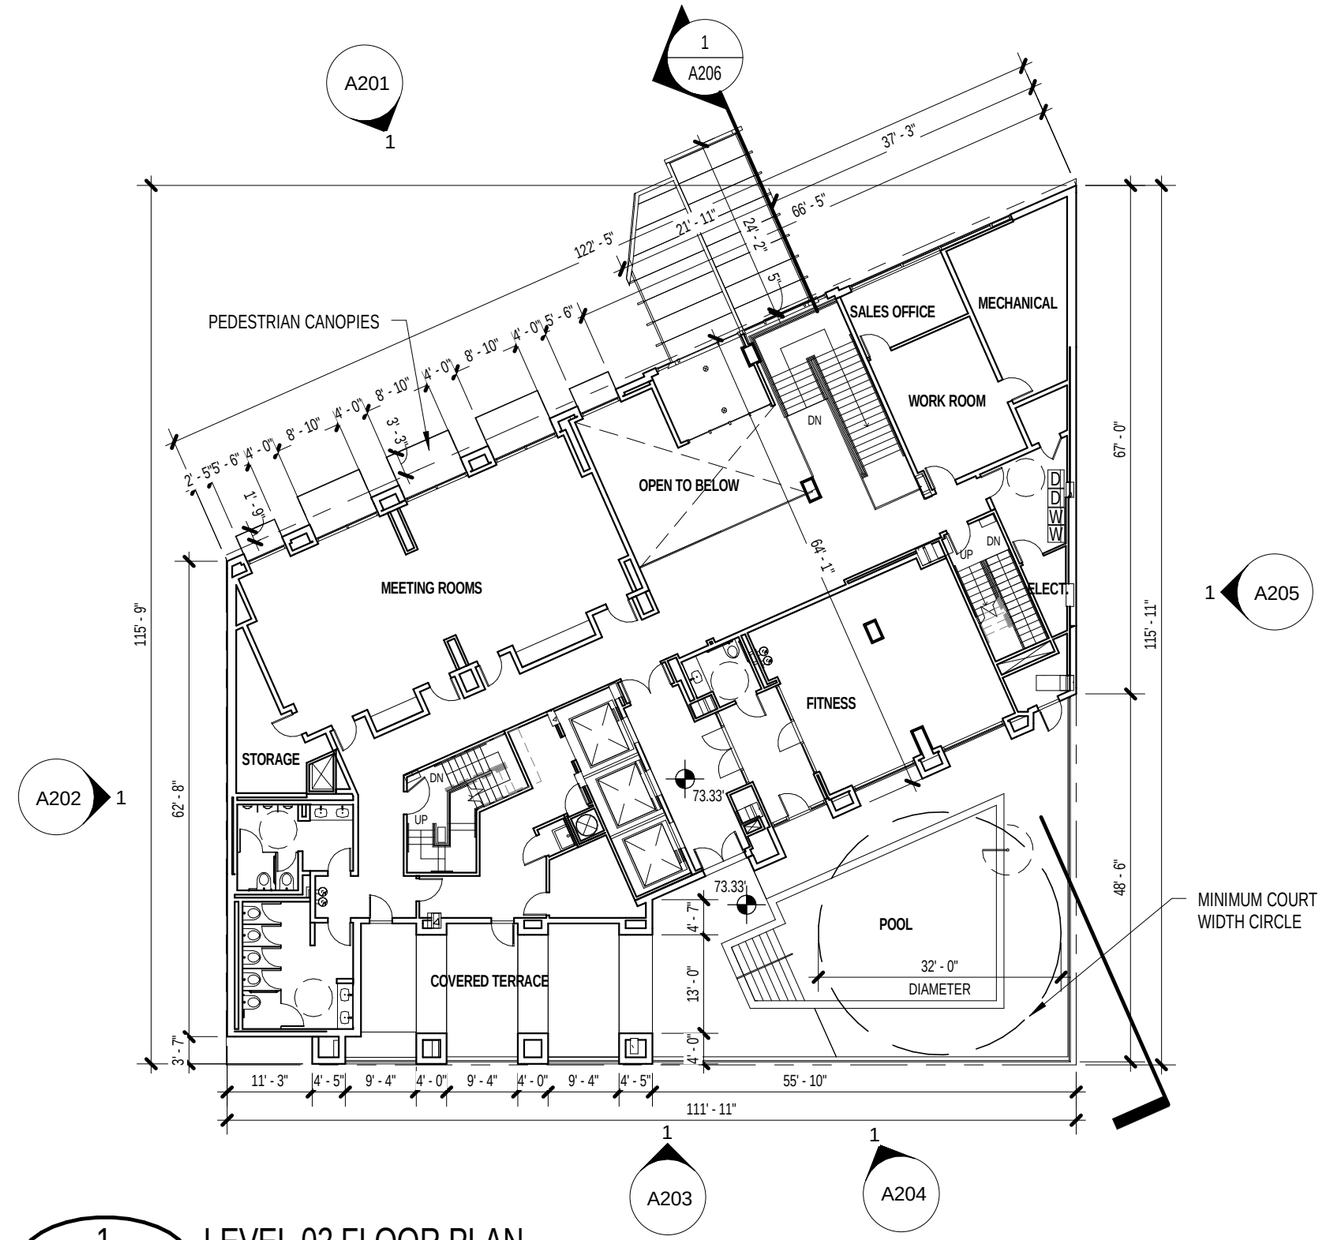

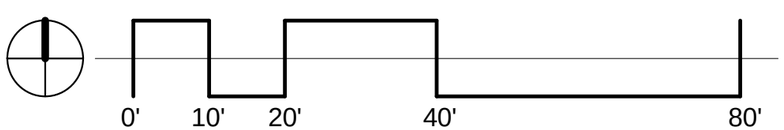

1 / A102 LEVEL 02 FLOOR PLAN

SCALE: 1" = 20'-0"

625 North Washington Street
Suite 200
Alexandria, VA 22314
(703) 519-6152
www.coopercarry.com
© Copyright Cooper Carry 2011
COOPER CARRY

LEVEL 02 FLOOR PLAN	20110133 Project No.	Drawing No. A102
CAPITAL SQUARE HYATT PLACE Project Name	-- Ref. Doc.	Date 01/17/12