SHT. A2

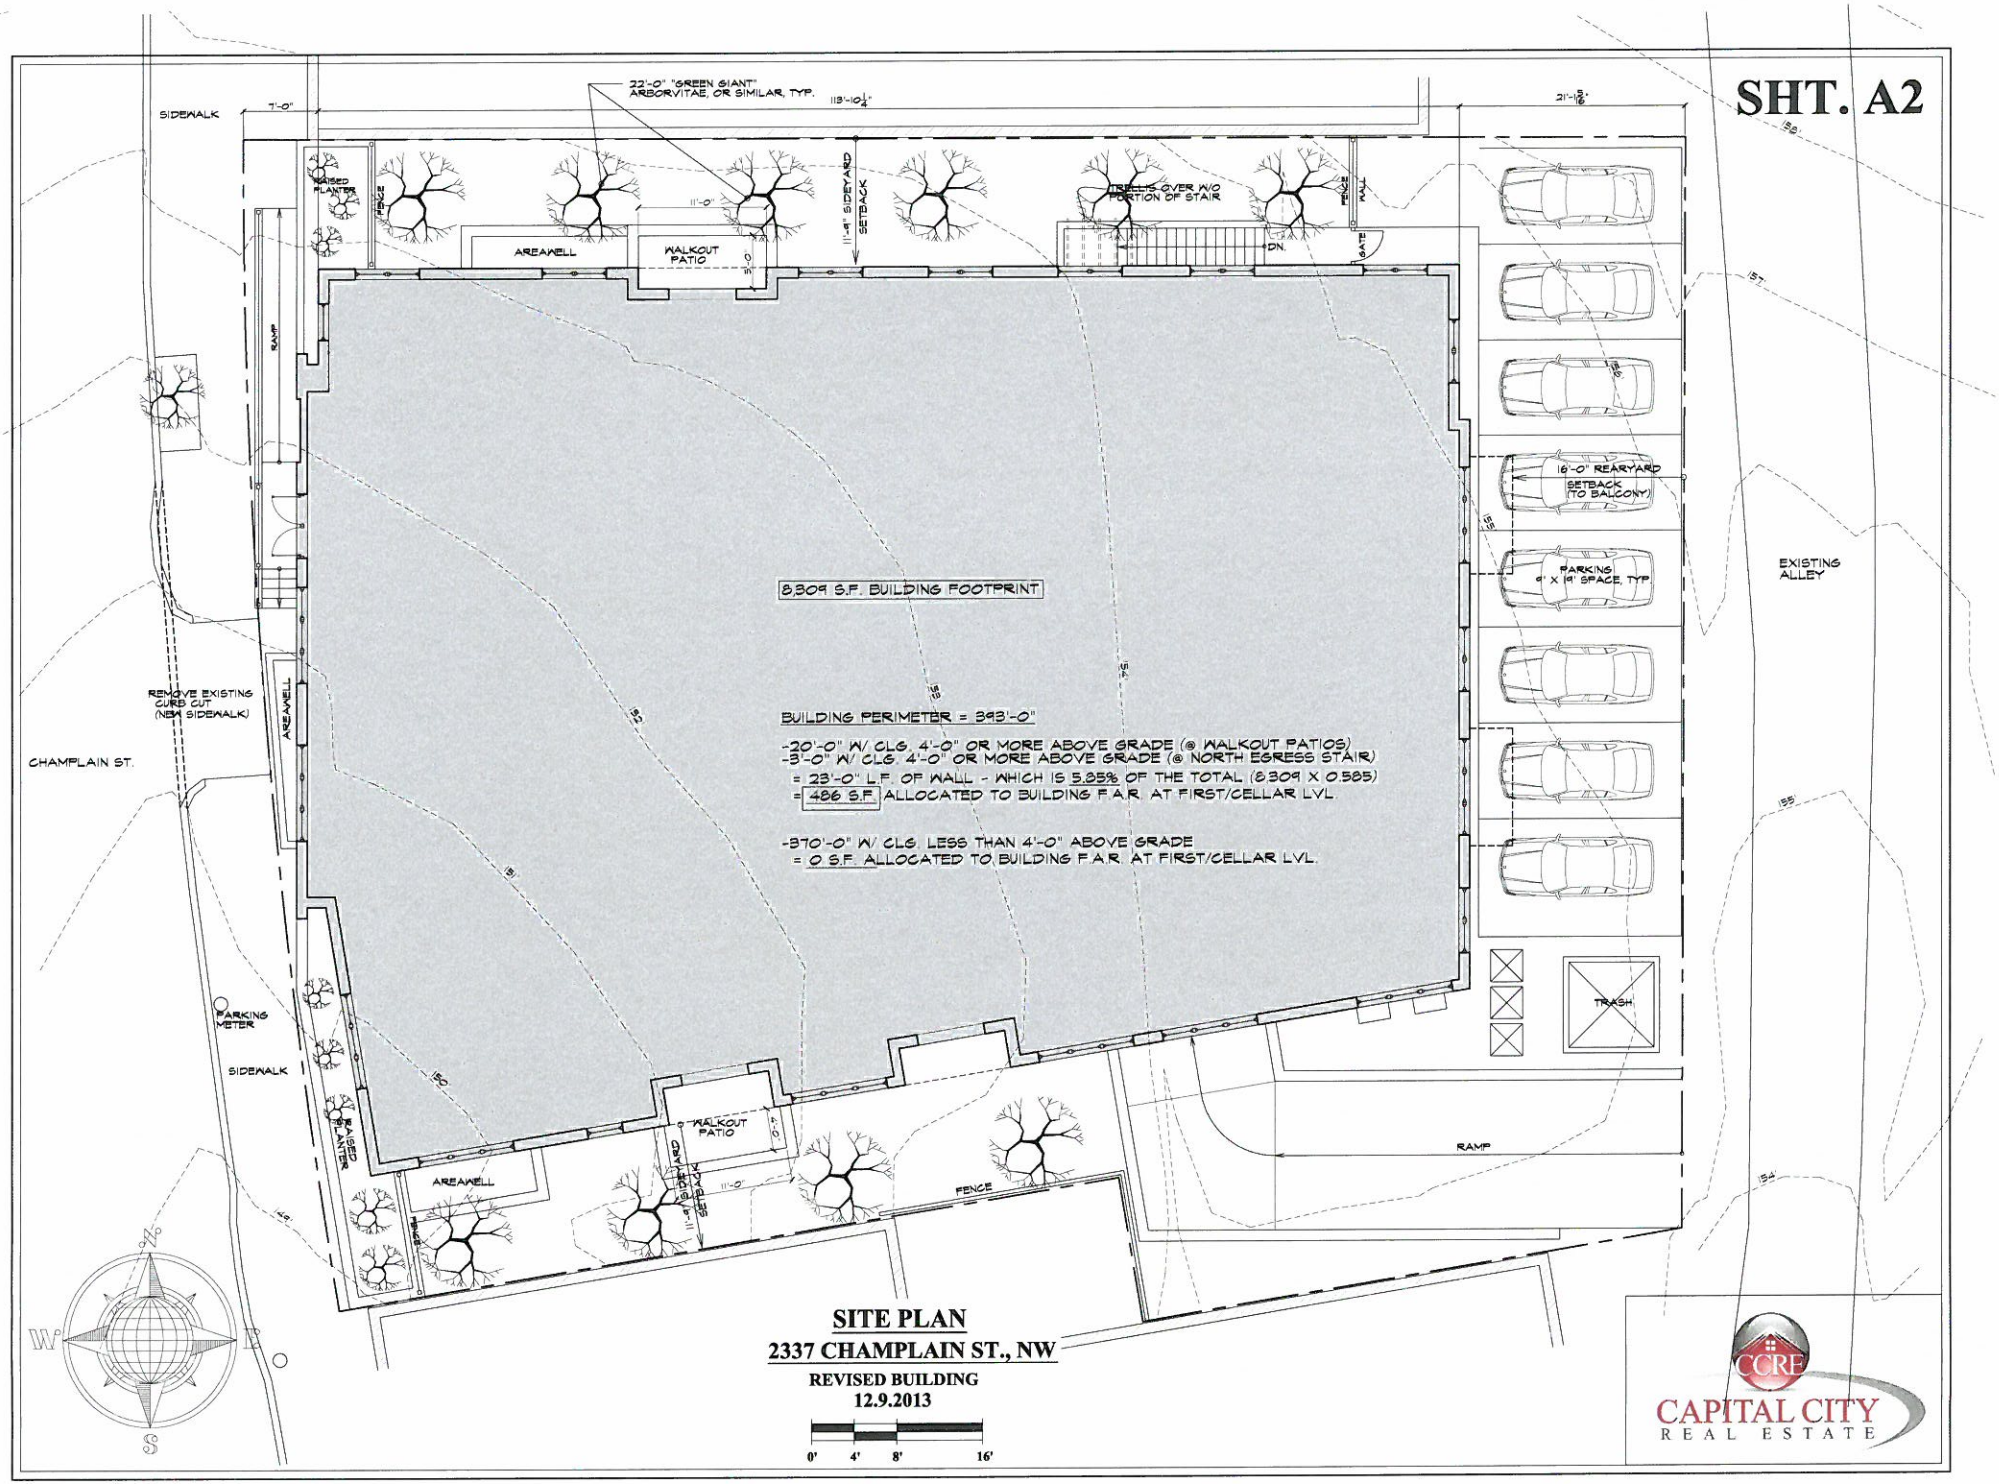

SITE PLAN

2337 CHAMPLAIN ST., NW

REVISED BUILDING

12.9.2013

0' 4' 8' 16'

CCRE CAPITAL CITY REAL ESTATE