SHT. A4

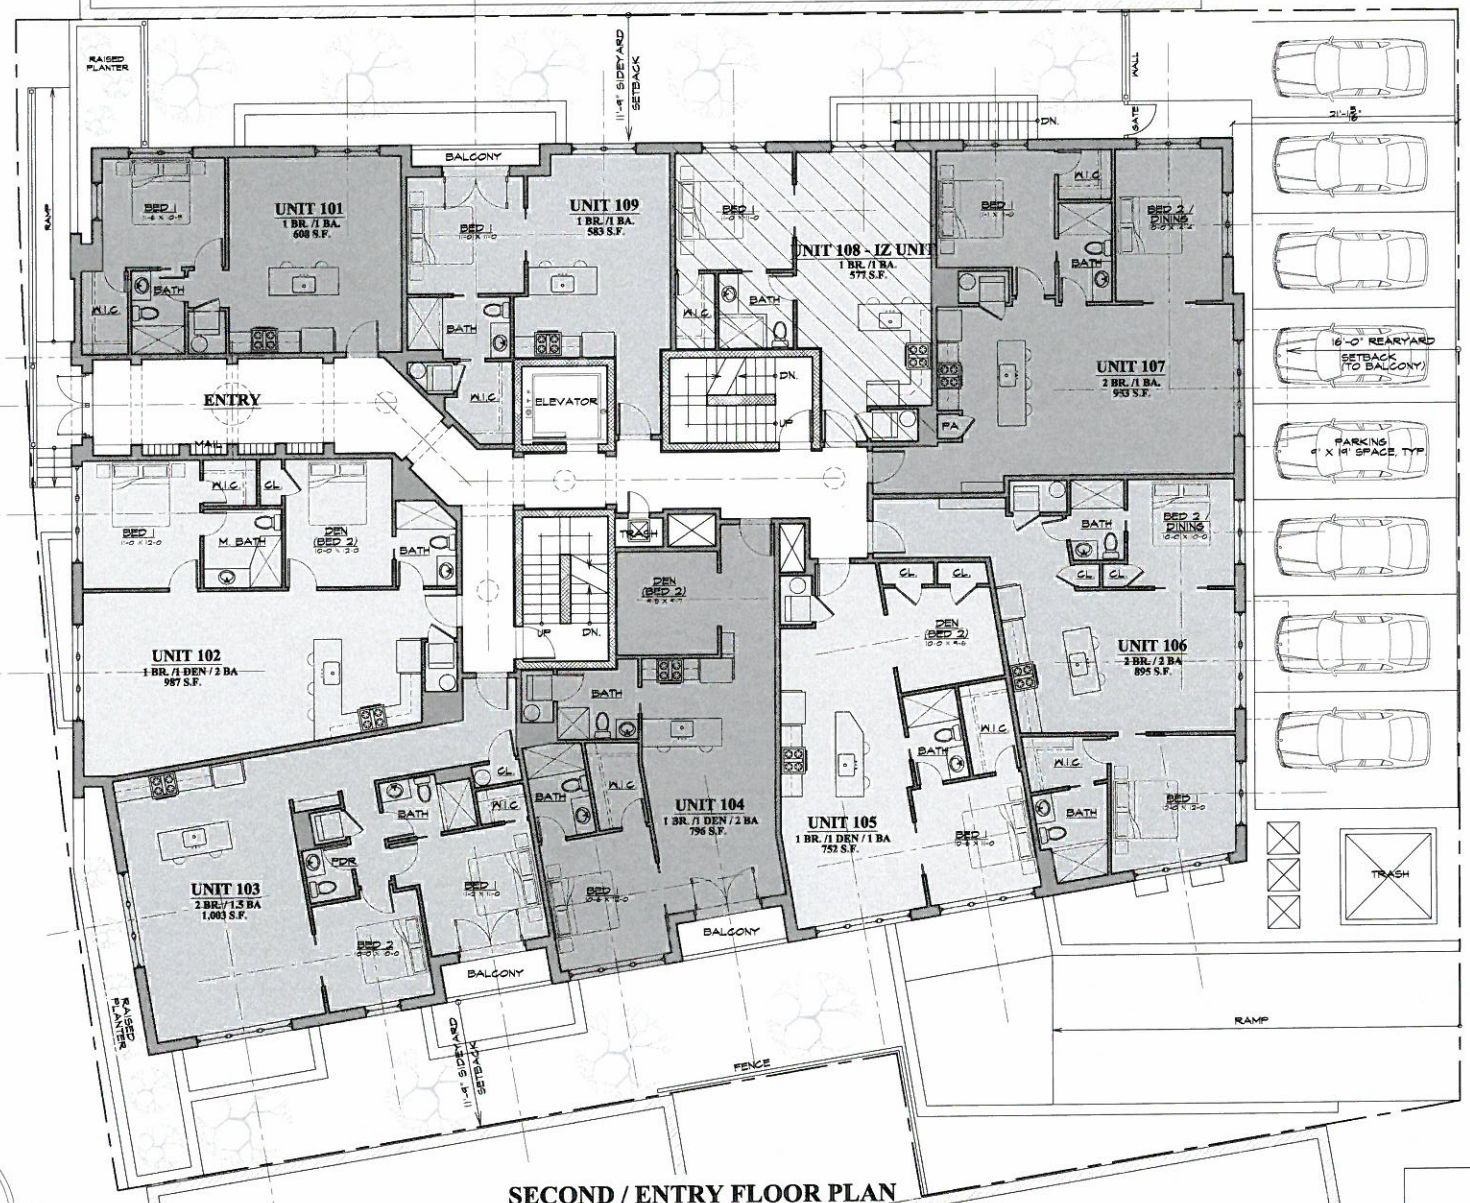

SECOND / ENTRY FLOOR PLAN

2337 CHAMPLAIN ST., NW

REVISED BUILDING

12.9.2013

0' 4' 8' 16'

CAPITAL CITY REAL ESTATE