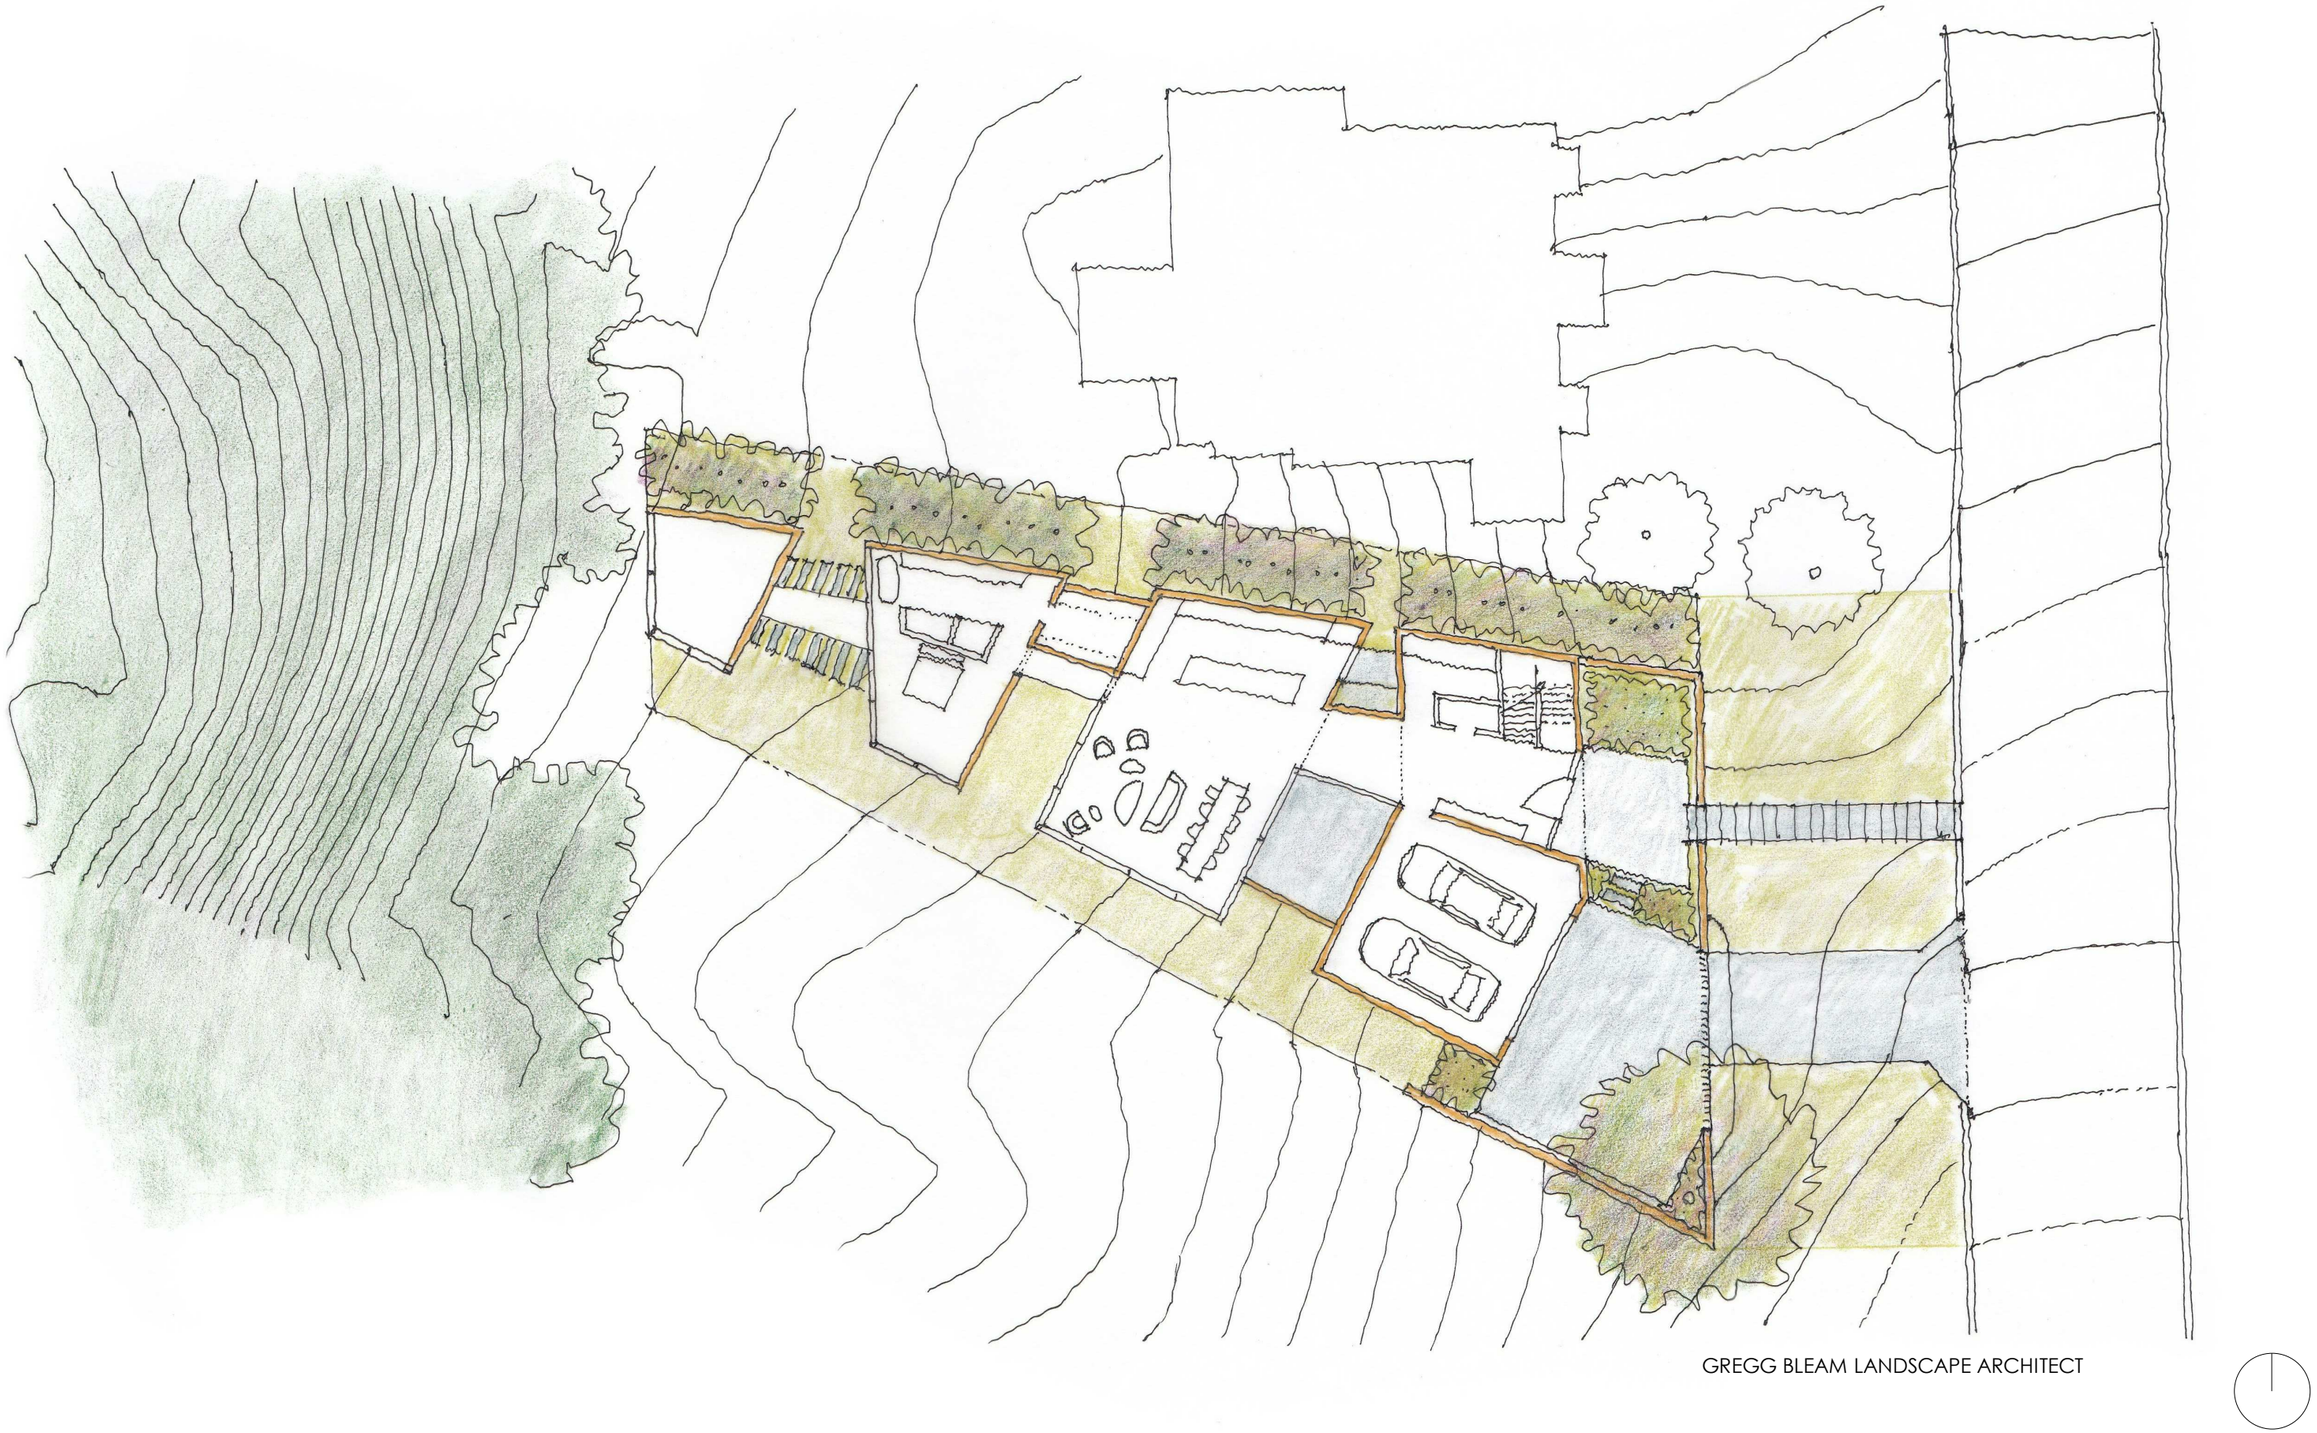

DAVID JAMESON ARCHITECT
7800 Wisconsin Ave Suite 200 Bethesda, MD 20814
Phone: 240.483.0377 www.DavidJamesonArchitect.com

05/18/2020

5906 17TH ST NW

WASHINGTON, DC 20011

SITE PLAN

5/18/2020 4:59:11 PM

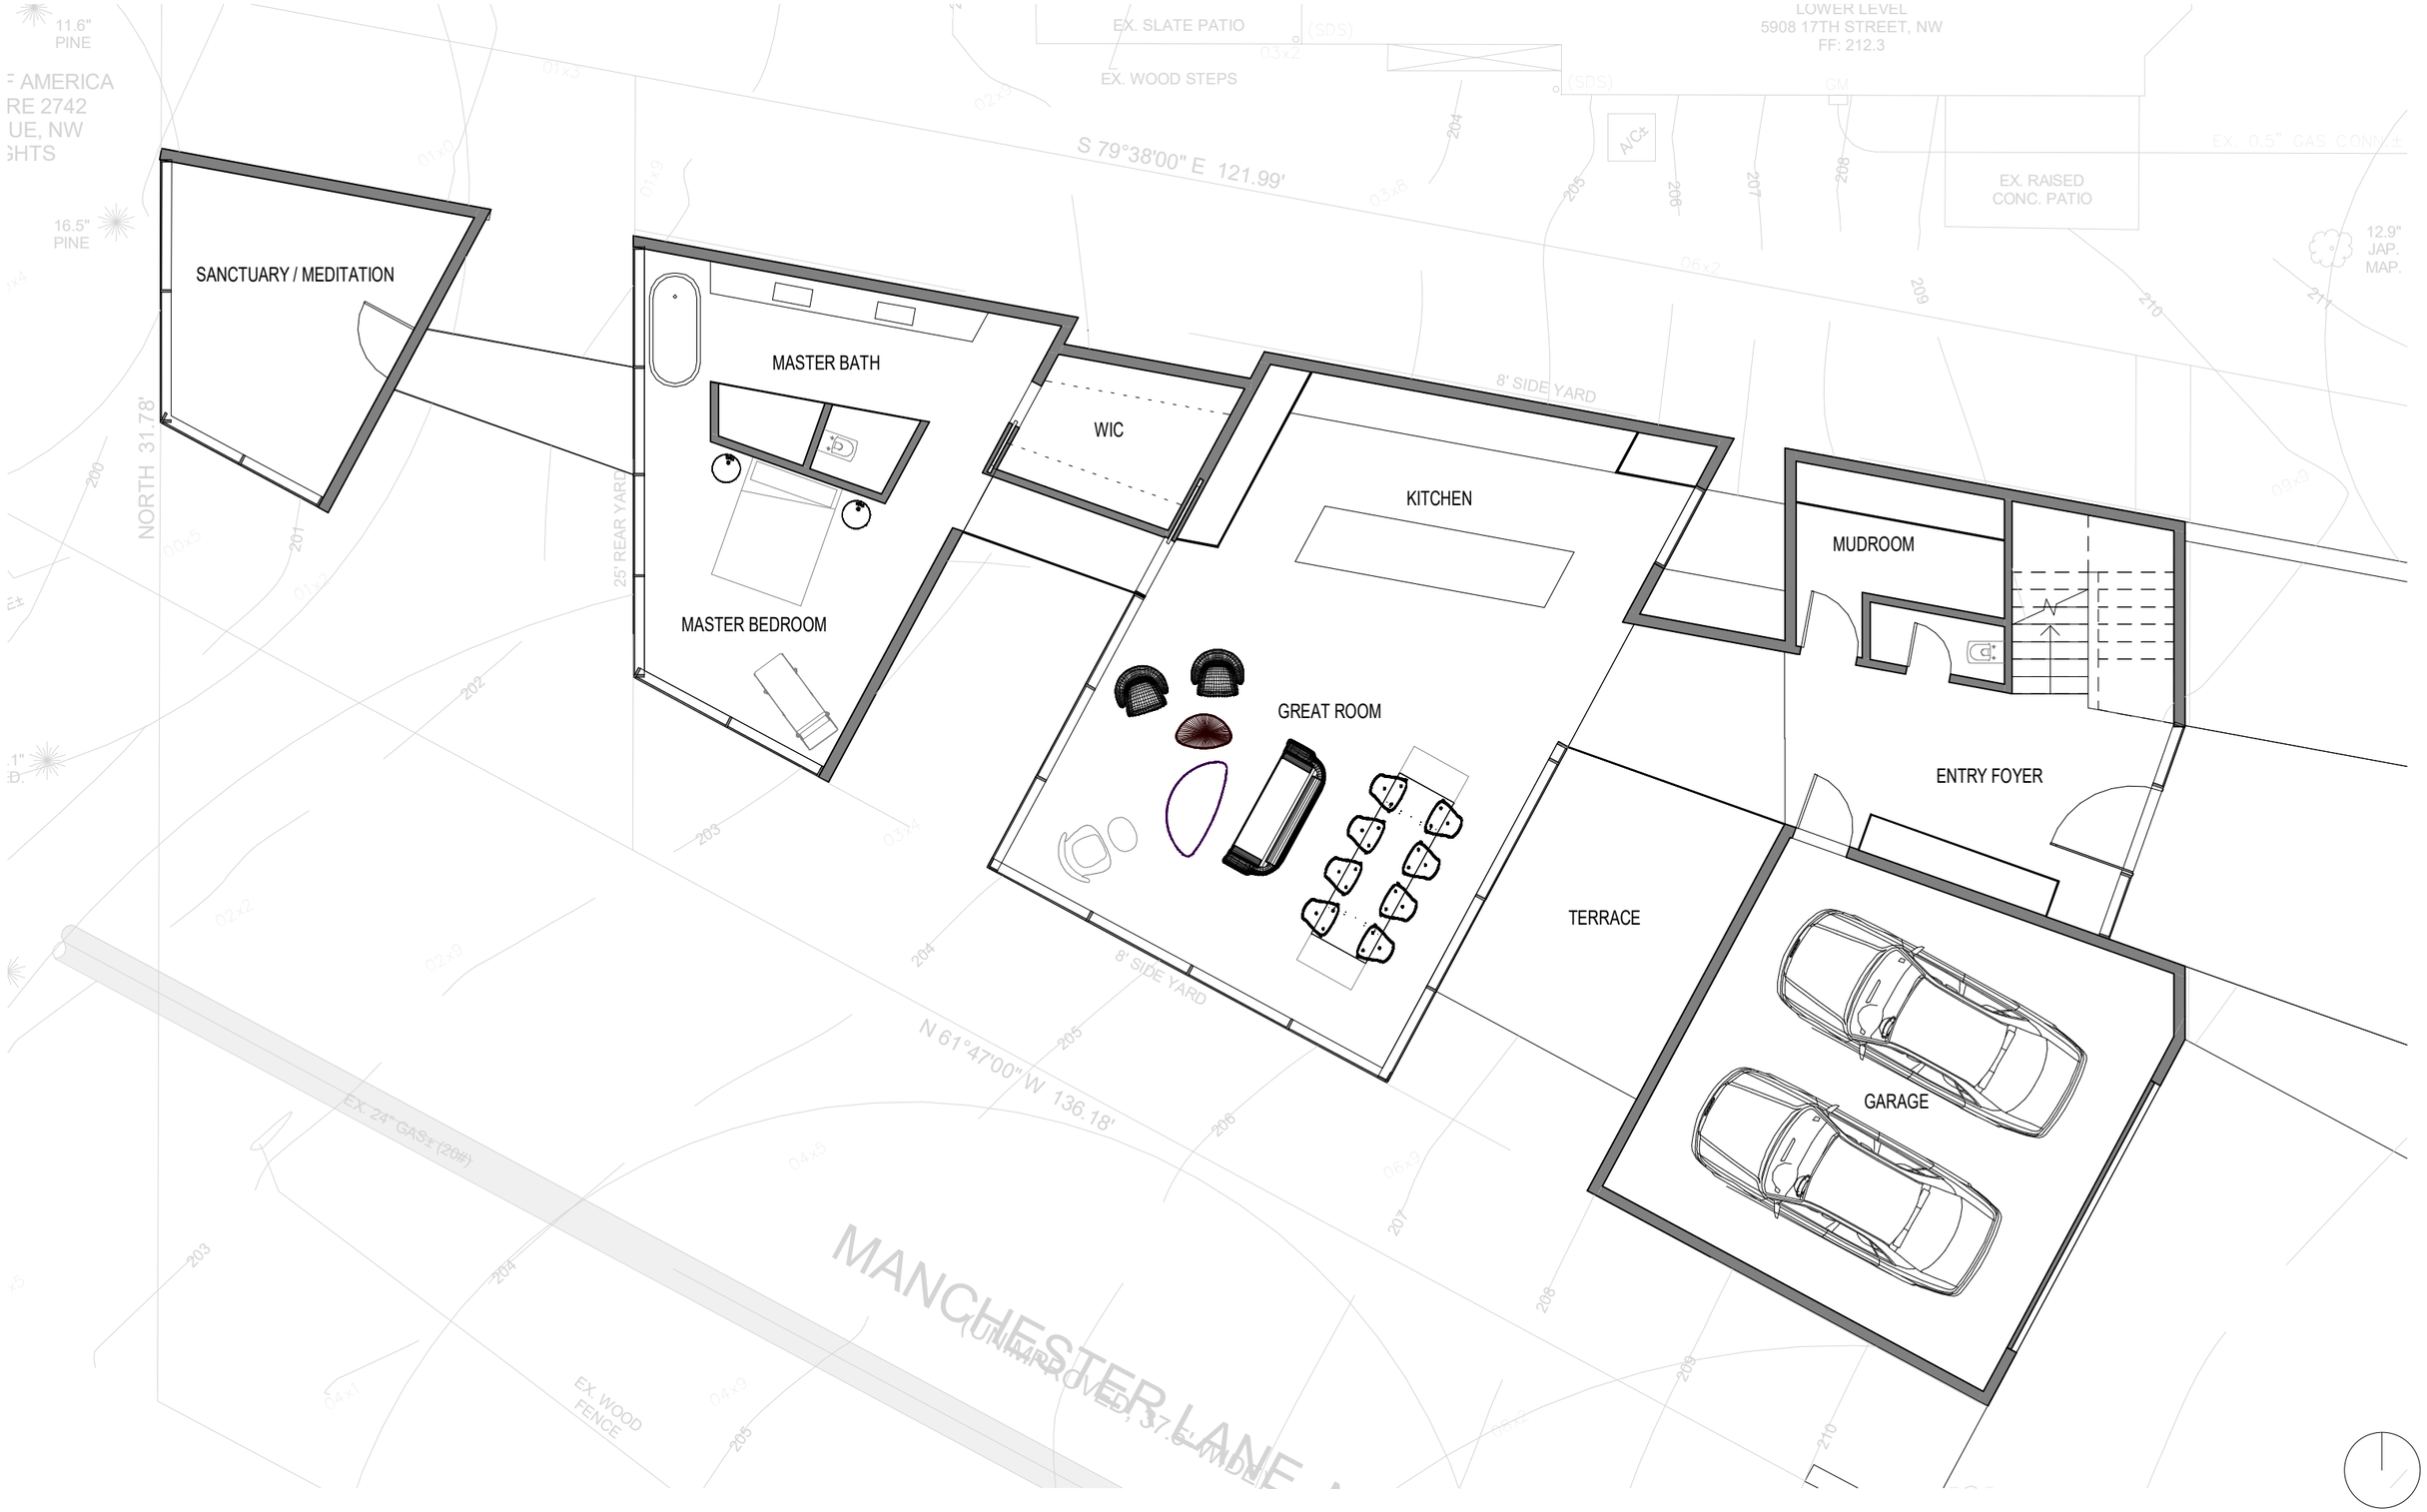

DAVID JAMESON ARCHITECT

7800 Wisconsin Ave Suite 200 Bethesda, MD 20814
Phone: 240.483.0377 www.DavidJamesonArchitect.com

05/18/2020

5906 17TH ST NW

WASHINGTON, DC 20011

MAIN LEVEL PLAN

1/8" = 1' - 0"

5/18/2020 4:59:13 PM

DAVID JAMESON ARCHITECT
7800 Wisconsin Ave Suite 200 Bethesda, MD 20814
Phone: 240.483.0377 www.DavidJamesonArchitect.com

05/18/2020

5906 17TH ST NW

WASHINGTON, DC 20011

UPPER LEVEL PLAN

1/8" = 1' - 0"

5/18/2020 4:59:13 PM

DAVID JAMESON ARCHITECT
7800 Wisconsin Ave Suite 200 Bethesda, MD 20814
Phone: 240.483.0377 www.DavidJamesonArchitect.com

05/18/2020

5906 17TH ST NW

WASHINGTON, DC 20011

LOWER LEVEL PLAN

1/8" = 1' - 0"

5/18/2020 4:59:14 PM

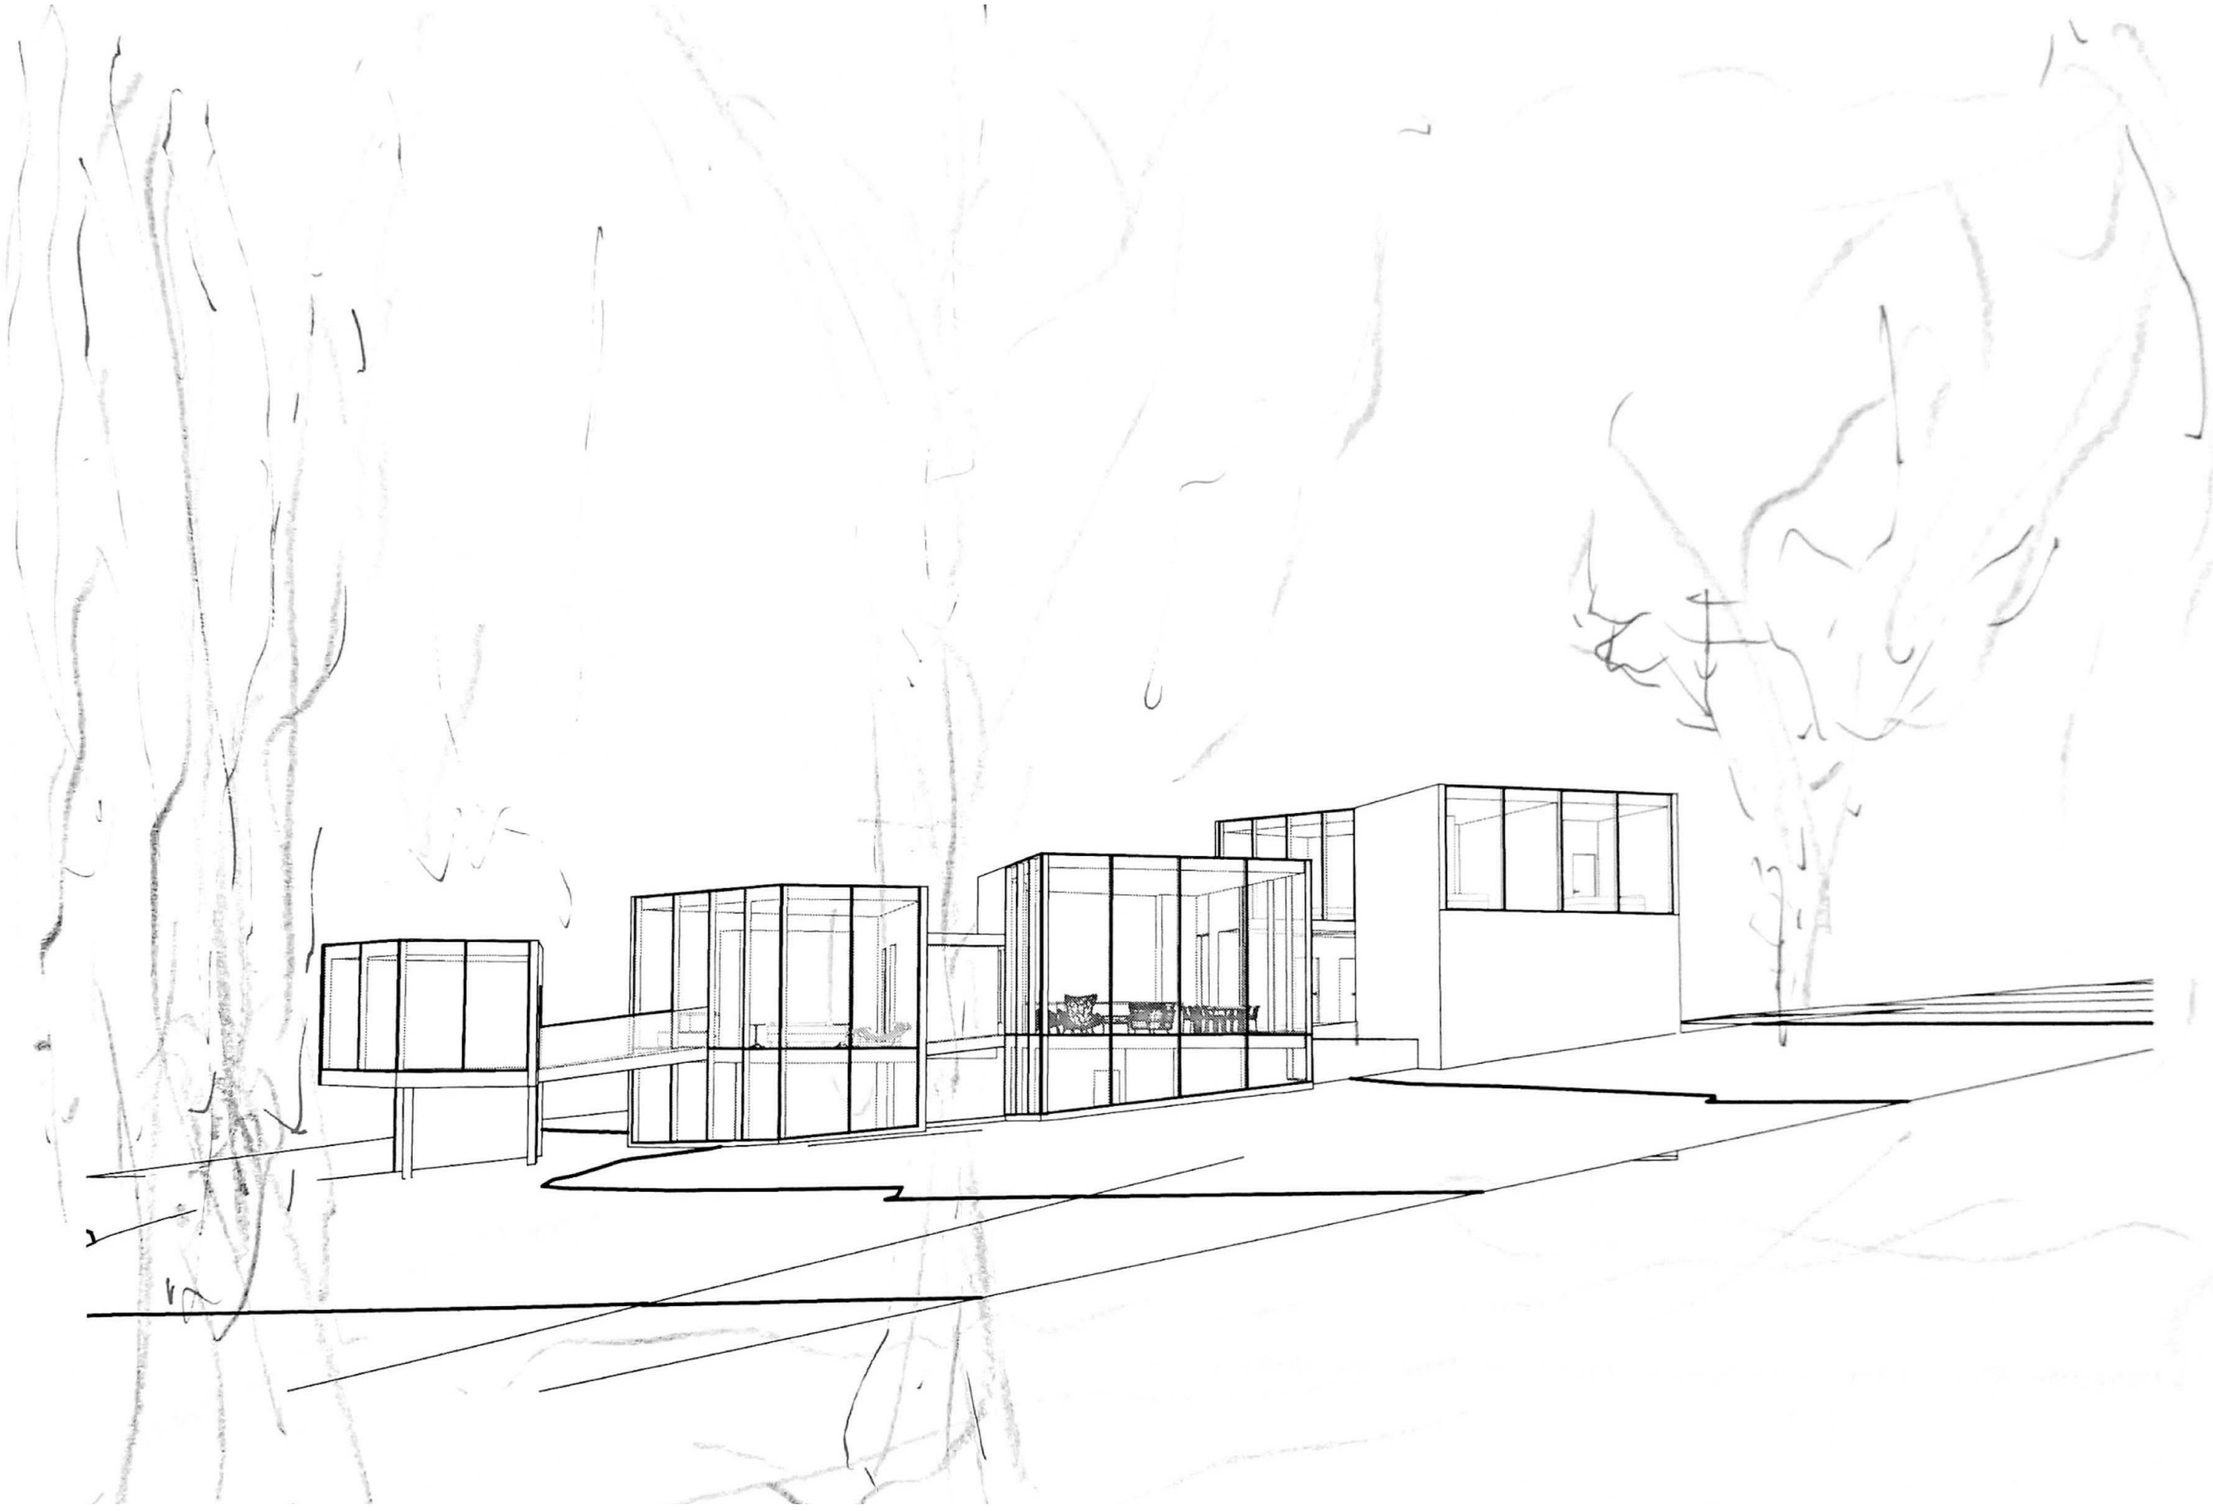

DAVID JAMESON ARCHITECT
7800 Wisconsin Ave Suite 200 Bethesda, MD 20814
Phone: 240.483.0377 www.DavidJamesonArchitect.com

05/18/2020

5906 17TH ST NW

WASHINGTON, DC 20011

PARK VIEW

5/18/2020 4:59:14 PM

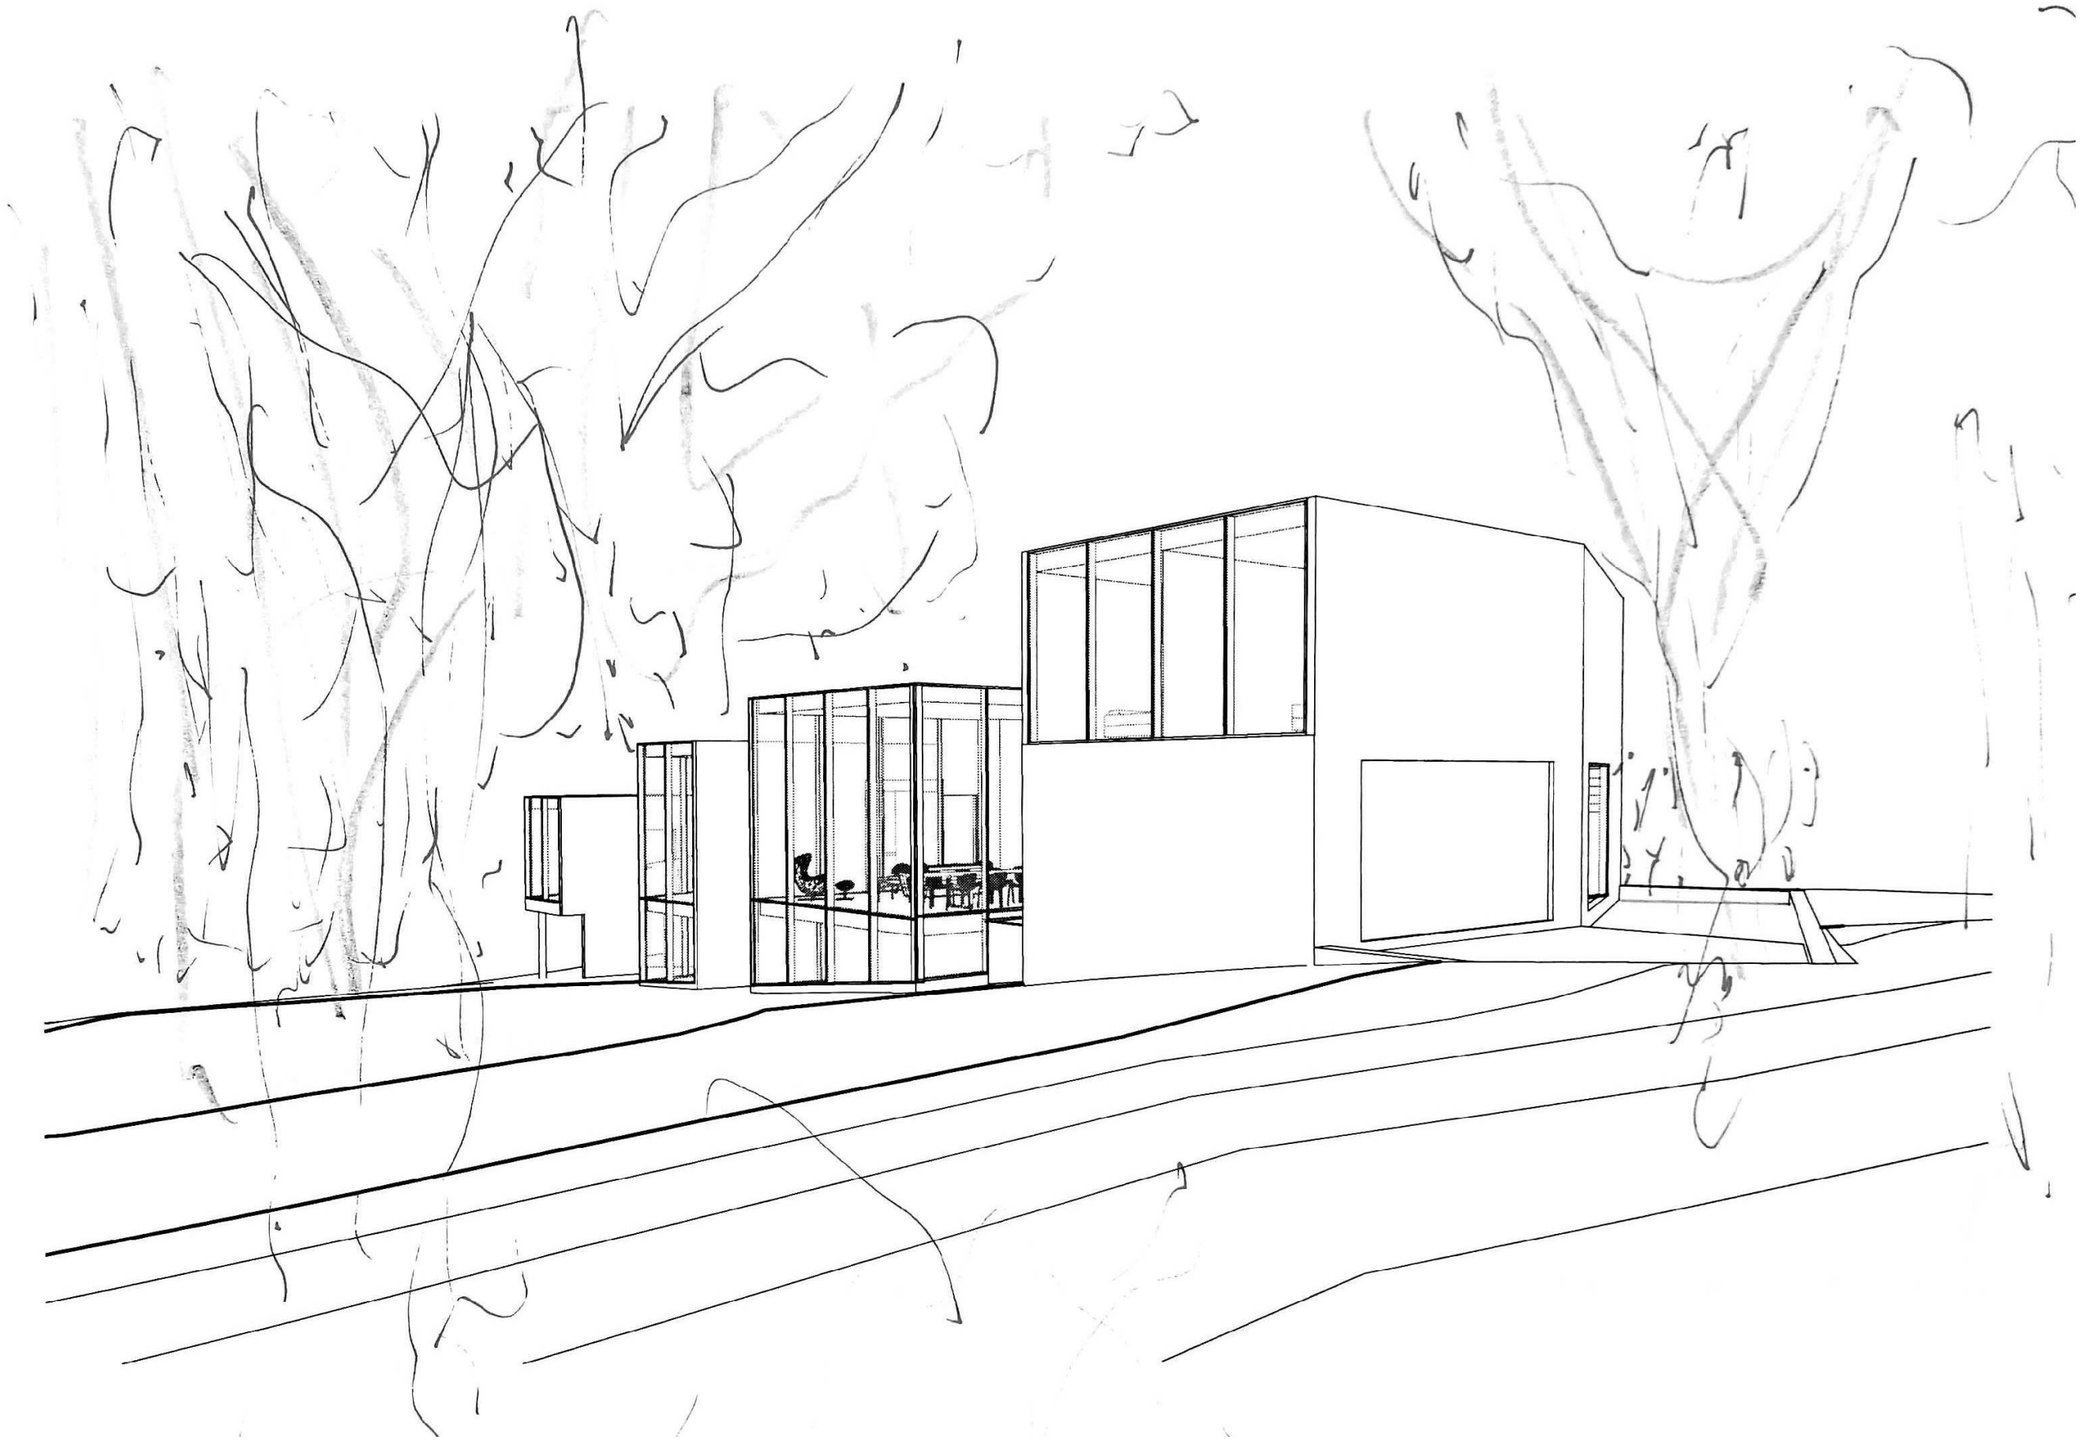

DAVID JAMESON ARCHITECT
7800 Wisconsin Ave Suite 200 Bethesda, MD 20814
Phone: 240.483.0377 www.DavidJamesonArchitect.com

05/18/2020

5906 17TH ST NW

WASHINGTON, DC 20011

MANCHESTER LANE VIEW

5/18/2020 4:59:14 PM

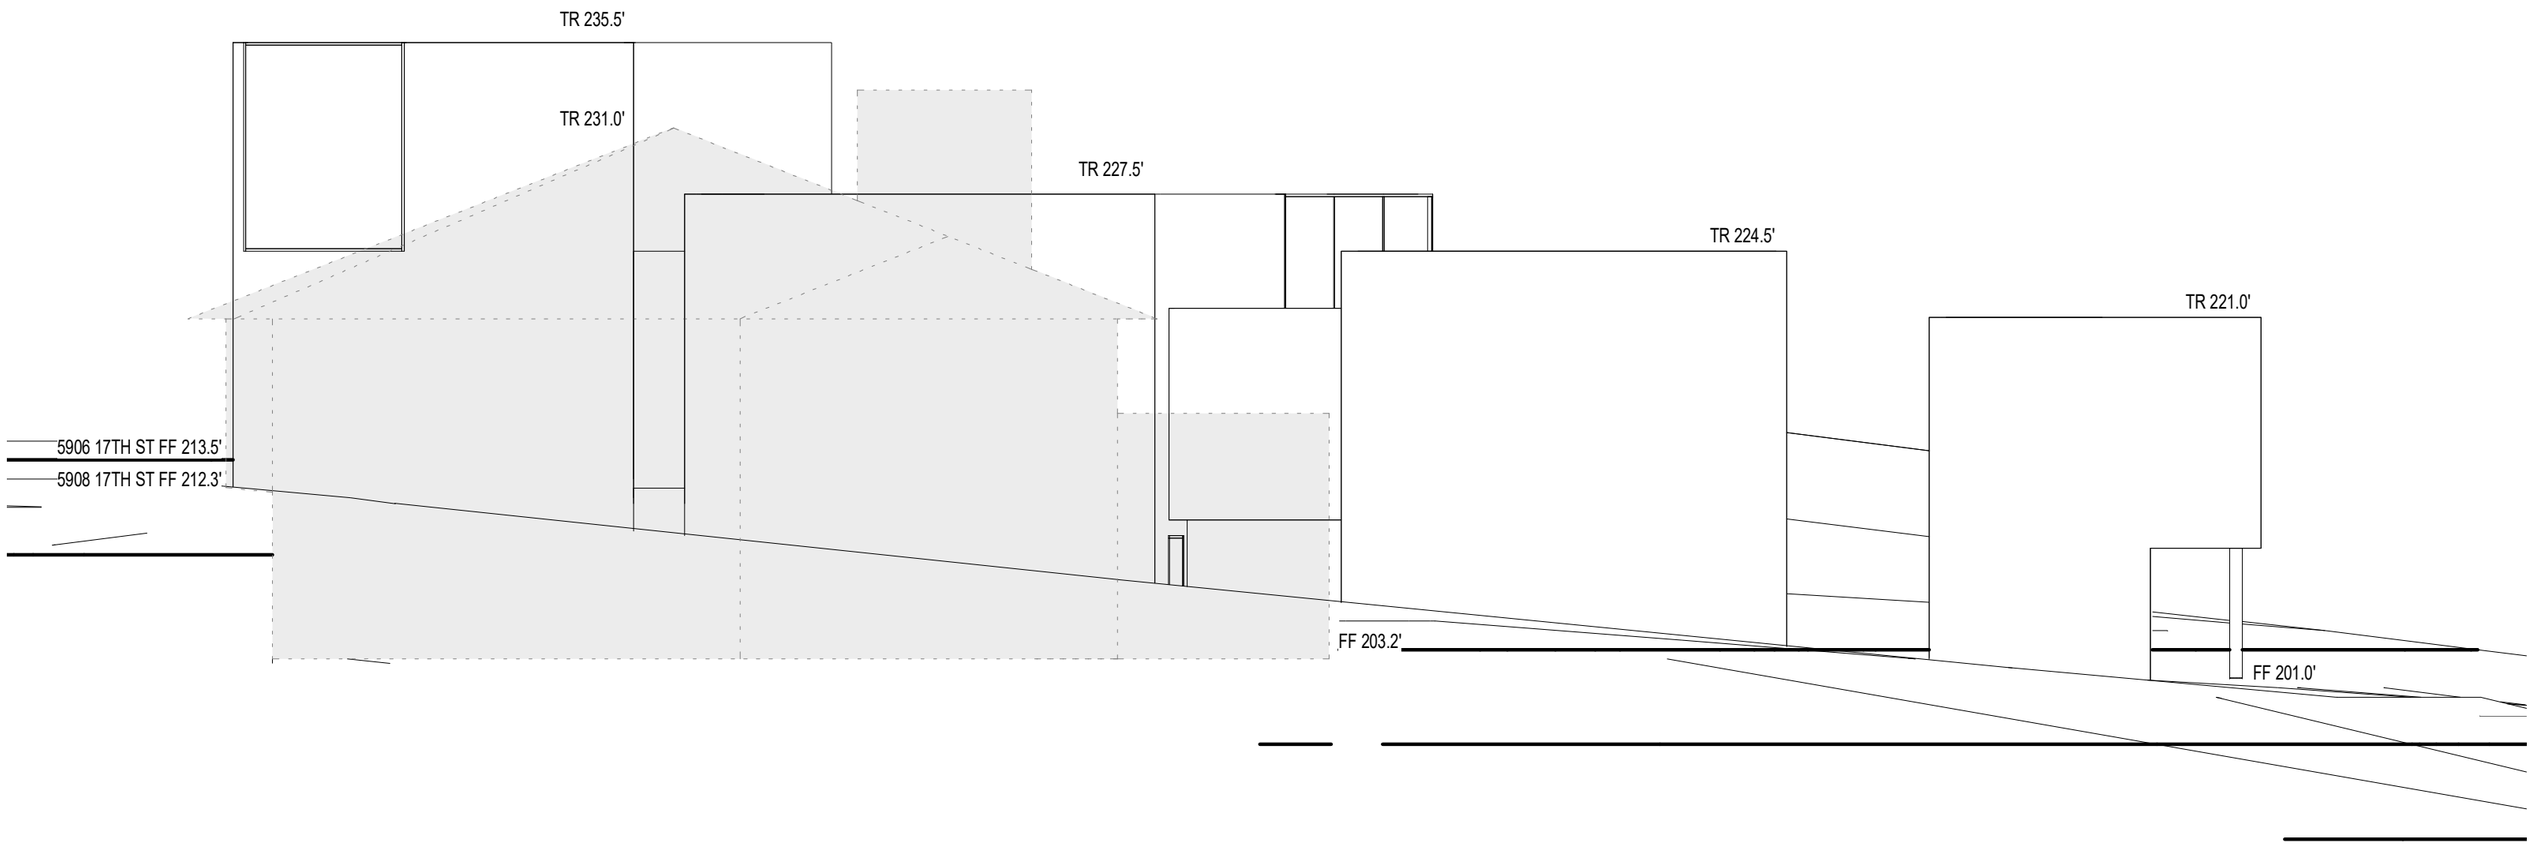

DAVID JAMESON ARCHITECT
7800 Wisconsin Ave Suite 200 Bethesda, MD 20814
Phone: 240.483.0377 www.DavidJamesonArchitect.com

05/18/2020

5906 17TH ST NW

WASHINGTON, DC 20011

NORTH ELEVATION

5/18/2020 4:59:17 PM