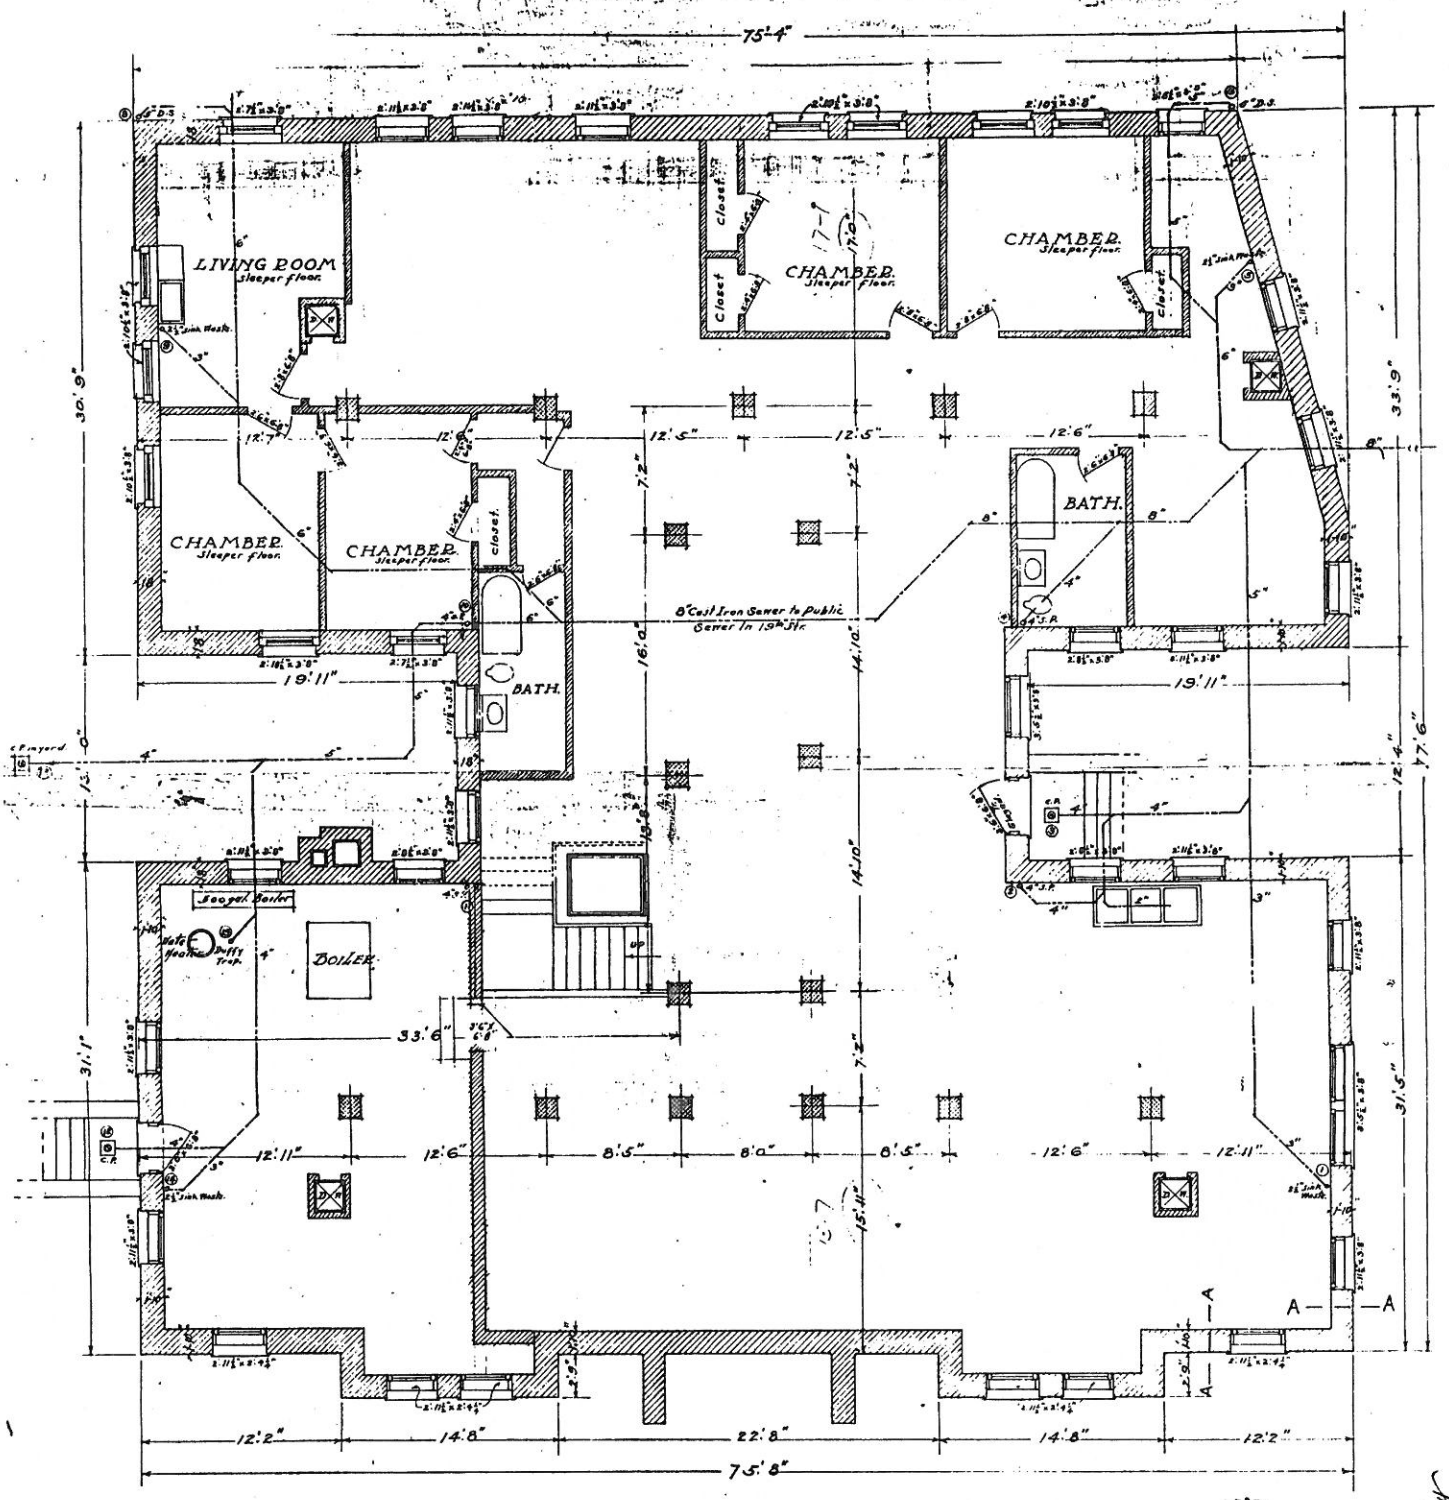

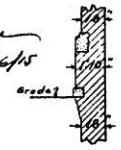

Section A-A.

Costigan
V 6/16/15

NOTE:

Figures indicating fixing of walls on this plan apply at grade line (only)

Face of Basement Walls will be 4 inches inside these figures on each street.

Where 1'-10" wall is indicated same will be 1'-6" below corbelling for water table or base.

See Section A-A.

Verify the heights of sash shown on this plan at the building

BASEMENT FLOOR PLAN.

Scale 1/4 inch = 1 foot.

DRAWING NO.
Drawn By
Traced By
Checked By

APARTMENT HOUSE CORNER OF NINETEENTH AND MINTWOOD PLACE. N.W.
LOTS 17 & 18 SQUARE 2550 FOR MR. JOHN. L. WARREN.

HUNTER & BELL.
ARCH[illegible]S.
SOUTHER[illegible]G.
15TH [illegible]
WA[illegible]