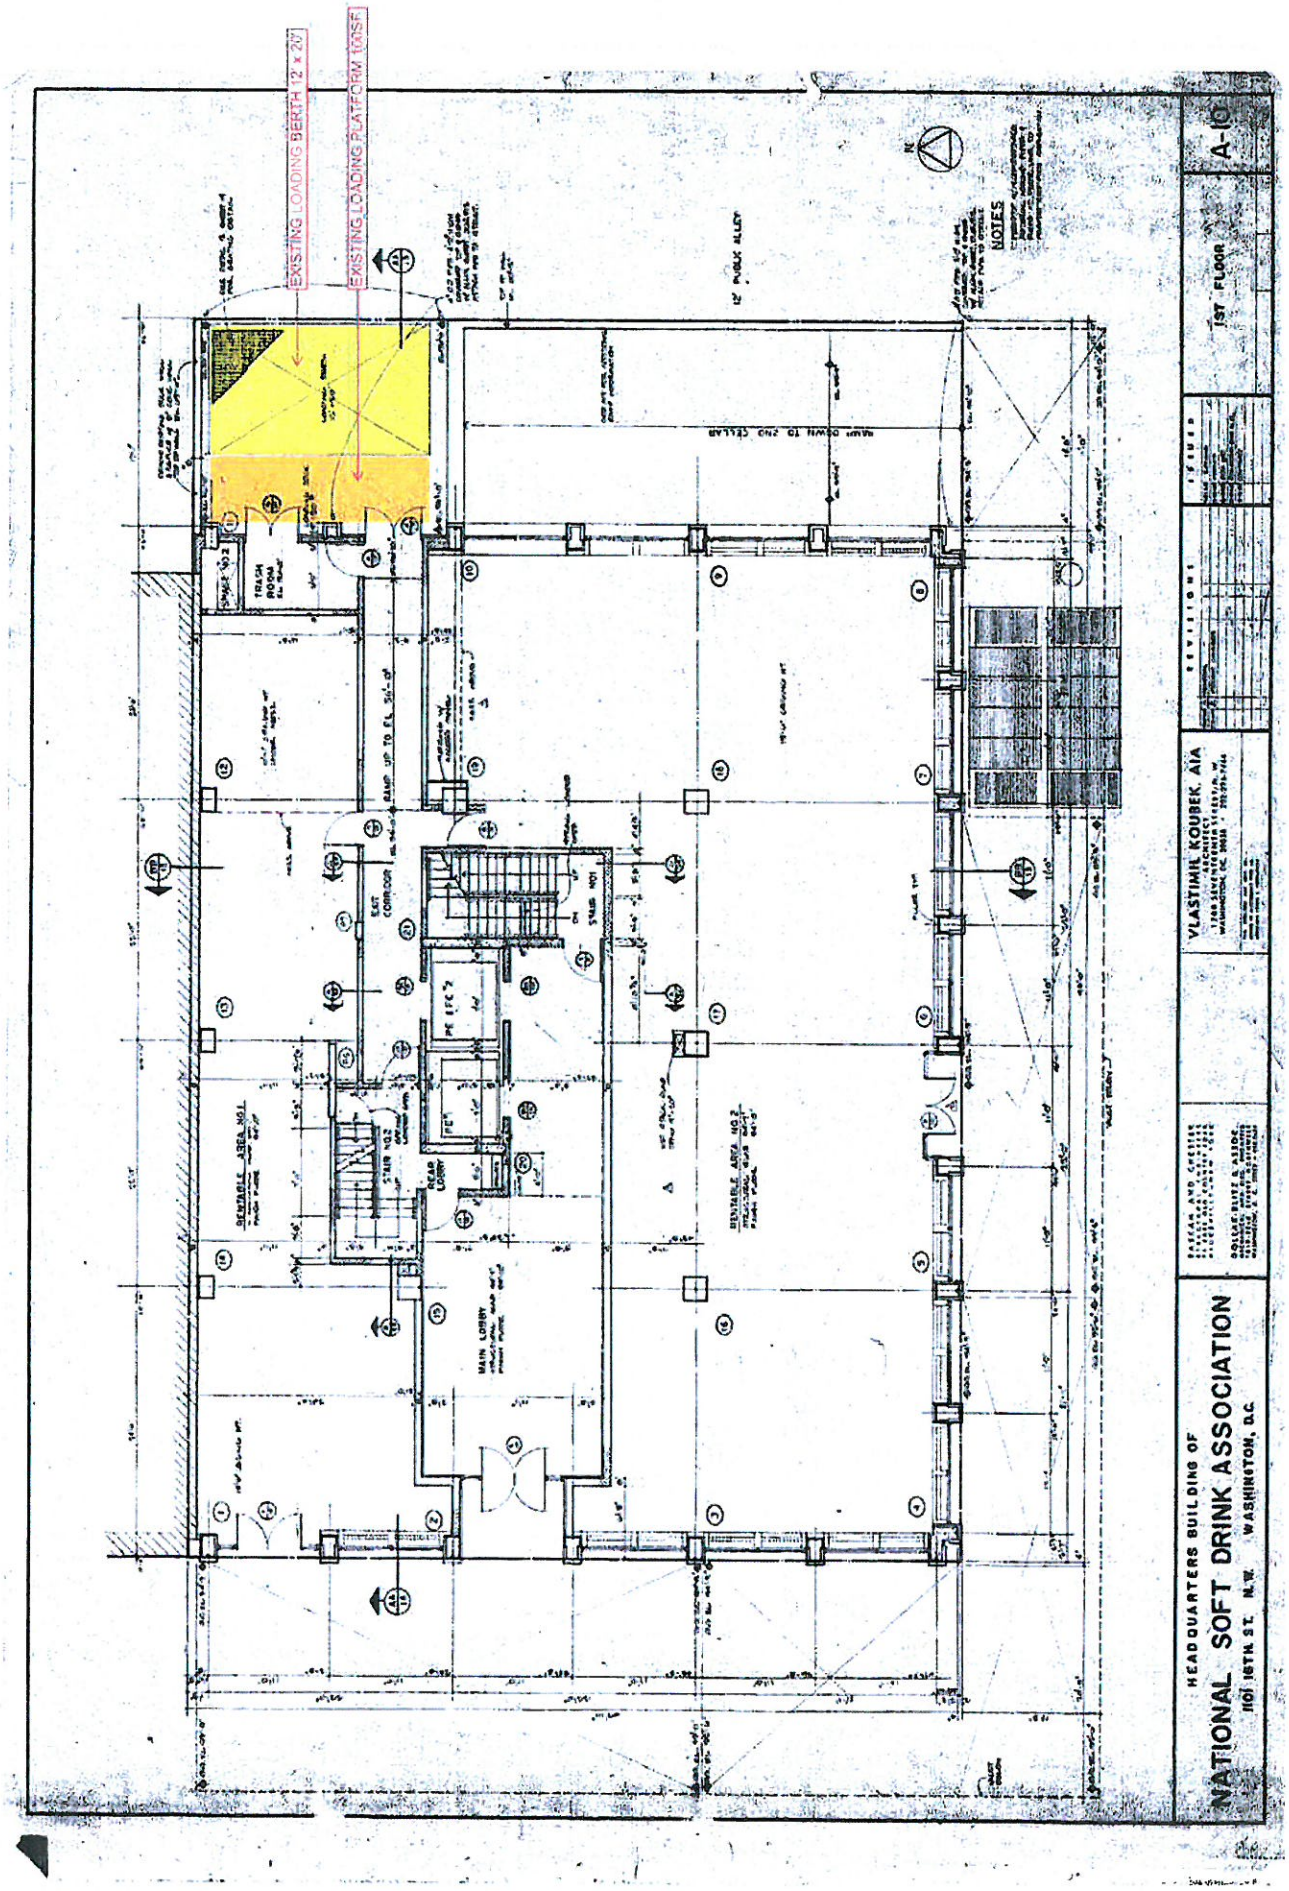
EXISTING LOADING BERTH 12' x 20'
EXISTING LOADING PLATFORM 100SF
12' PUBLIC ALLEY
NOTES
TRASH ROOM
EXIT CORRIDOR
STAIR NO.1
STAIR NO.2
READ LOBBY
MAIN LOBBY
RENTABLE AREA NO.1
RENTABLE AREA NO.2
RAMP UP TO FL 56'-0"
RAMP DOWN TO 2ND CELLAR
VLASTIMIL KOUBEK, AIA
HEADQUARTERS BUILDING OF
NATIONAL SOFT DRINK ASSOCIATION
1101 16TH ST. N.W. WASHINGTON, D.C.
1ST FLOOR
A-10

EXHIBIT D