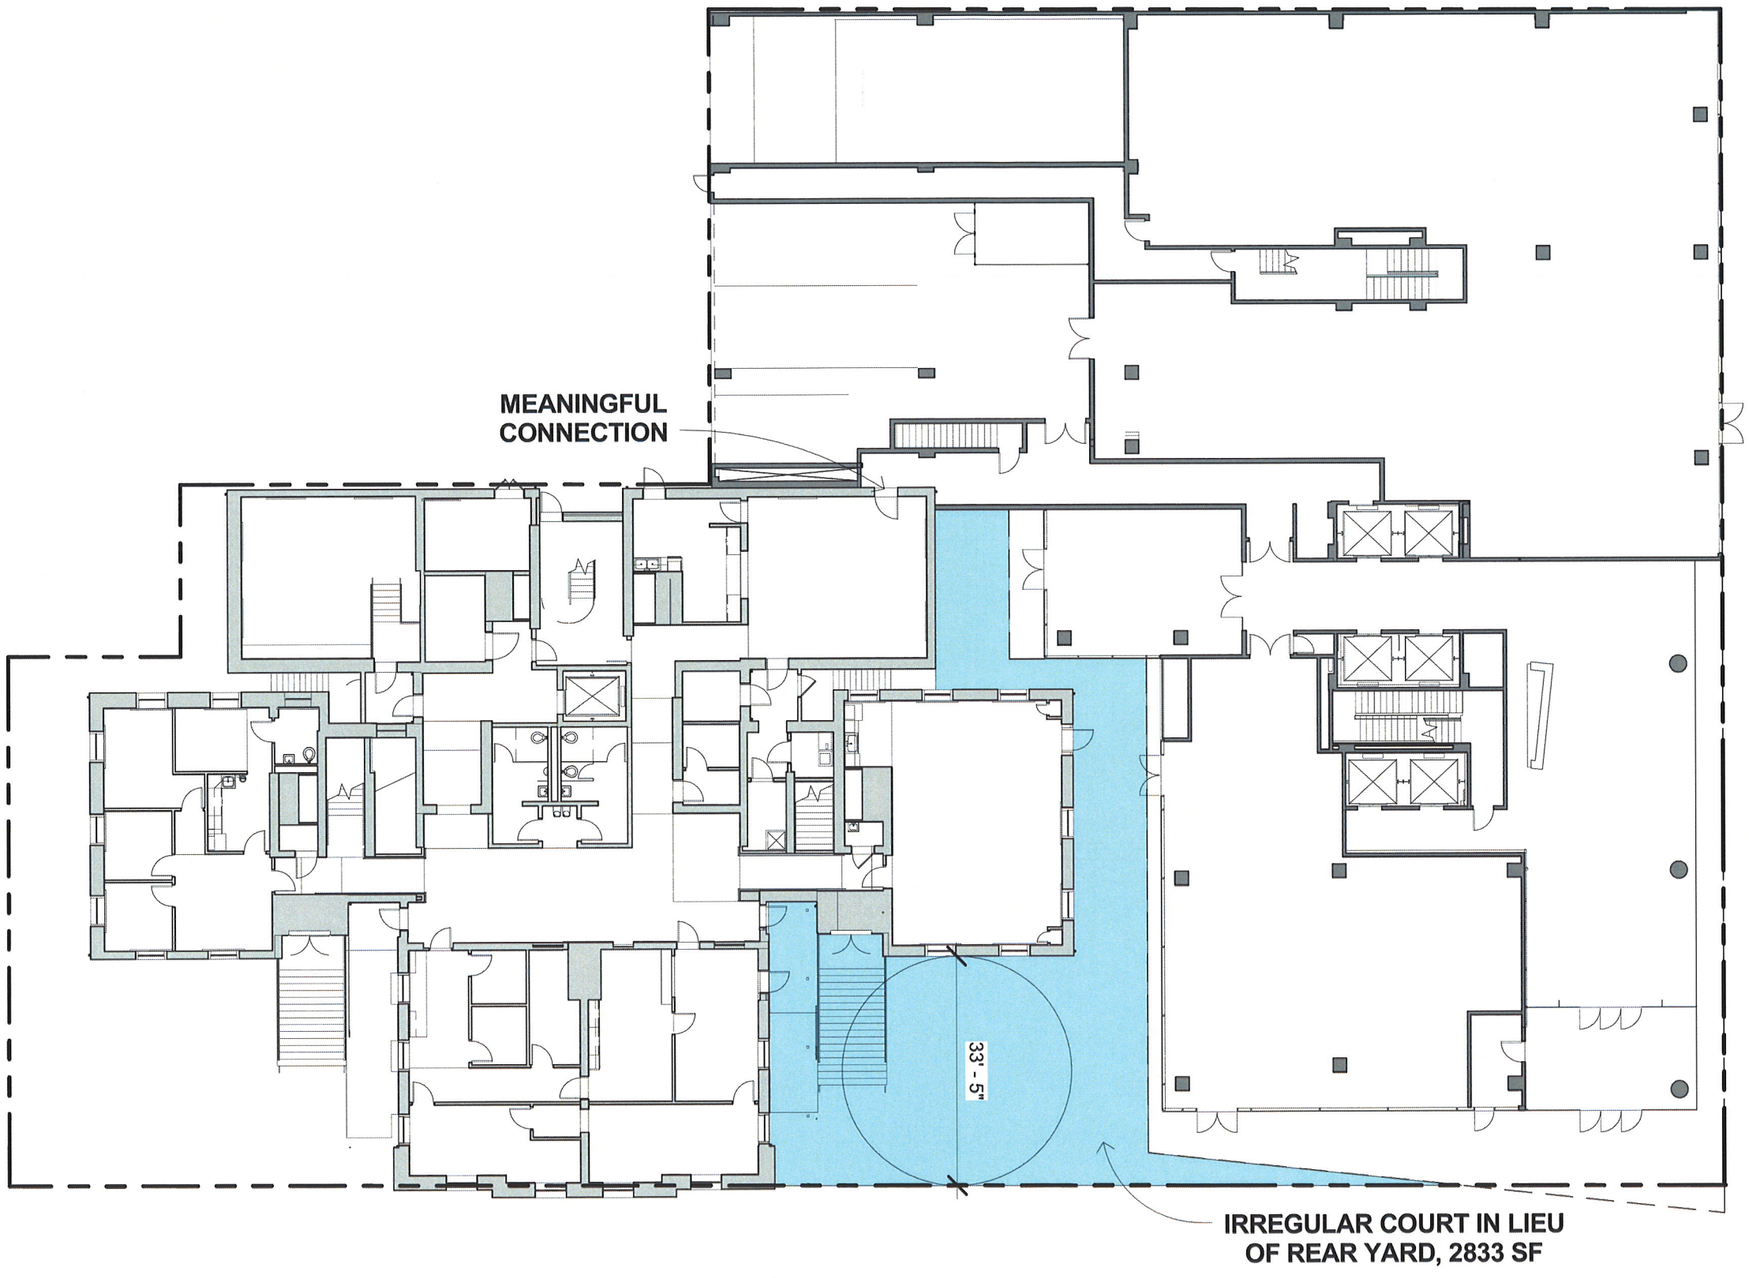

GROUND LEVEL PLAN - COURT DIAGRAM

SCALE: 3/64" = 1'-0"

STEVENS PLACE ■ WASHINGTON, DC ■ AUGUST 21, 2015 ■ M+J © 2015 ■

AKRIDGE

ARGOS GROUP REAL ESTATE DEVELOPMENT

MARTINEZ+JOHNSON ARCHITECTURE