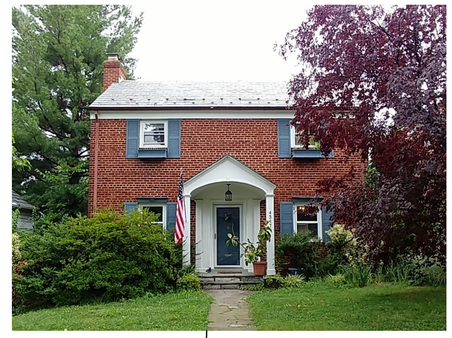

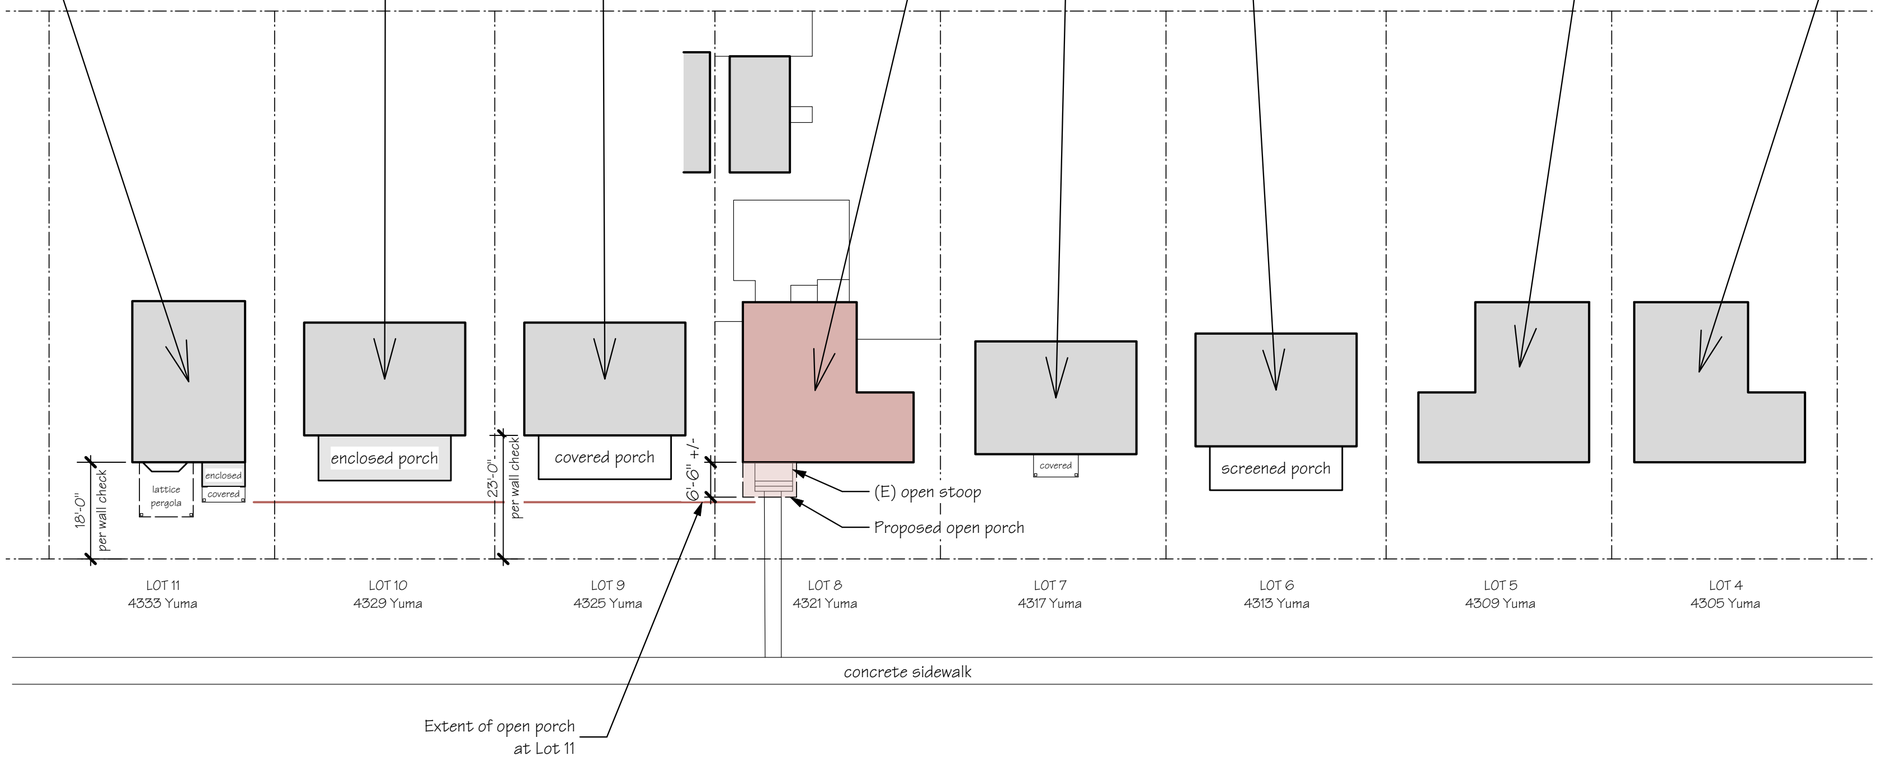

1 Block 1645
Scale: 1" = 20'-0"
Revised 1-14-2021

CASE®
Architects & Remodelers

Gilmer Residence
4321 Yuma St NW Washington DC 20016