project address:
Khoe Residence
1432 Oak St NW
Washington, DC 20010

PROPOSED FRONT & REAR RENDERINGS

project address:
Khoe Residence
1432 Oak St NW
Washington, DC 20010

PROPOSED ROOF DECK RENDERINGS

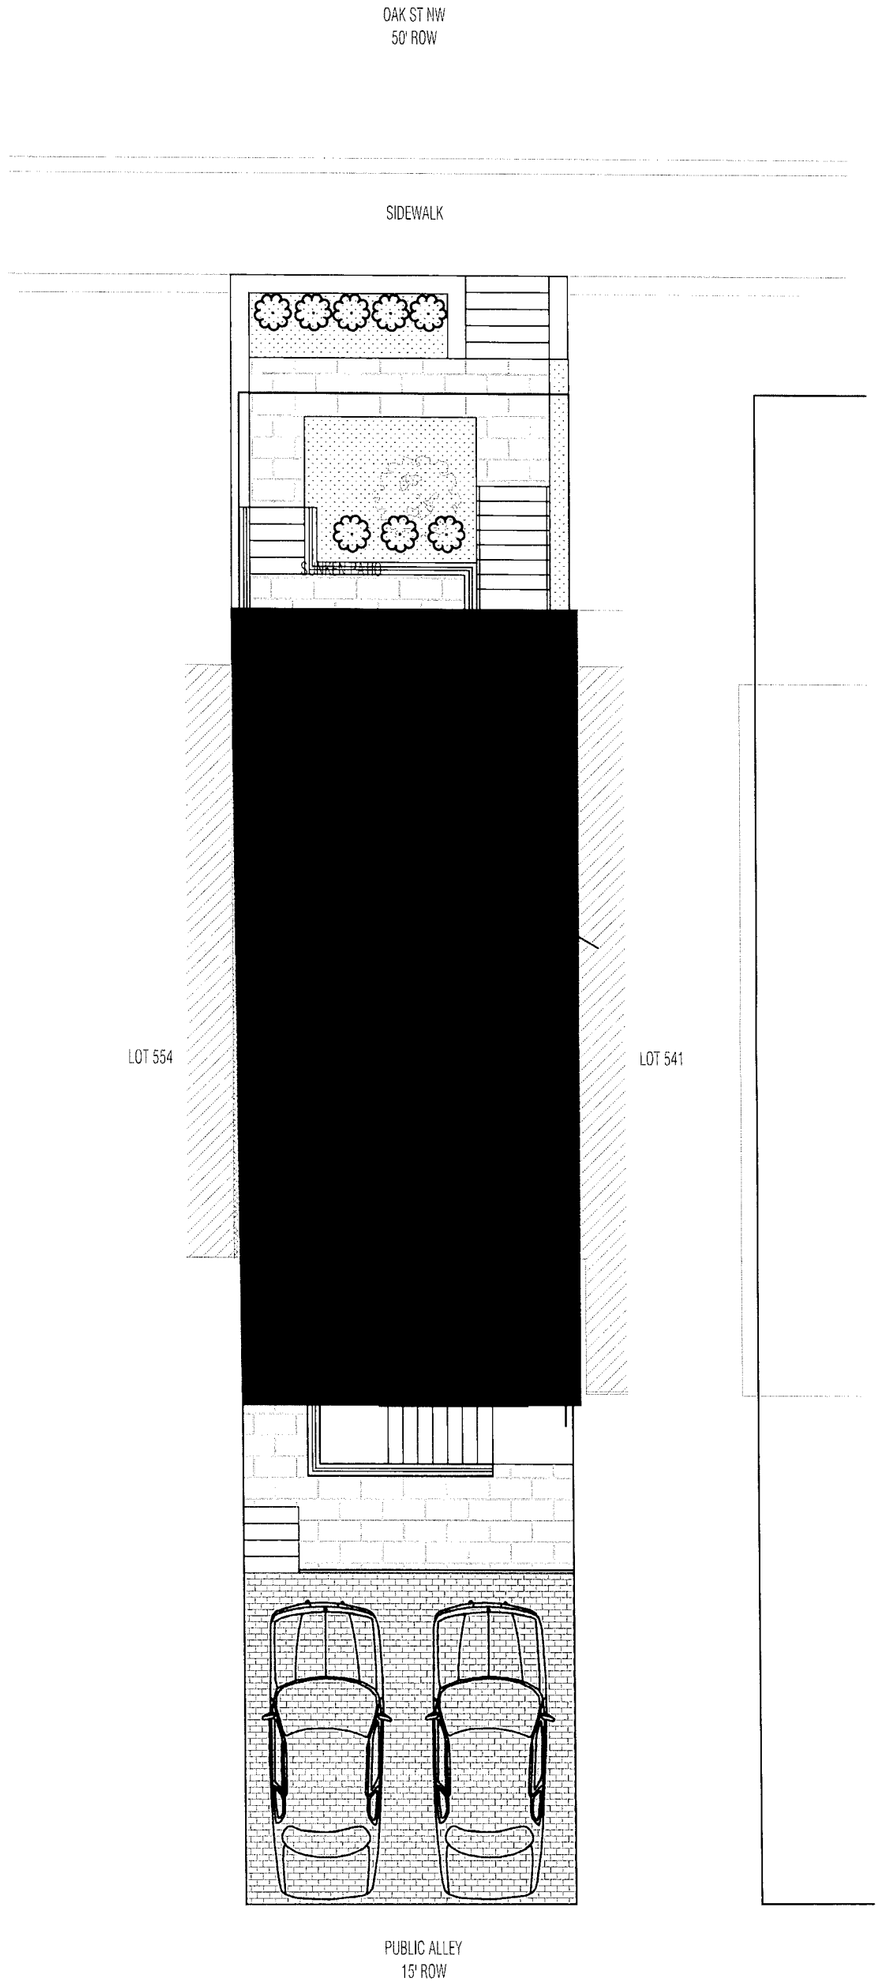

project address:
Khoe Residence
1432 Oak St NW
Washington, DC 20010

SITE PLAN

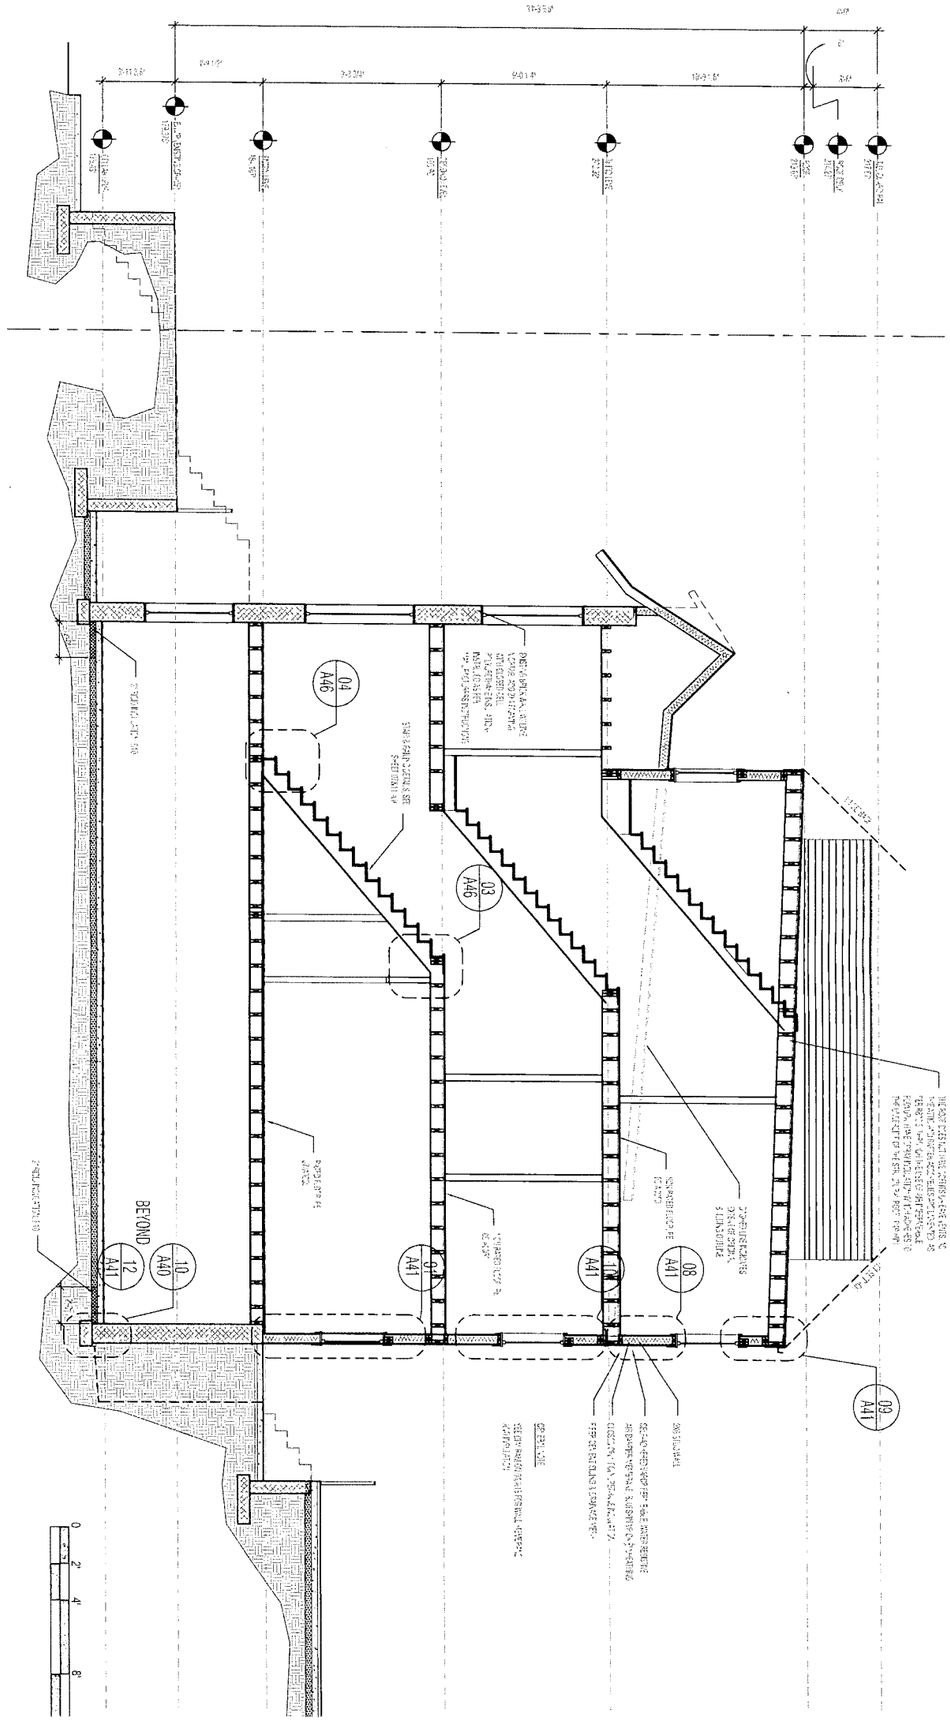

project address:
Khoe Residence
1432 Oak St NW
Washington, DC 20010

BUILDING SECTION

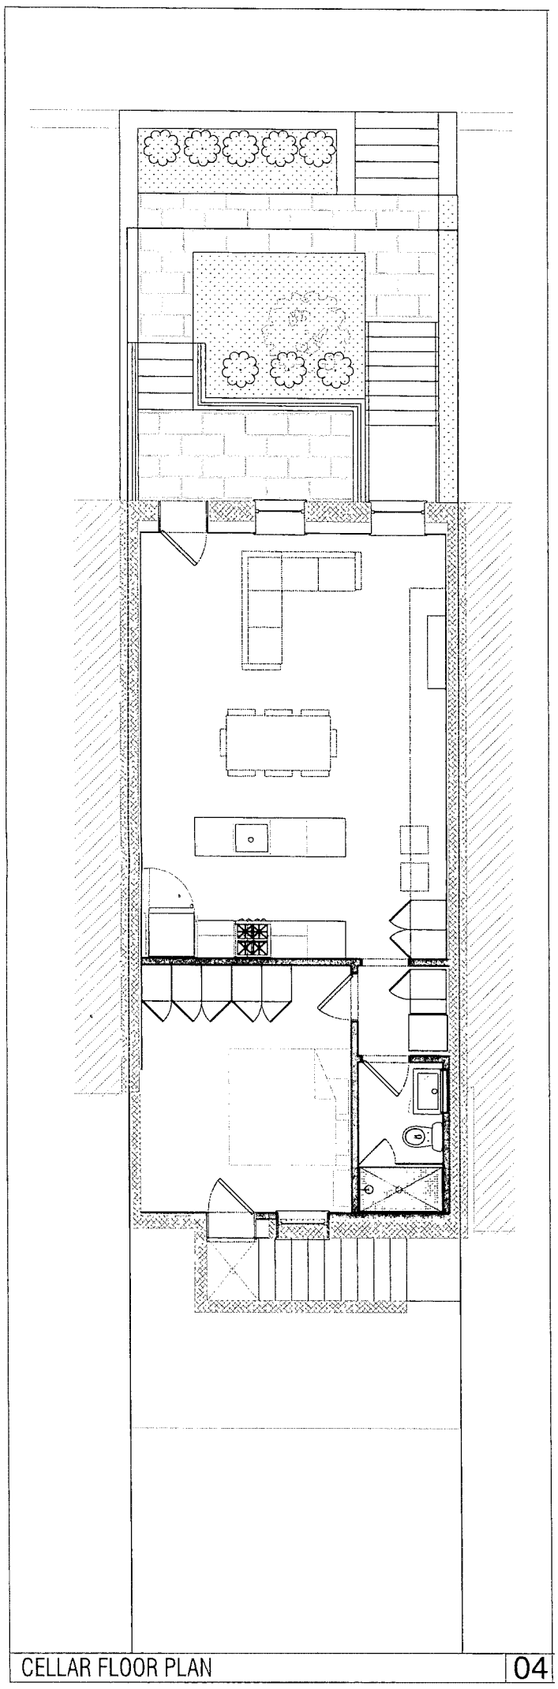

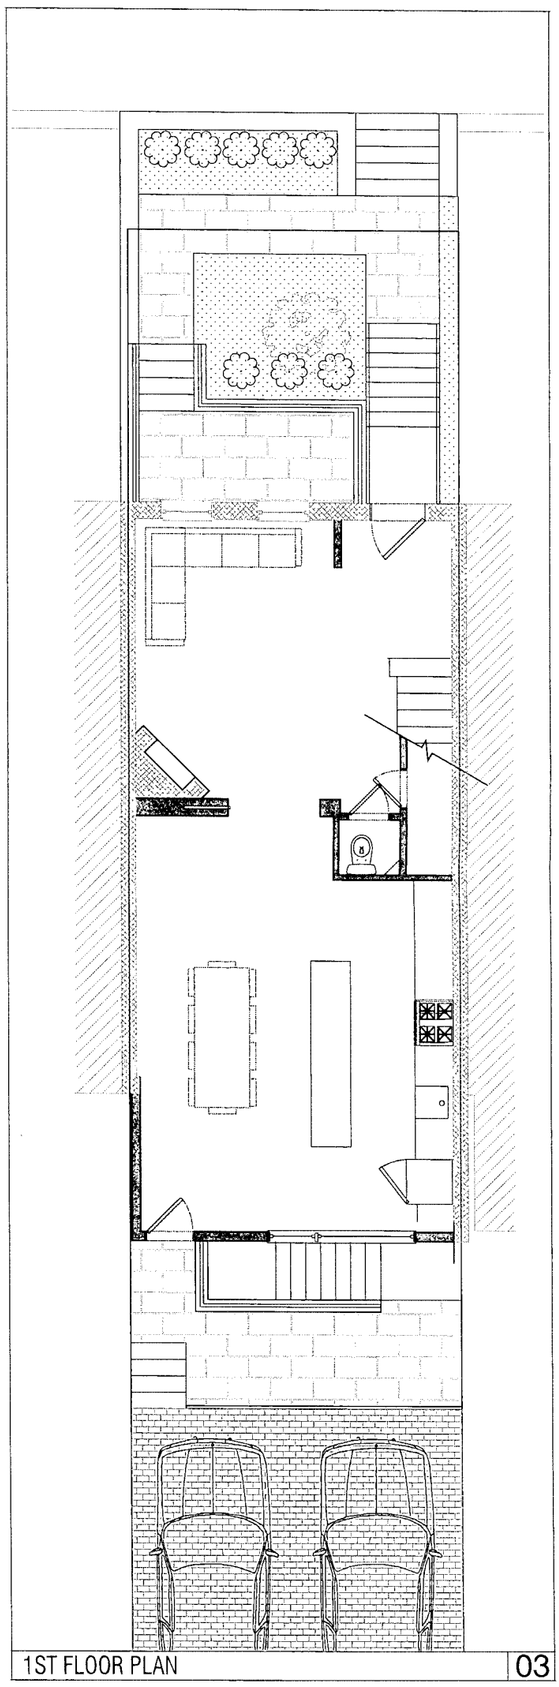

project address:
Khoe Residence
1432 Oak St NW
Washington, DC 20010

FLOOR PLANS

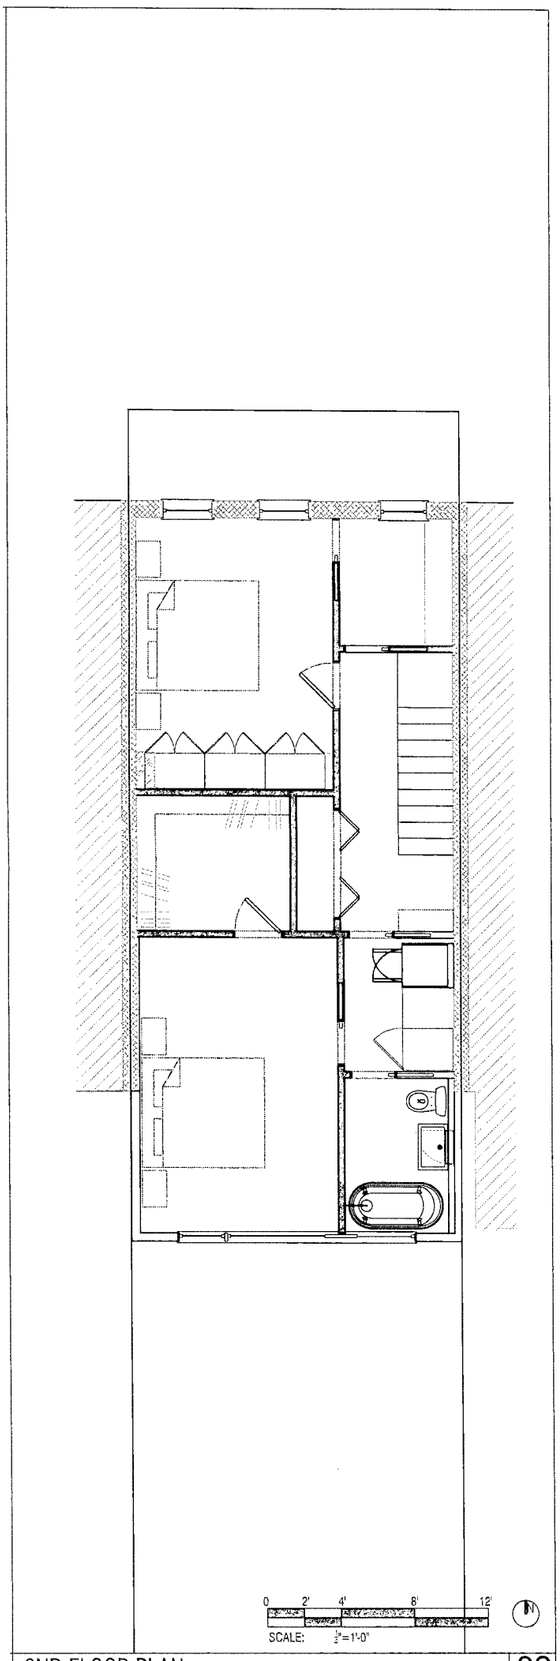

2ND FLOOR PLAN 02

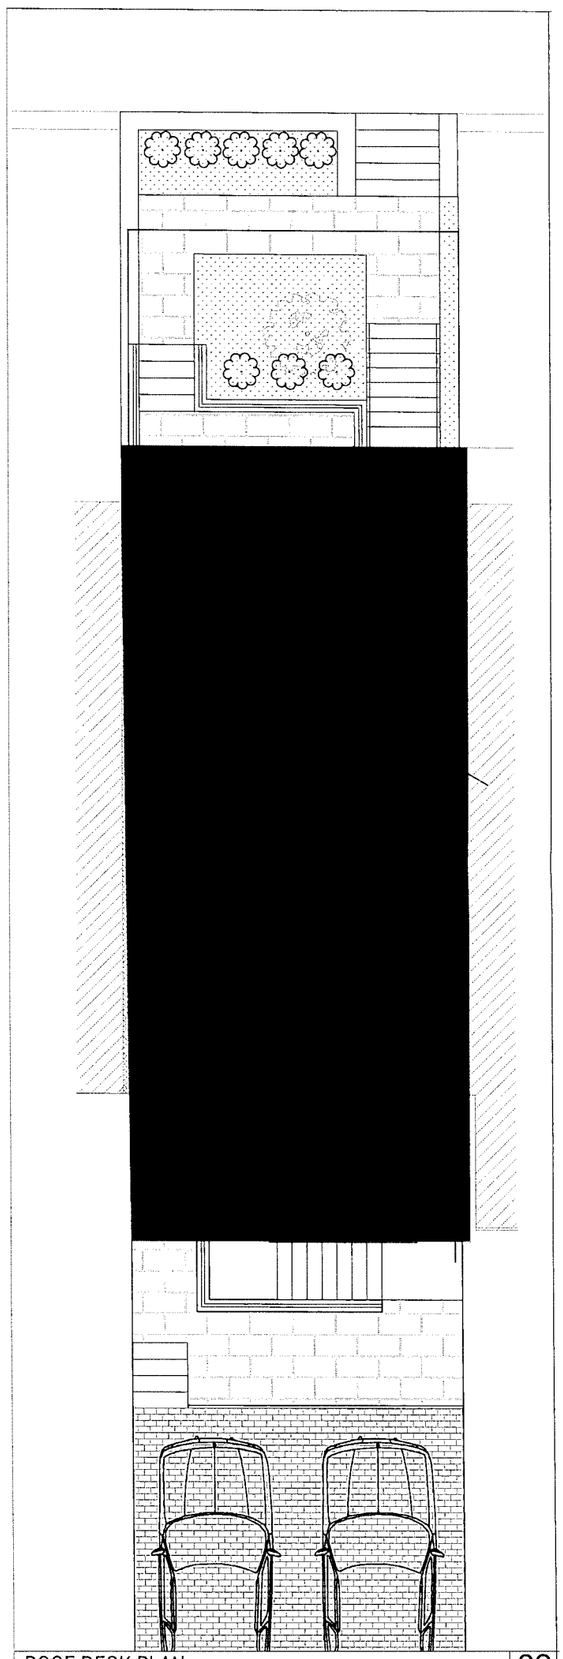

ROOF DECK PLAN 03

project address:
Khoe Residence
1432 Oak St NW
Washington, DC 20010

FLOOR PLANS