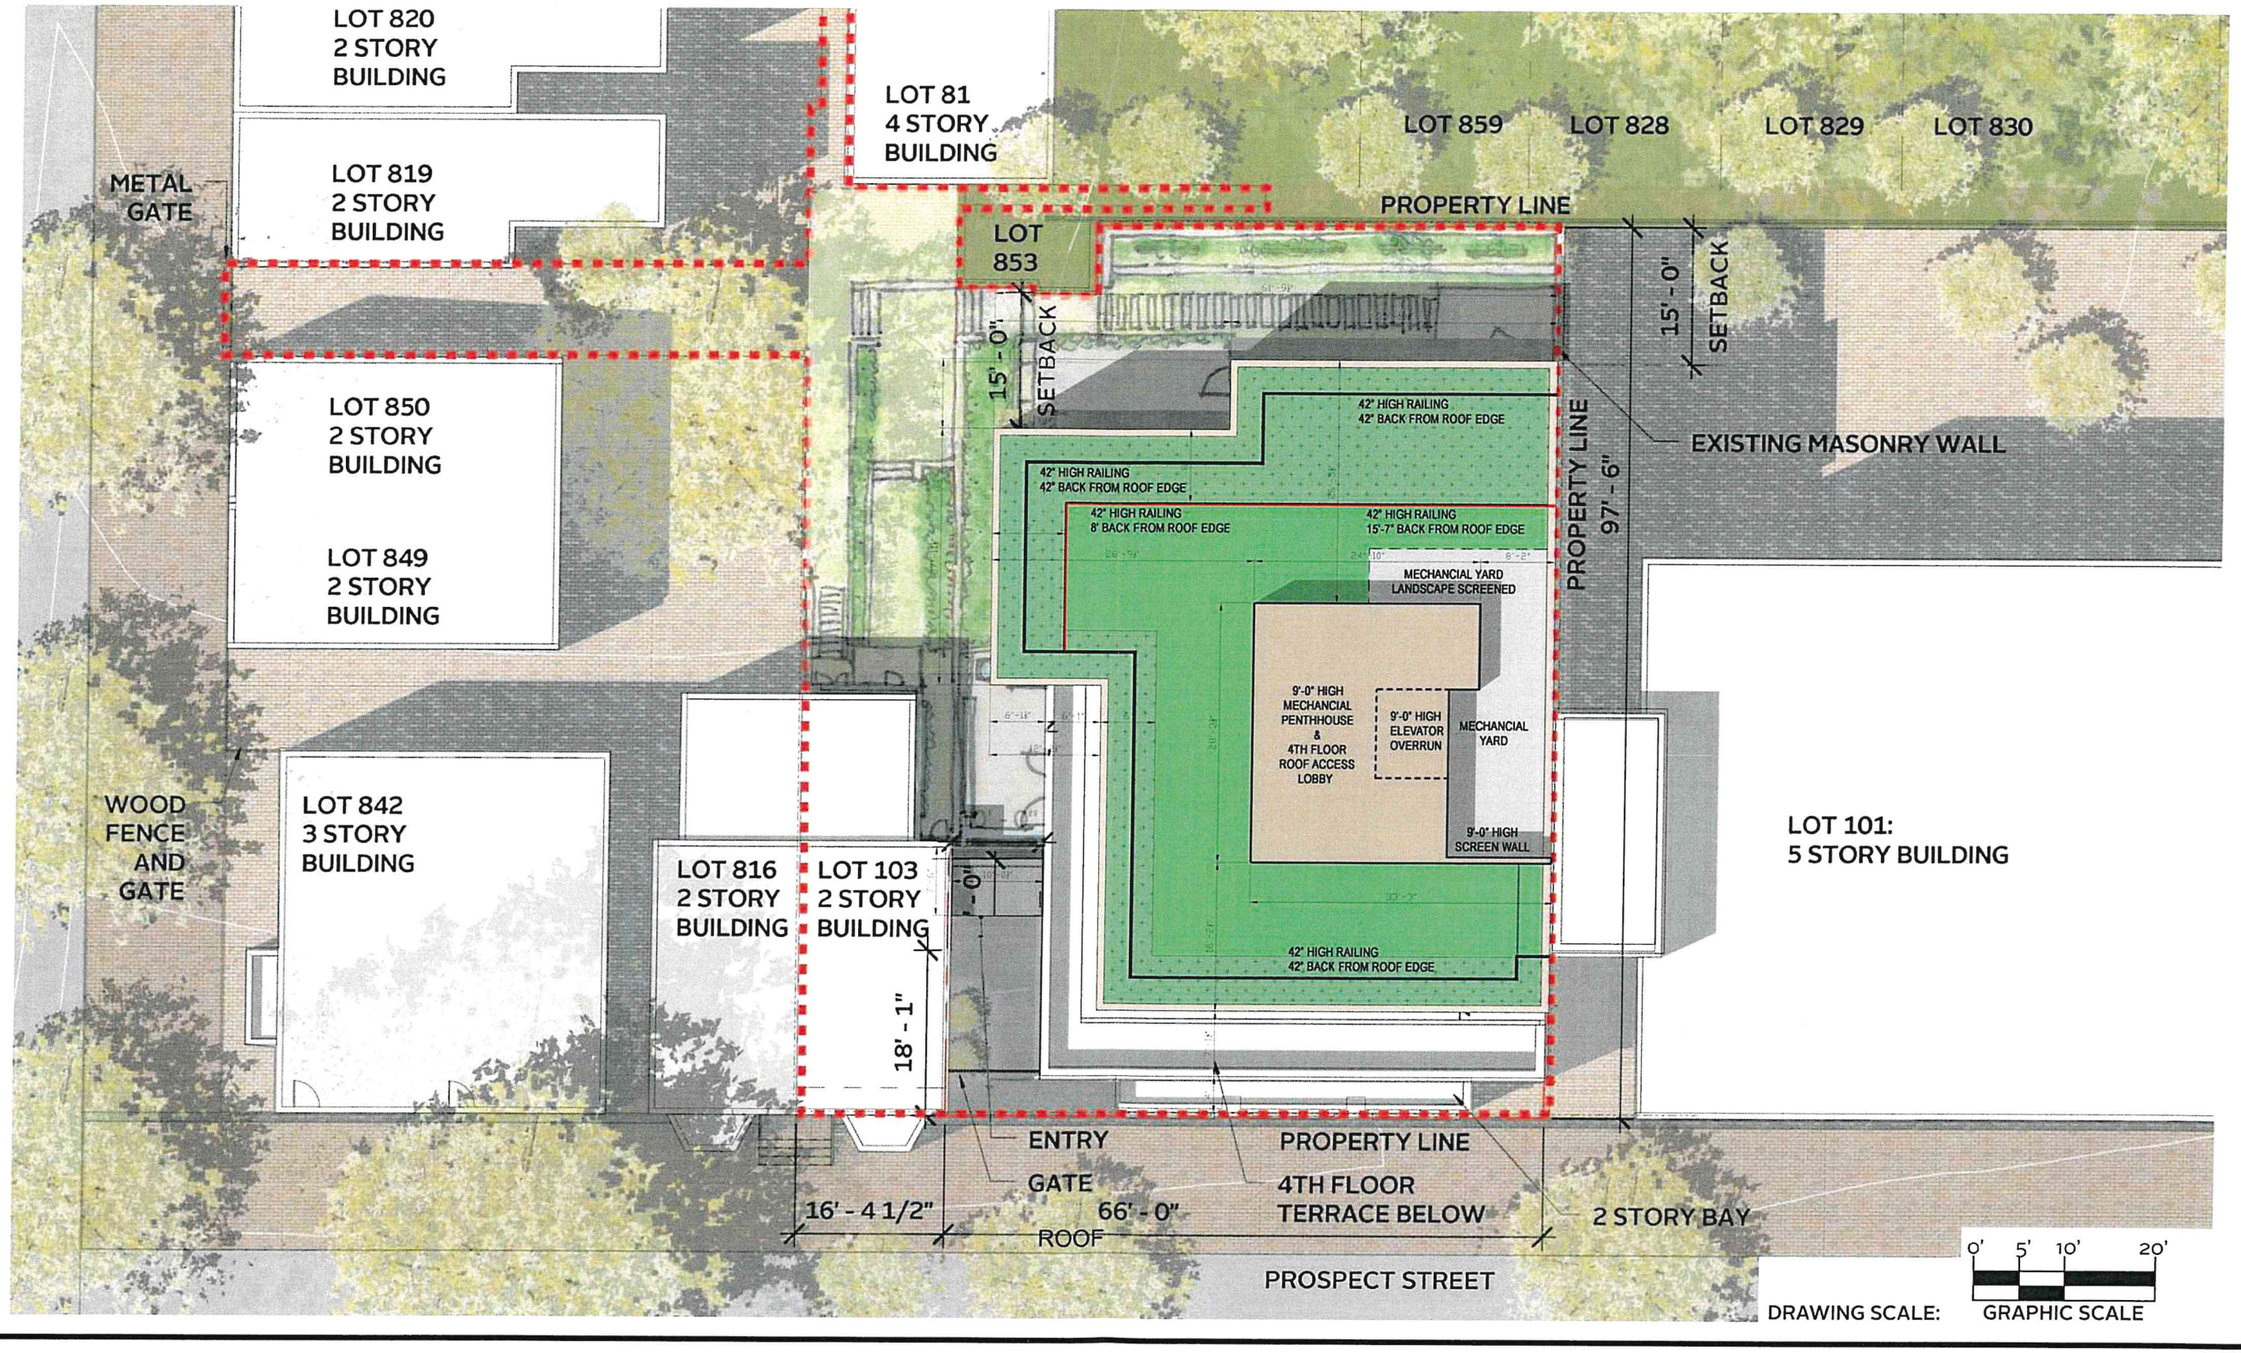

ELLIOTT LLC

OCTOBER 11, 2018

3255-59 PROSPECT STREET
SCHEME A.6

NORITAKE associates