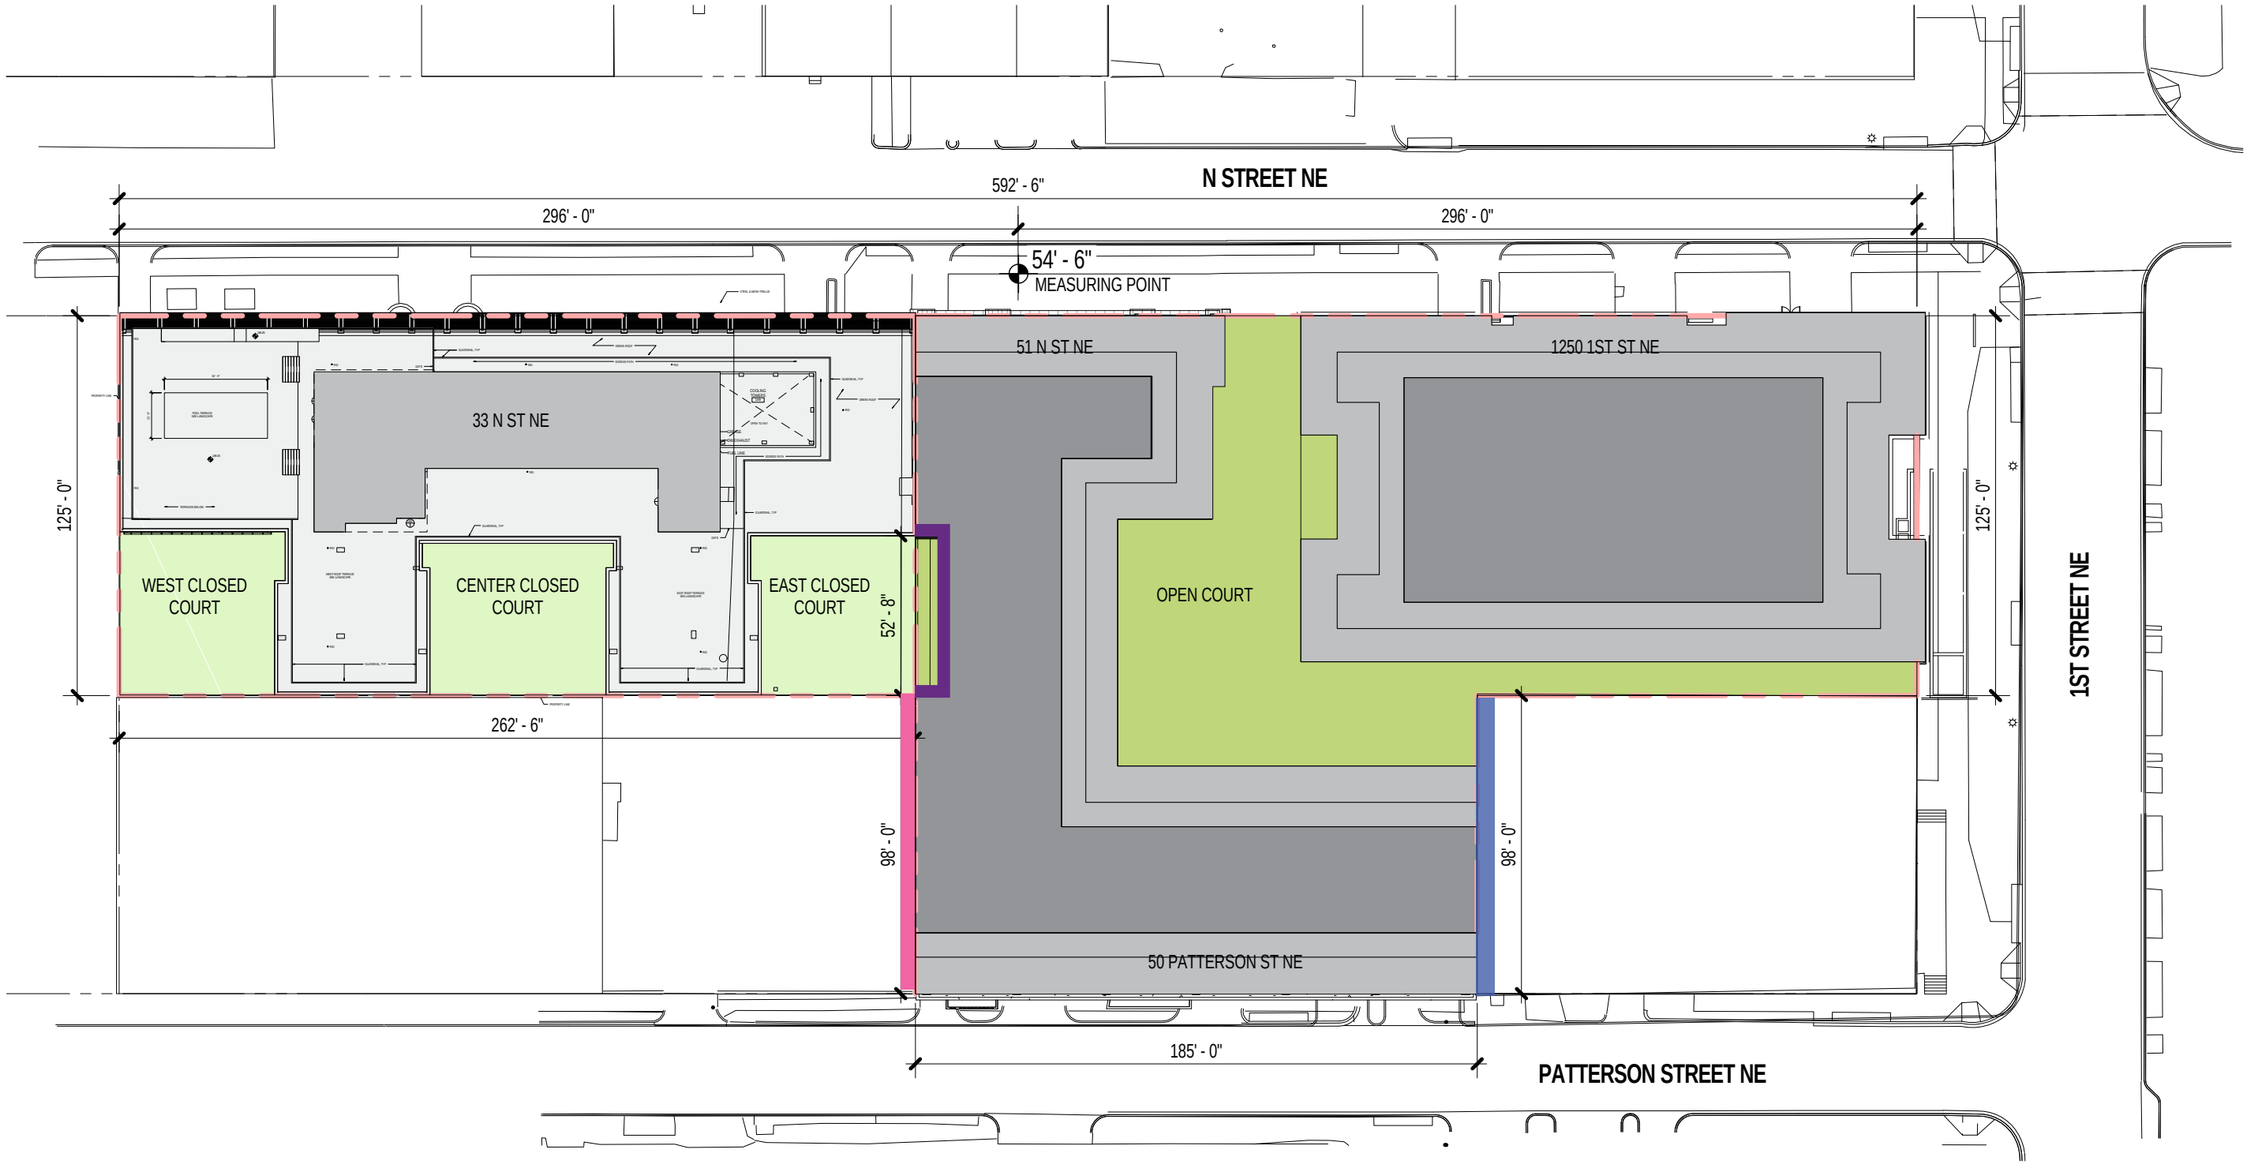

COURT LINE 1

LOT LINE 2

LOT LINE 3

COOPER CARRY

shalom baranes associates | architects

DAVID M. SCHWARZ ARCHITECTS

50 PATTERSON NE
1250 1st ST NE | 51 N ST NE
Capitol Point South

S103 - SITE PLAN - LOT LINES
SCALE: 1" = 50'-0"

BrandywineRealtyTrust

THE JBG COMPANIES