SUBDIVISION SKETCH

CAS Engineering-DC, LLC
Attn: David C. Landsman, PE, Prof. LS
1001 Connecticut Avenue, NW, Suite 401
Washington, DC 20036
(202) 393-7200 phone
info@cas-dc.com

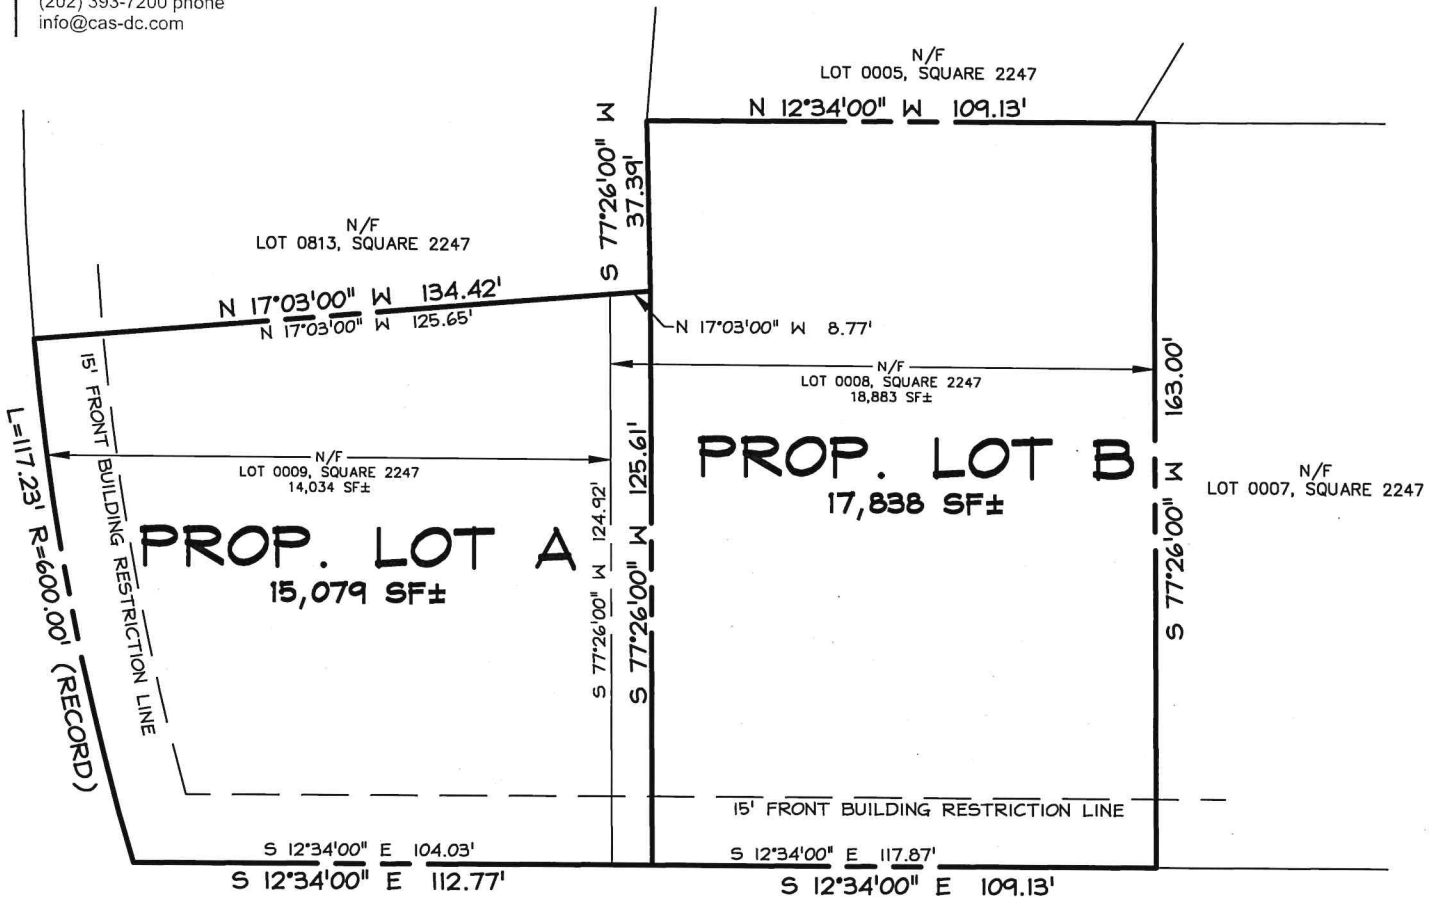

NORTH

20 0 20 40
SCALE: 1 INCH = 40 FEET

(UNADDRESSED) LINNEAN AVENUE, NW
PROPOSED LOTS A & B
(N/F LOTS 0008 + 0009), SQUARE 2247

THIS SKETCH WAS PREPARED BASED OFF OF AVAILABLE RECORDS AND IS NOT REFLECTIVE OF AN ACTUAL FIELD SURVEY.

P:\2000-2009\2006\06065-DC__(Unaddressed) Linnean Avenue, NW\6 drawings\06065-DC_SubSketch.dwg, 11/14/2018 2:09:19 PM